





Front Elevation

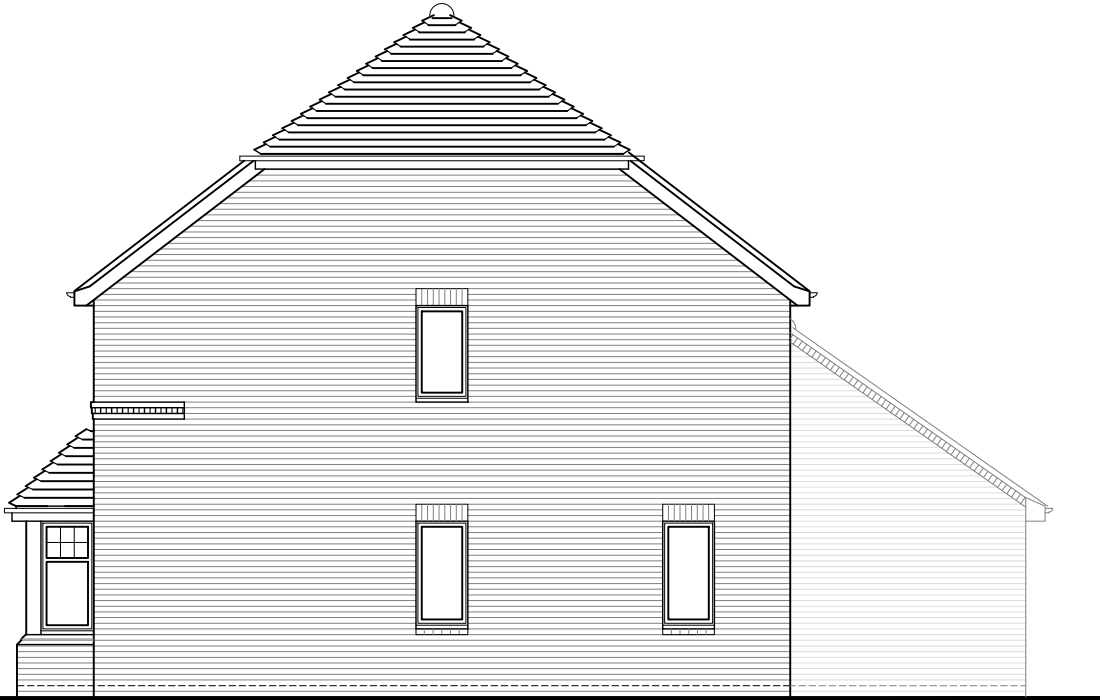

Side Elevation



Rear Elevation

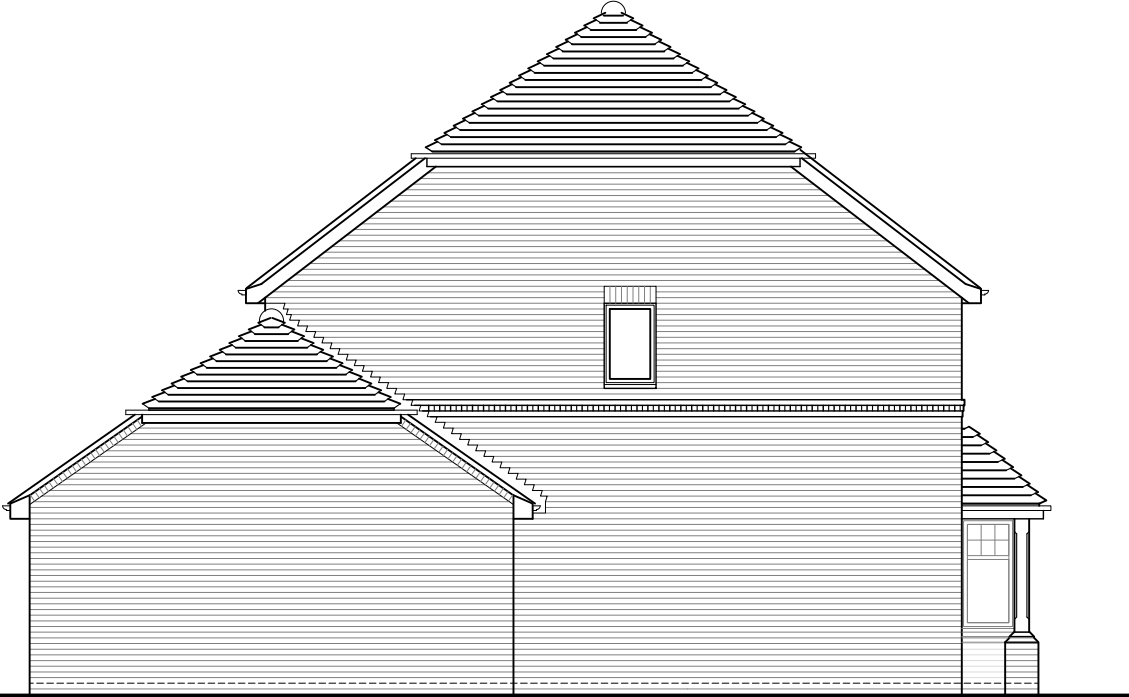

Side Elevation

SCALE 1:100@A3		REV		DATE	REVISION		REV		DATE	REVISION		DEVELOPMENT		DRAWING TITLE		Berkeley Designed for life Berkeley Homes (Southern) Limited Berkeley House, Bay Tree Avenue Leatherhead Surrey, KT22 7UE Tel: (01372) 370400			
0 1m 2m 3m 4m		P01		28.06.24	First Issue							PHASE 5		PLOT 201					
												WORTHING ROAD		ELEVATIONS					
												DRAWN		DATE		DRG NO.		REVISION	
												TJR		JUNE 2024		S830-INT-P5-XX-DR-K-005-238-201			