




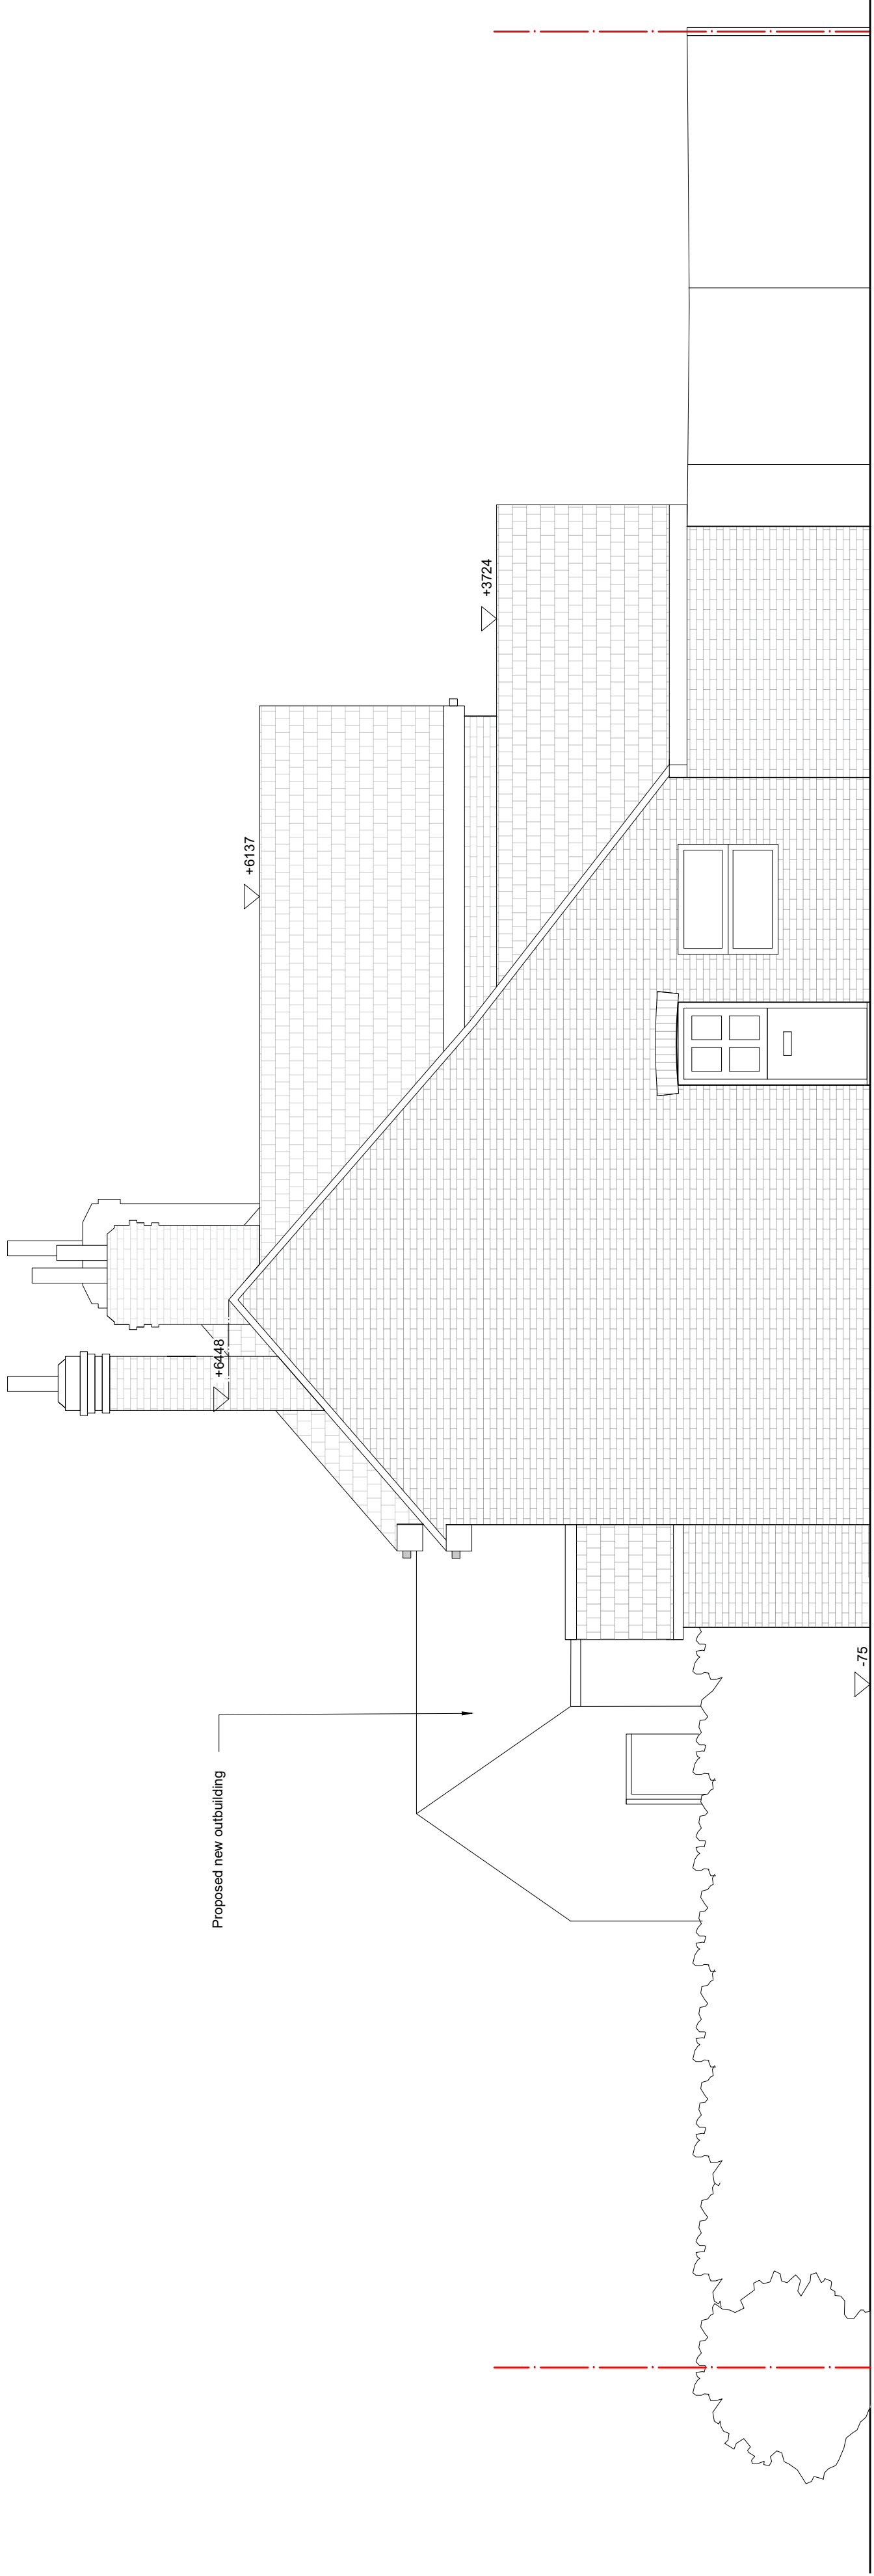

Proposed North Elevation 1:50

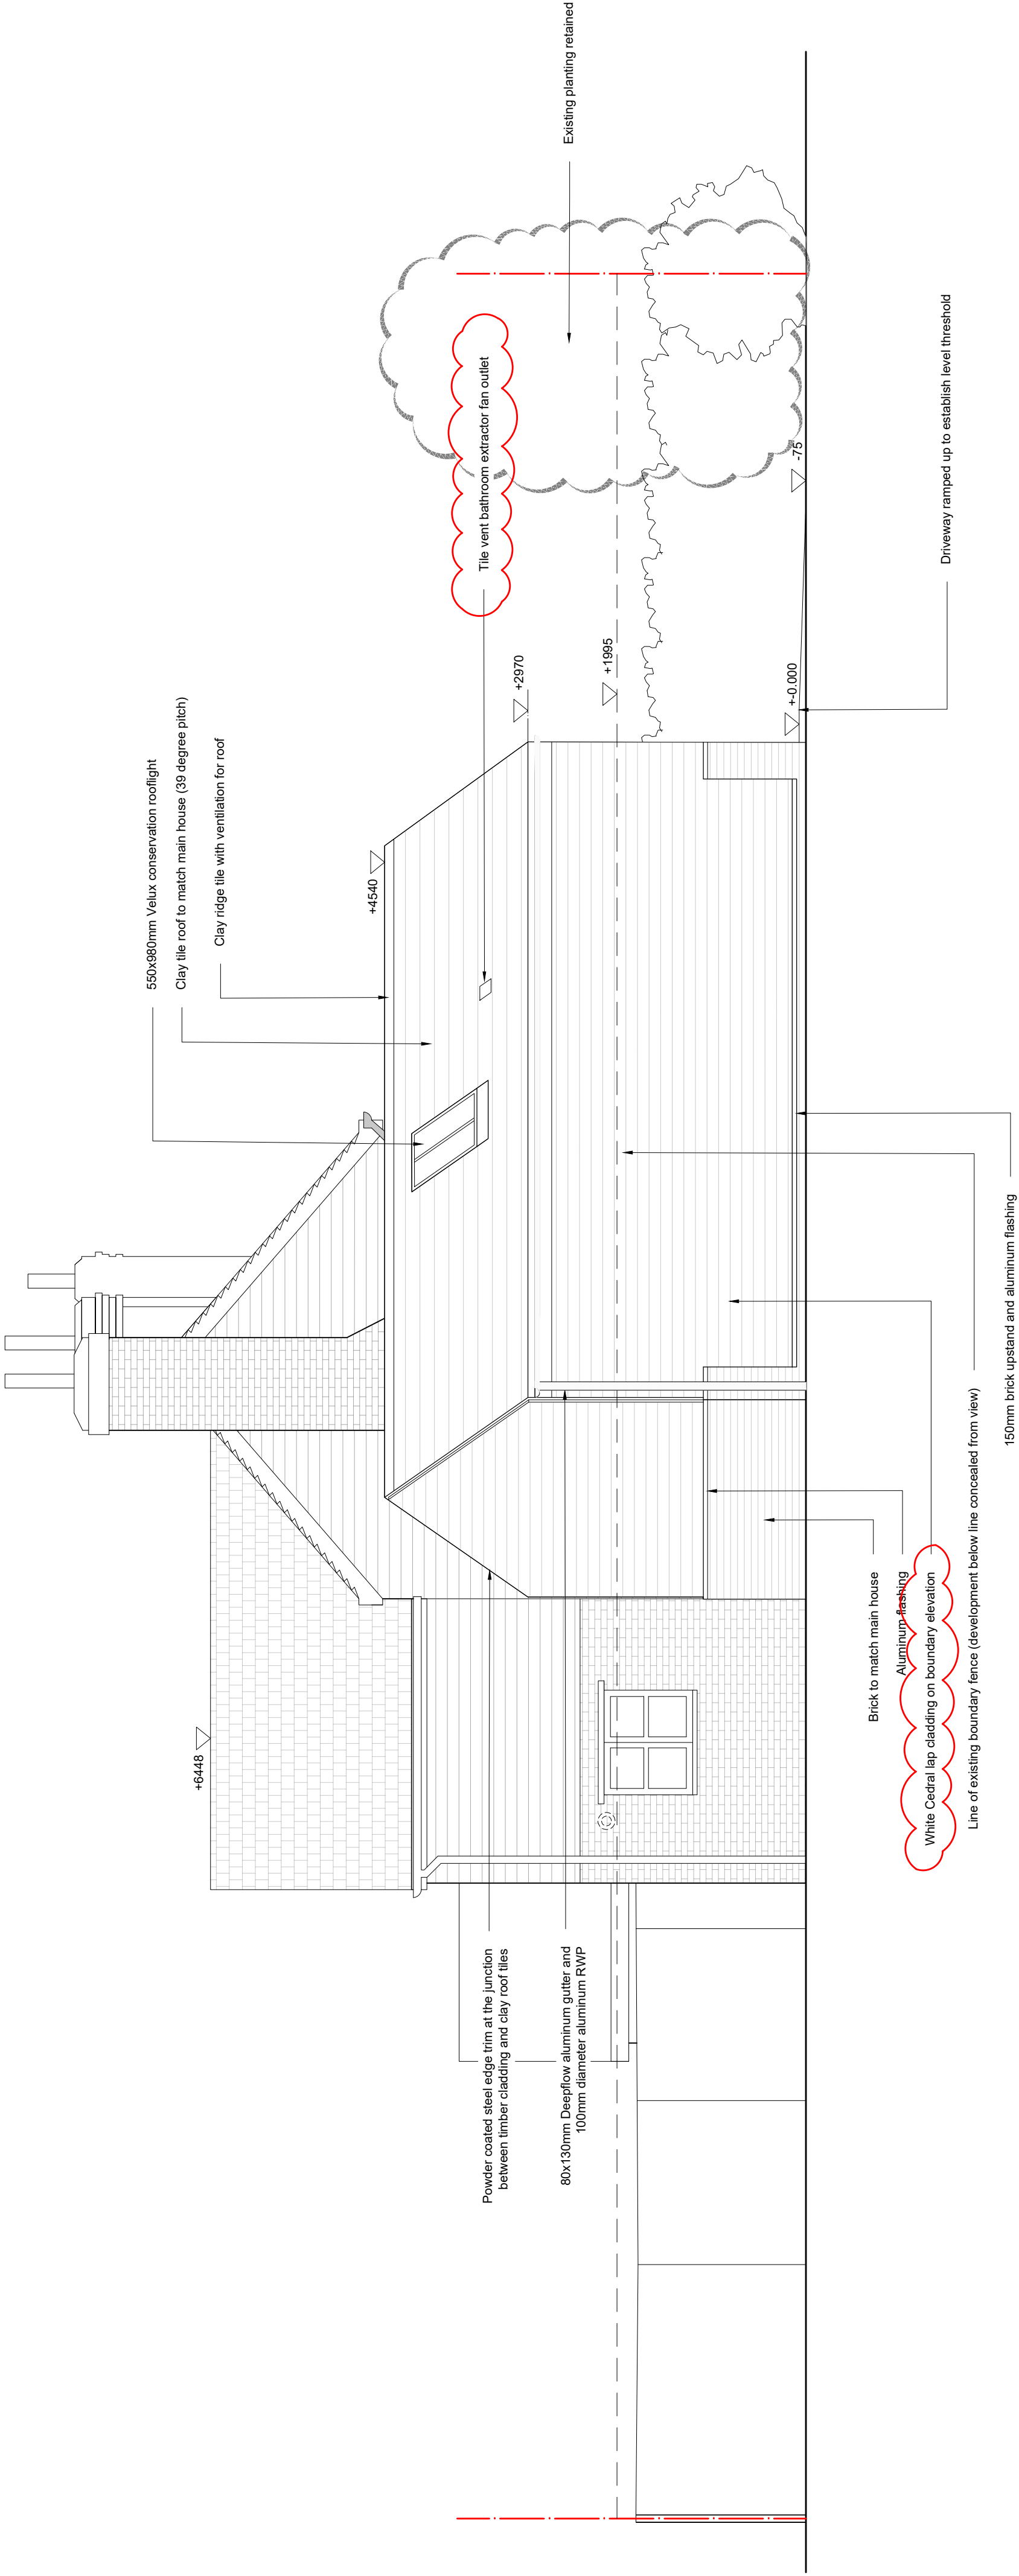

Proposed South Elevation 1:50

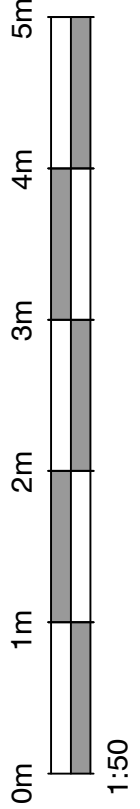

NOTES:

1. All dimensions are in mm and must be checked on site.
2. Drawings are to be read in conjunction with accompanying documents.
3. All works or inaccuracies should be brought to the attention of Grinnit Wether Keson.

Revision	Description	By	Date
-	Building Control	DT	26.08.2025
A	Updates for Building Control	DT	11.12.2025

Contact Information

Unit 3, Tunstons Building,
George Street, Postisle,
Bognor, BN41 1AA

Tel: 01273 415940
Email: mark@amberliving.co.uk



Client Name

Mr Simon Brough and Ms Gen Herga

Address

Willow Cottage, Horsham, RH12 2QR

Drawing Title

Proposed North and South Elevations

Drawing Reference

DT/WILLOWCOTTAGE/08

Scale

1:50

Paper

A1

Drawn By

DT

Revision

A

Direction