



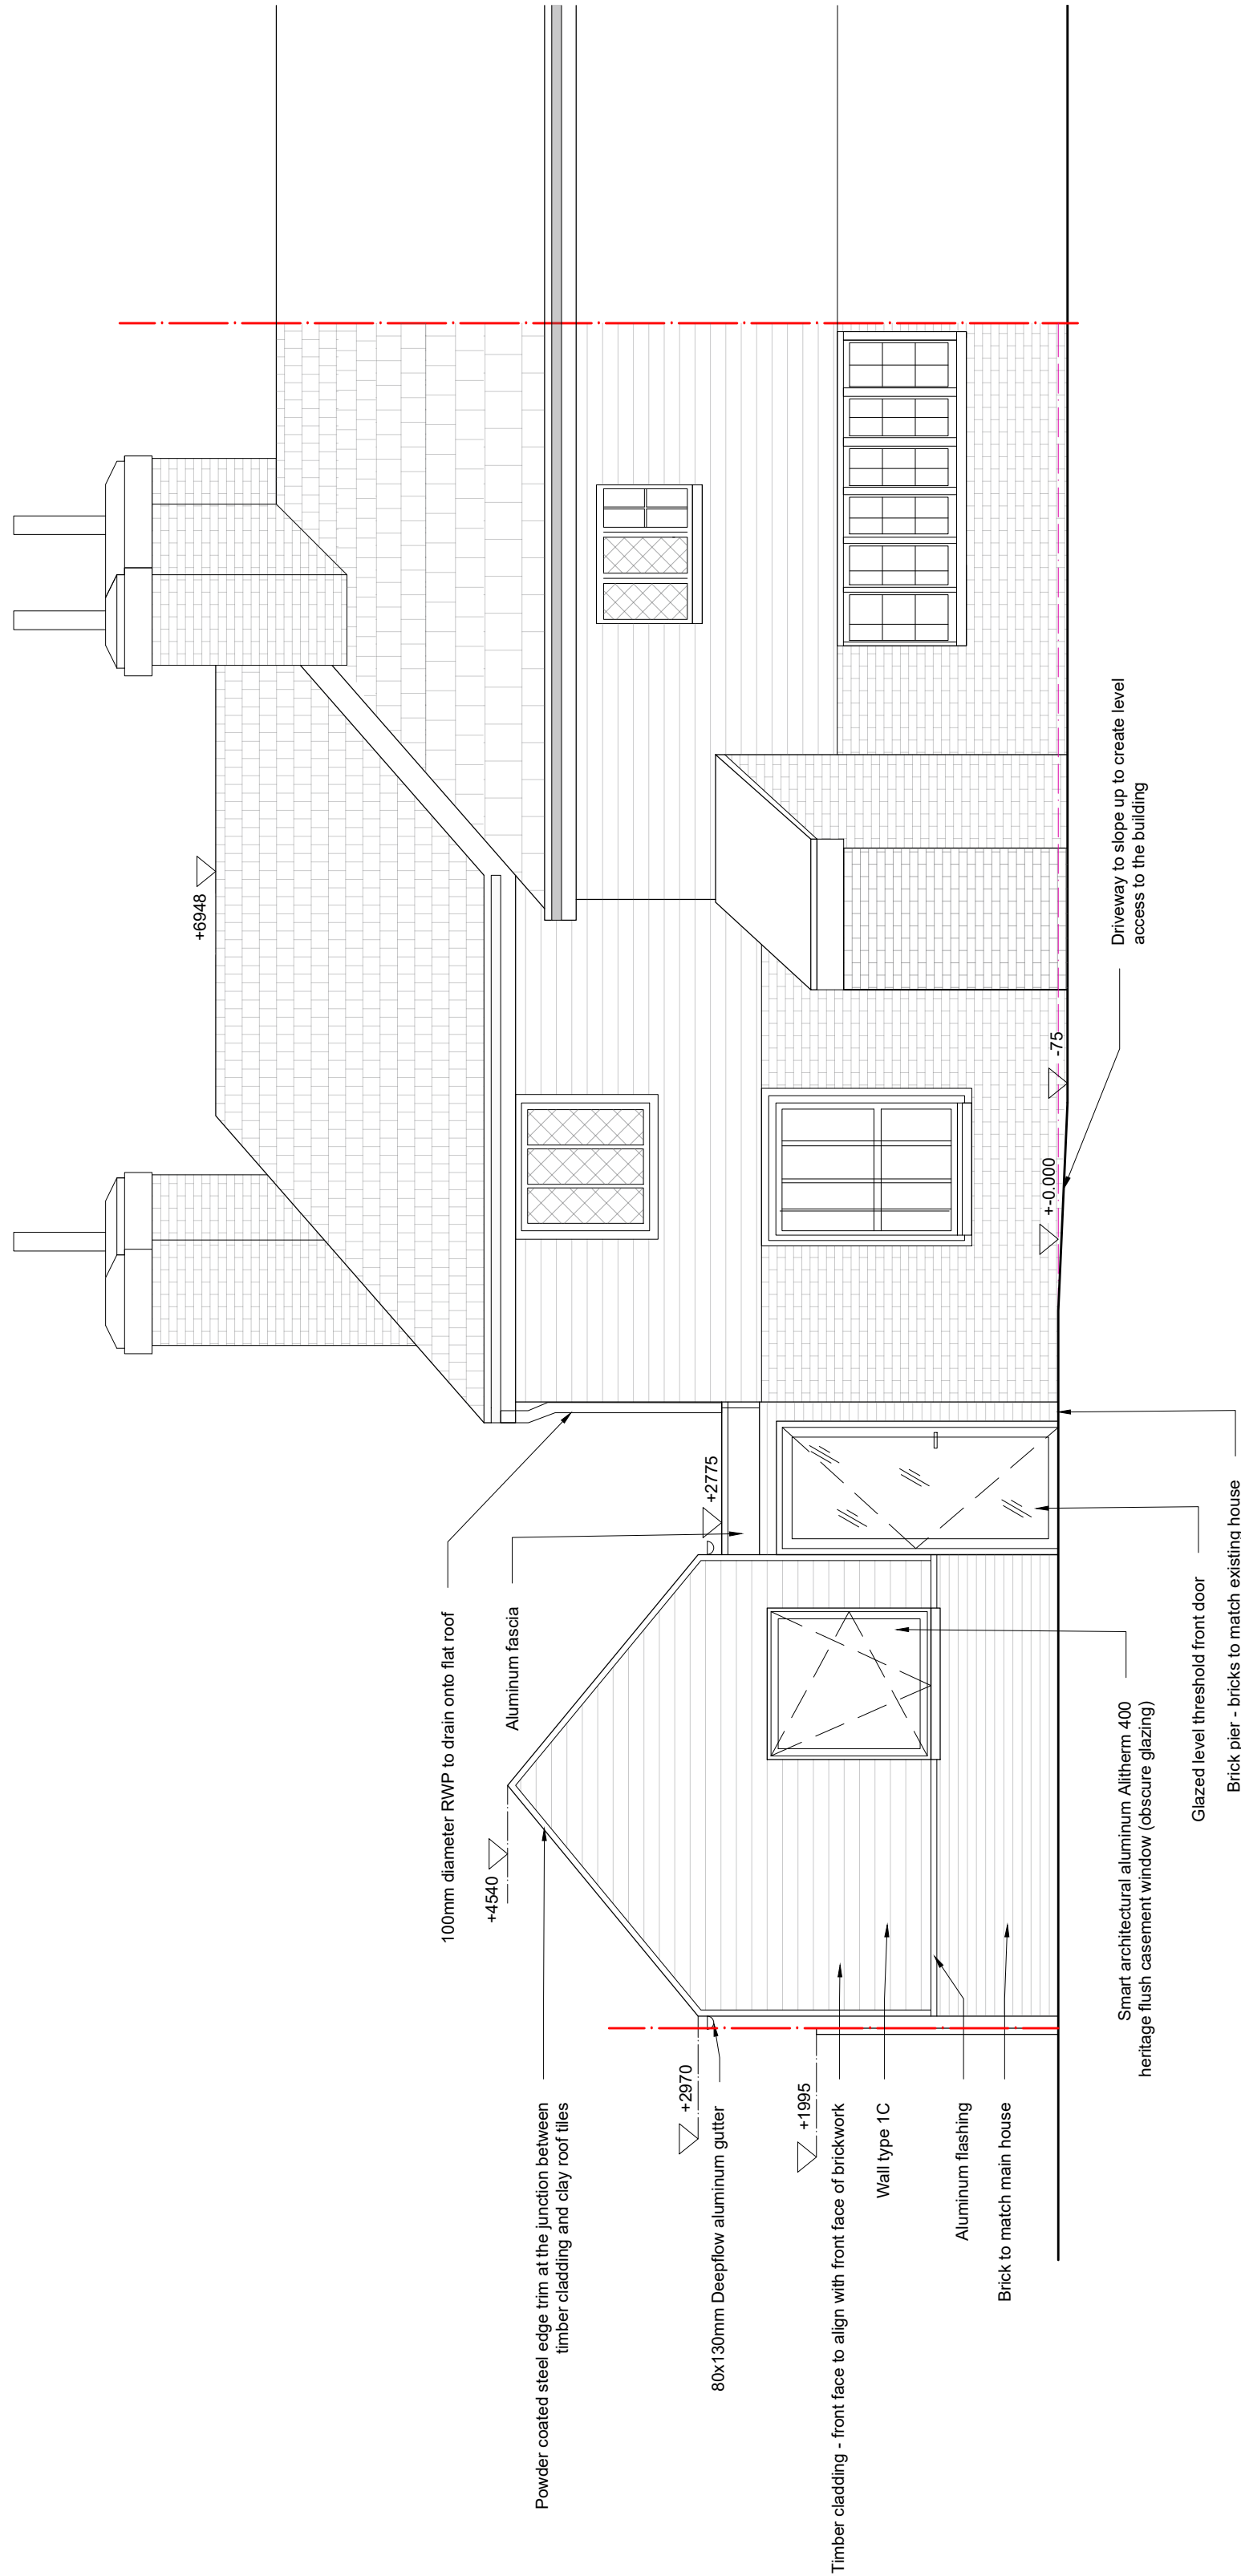

Proposed Front Elevation 1:50

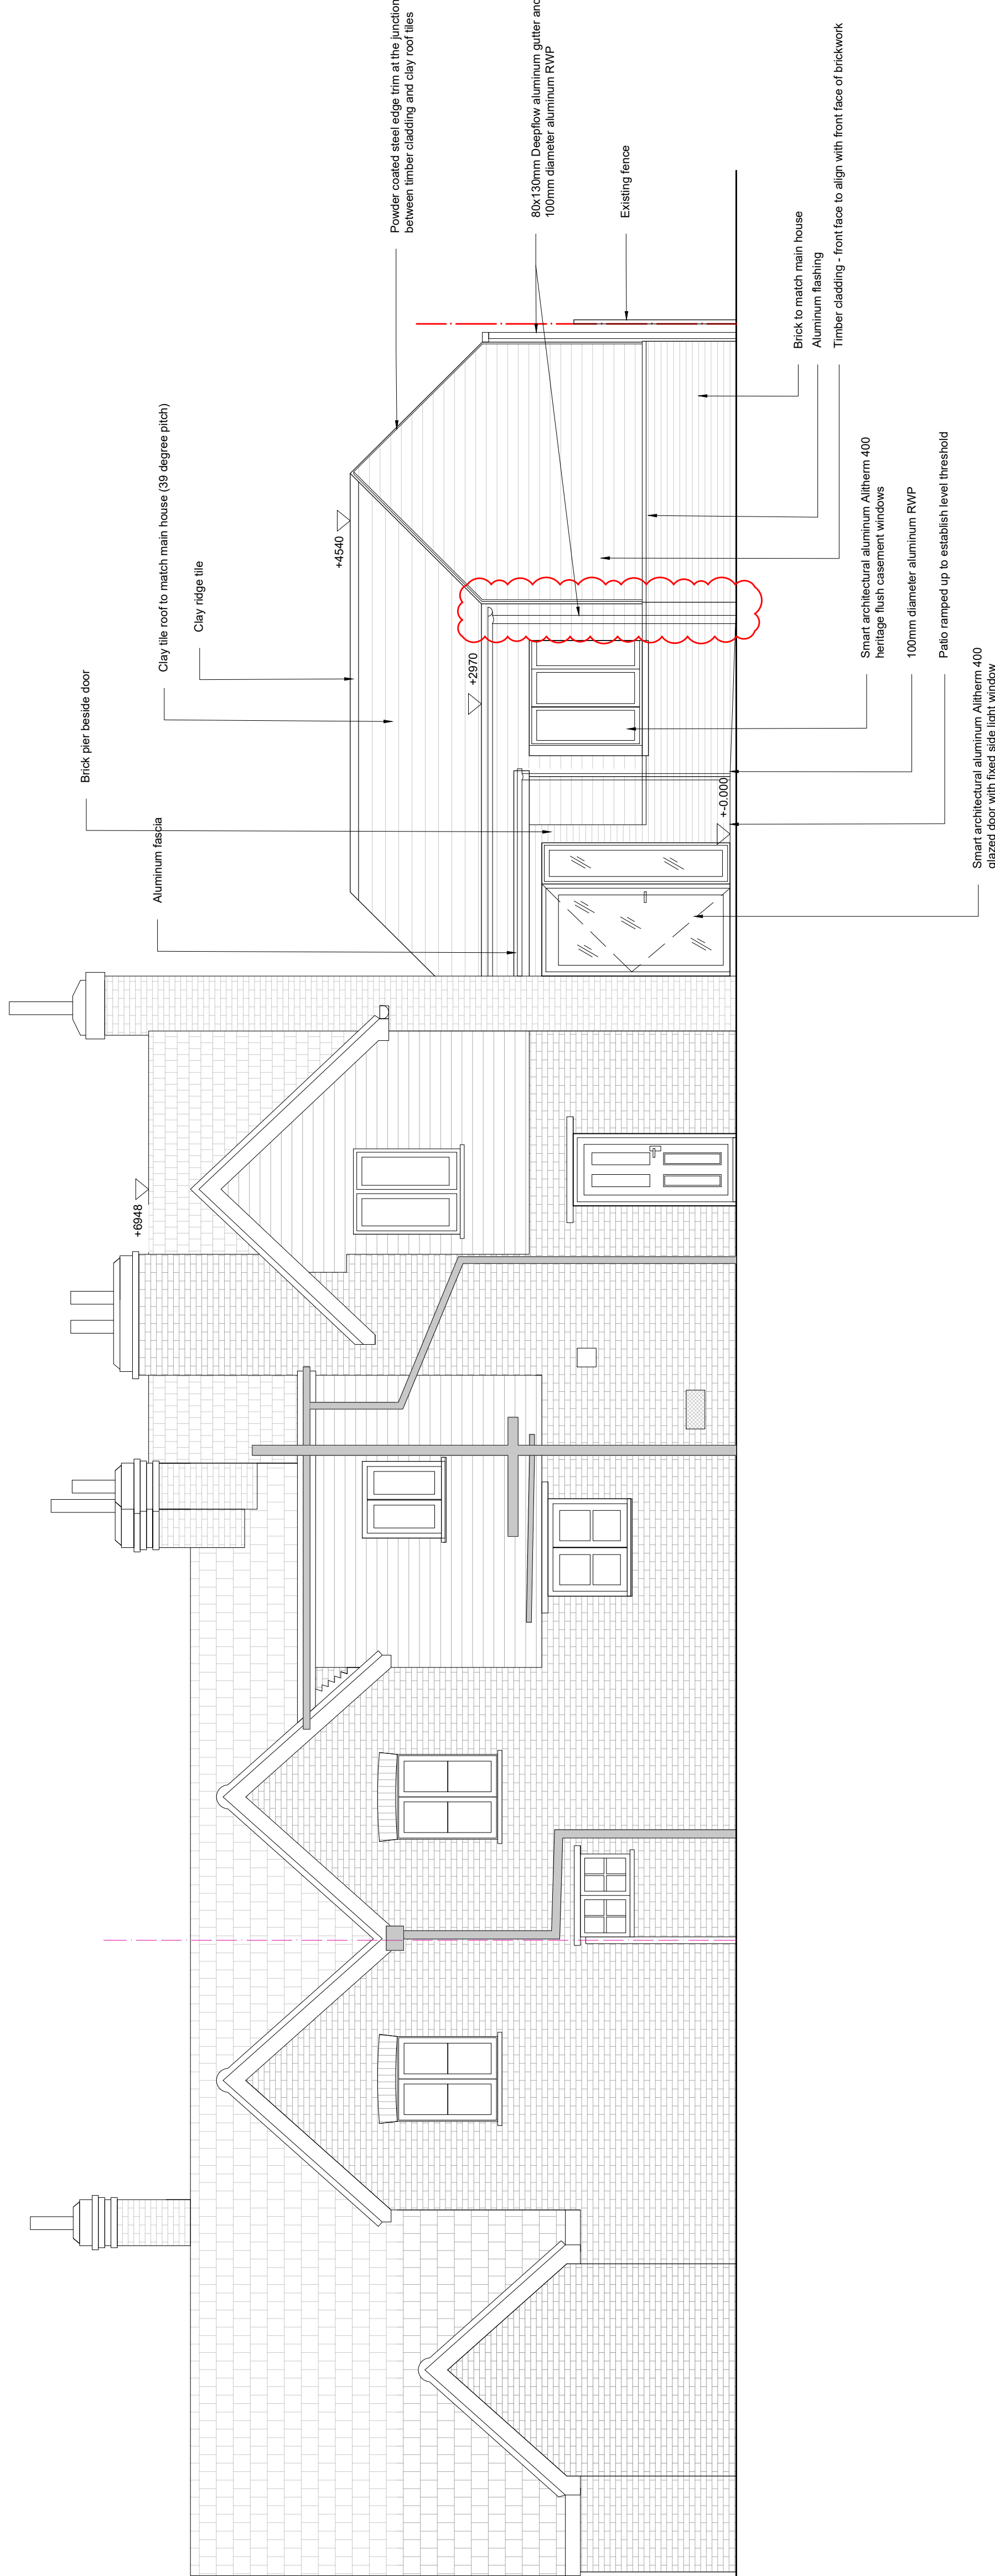


Proposed Rear Elevation 1:50

NOTES:

1. All dimensions are in mm and must be checked on site.
2. Drawings are to be read in conjunction with accompanying documents.
3. All dimensions and materials should be brought to the attention of the architect.

Revised	Description	By	Date
-	Building Control	DT	26.08.2025
A	Updates for Building Control	DT	11.12.2025

Contact Information
Unit 3, Tunstons Building,
George Street, Portside,
Bristol, BA1 1JA
Tel: 01273 415940
Email: mark@amberliving.co.uk

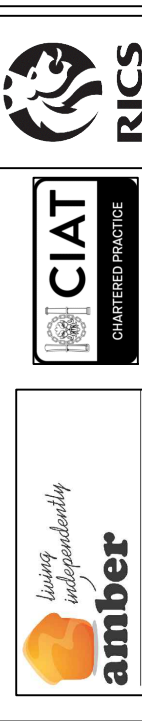

Client Name
Mr Simon Brough and Ms Gen Herga
Address
Willow Cottage, Horsham, RH12 2QR

Drawing Title	Proposed Front and Rear Elevations
Drawing Reference	DT/WILLOWCOTTAGE/07
Scale	1:50
Paper	A1
Drawn By	DT
Reason	A
Direction	