


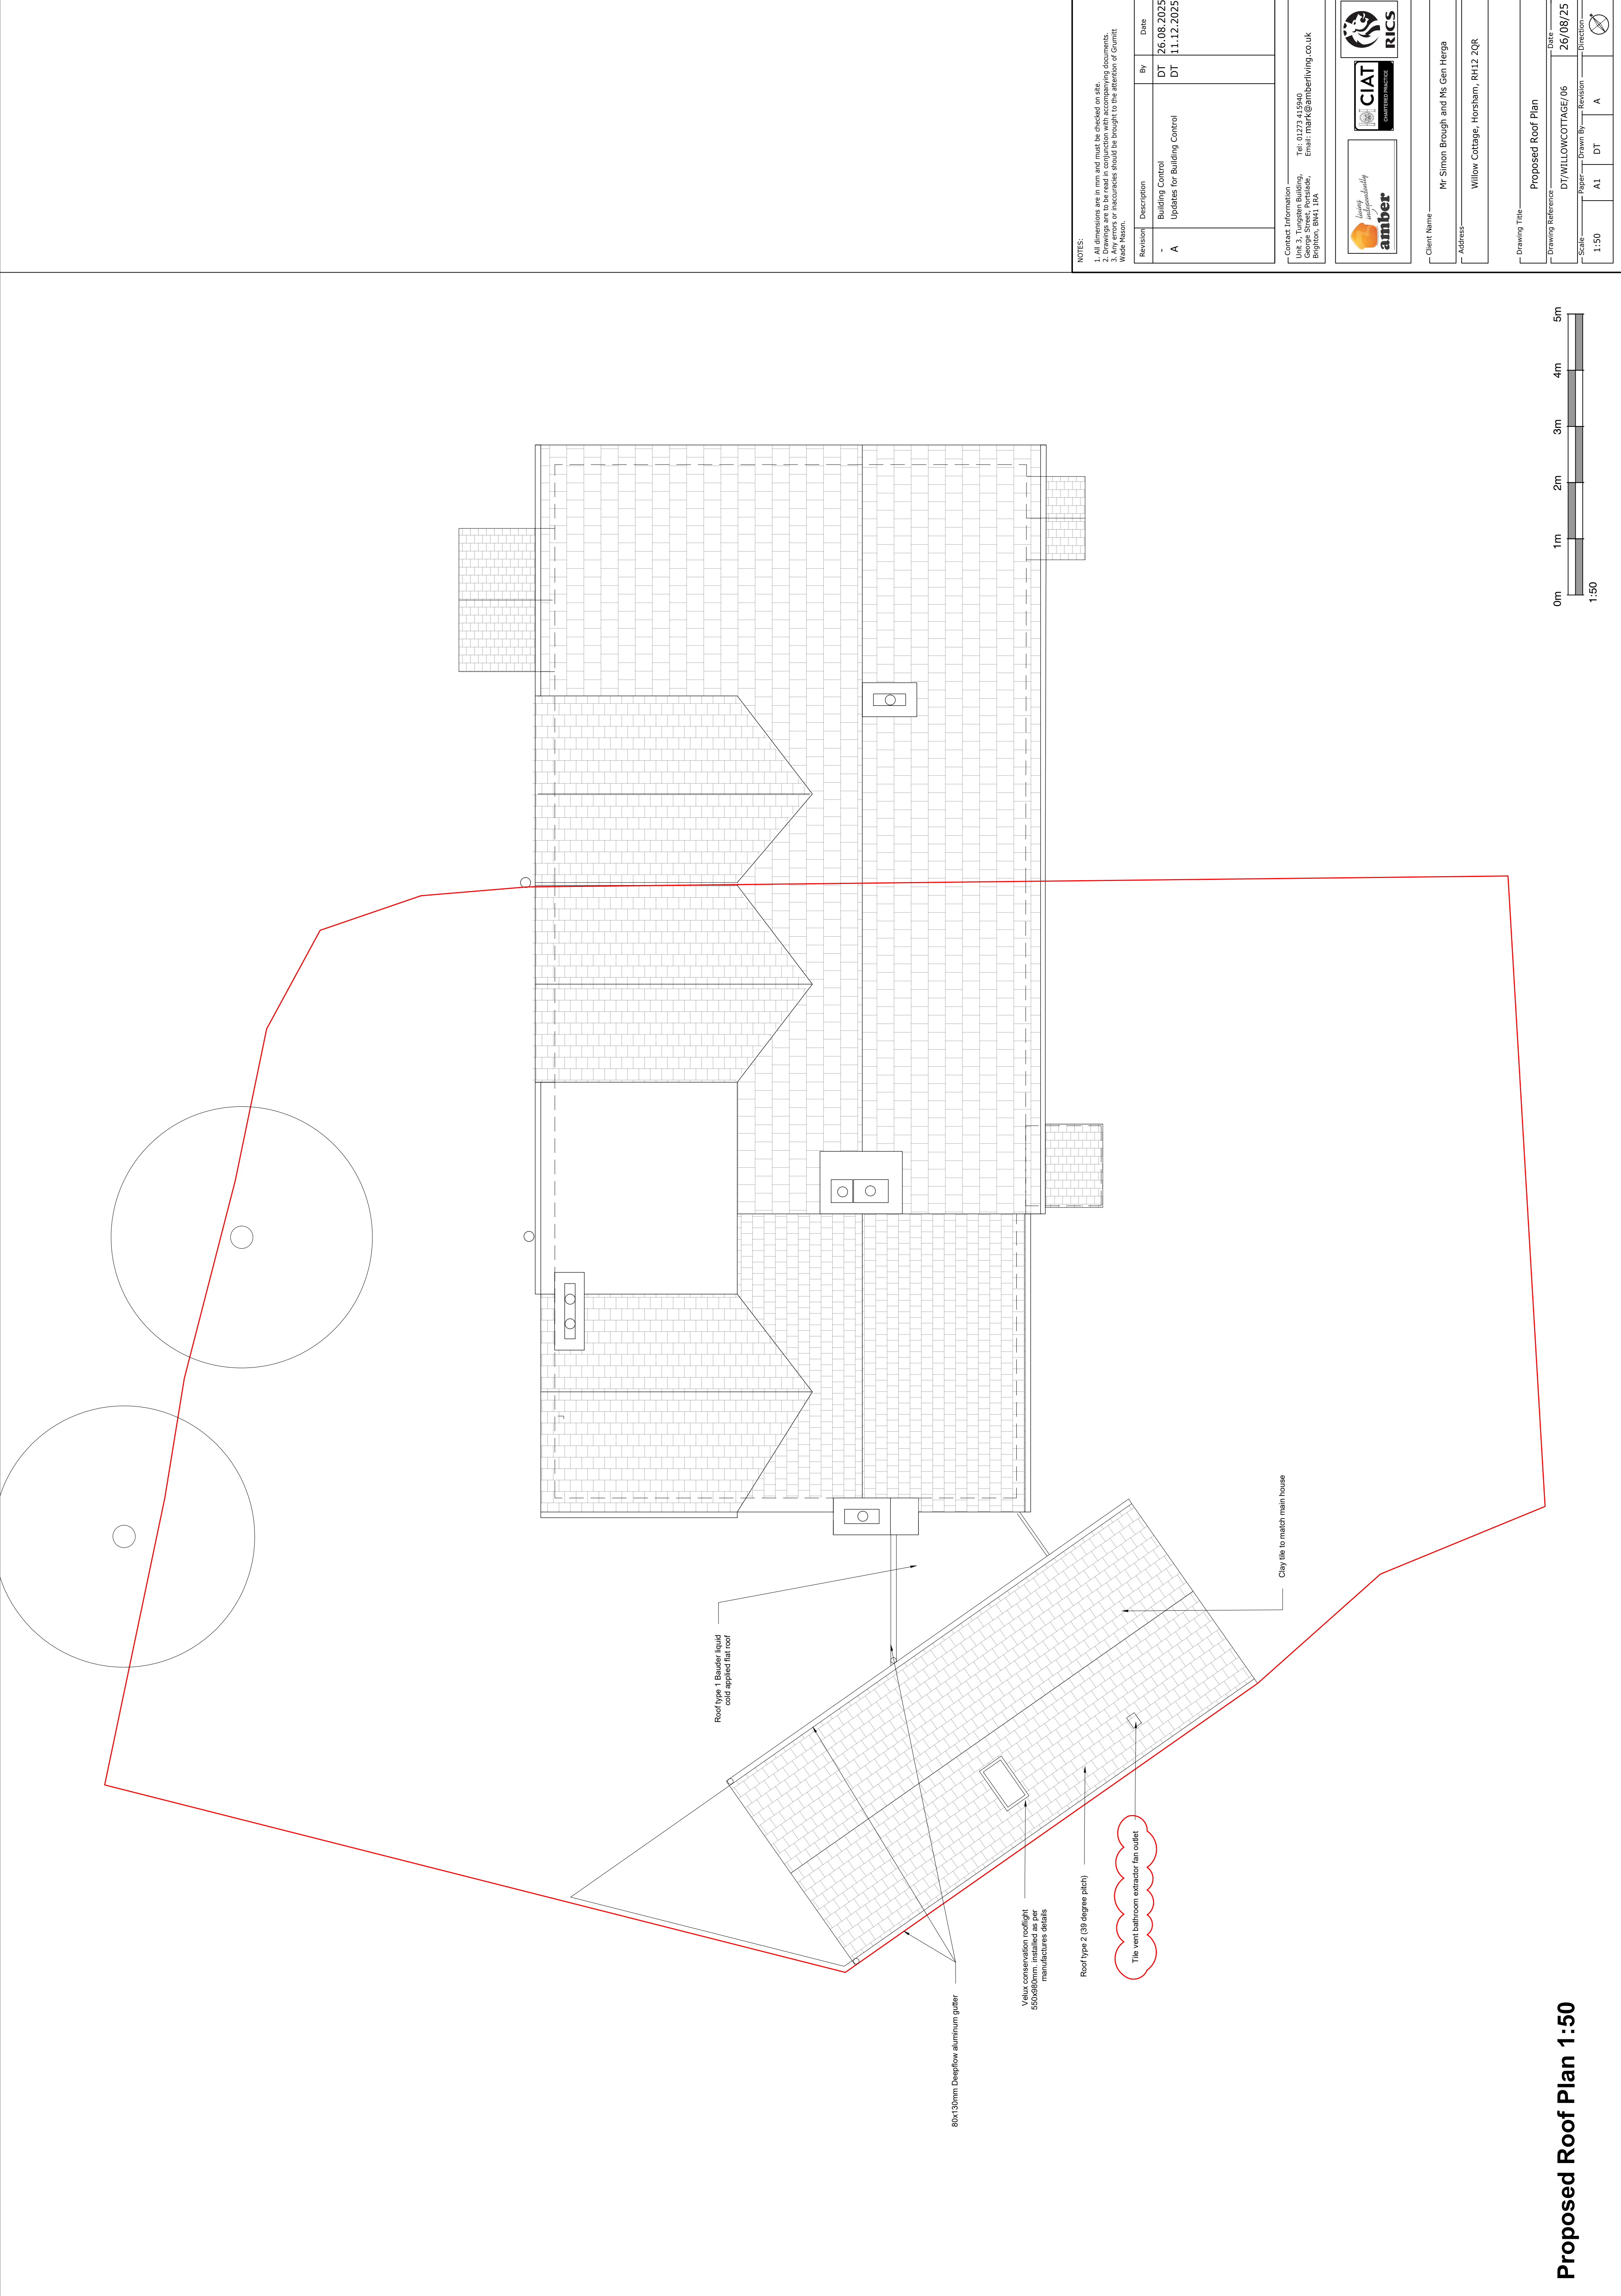

NOTES:

1. All dimensions are in mm and must be checked on site.
2. Drawings are to be read in conjunction with accompanying documents.
3. Dimensions are approximate and may vary due to site conditions.
4. All work should be carried out in accordance with the Building Regulations.
5. All work should be carried out in accordance with the manufacturer's instructions.

Revision	Description	By	Date
-	Building Control	DT	26.08.2025
A	Updates for Building Control	DT	11.12.2025

Contact Information

Unit 3, Tunstons Building,
George Street, Portside,
Bognor, BN11 1JA

Tel: 01273 415940
Email: mark@amberliving.co.uk



Living with confidence

Client Name

Mr Simon Brough and Ms Gen Herga

Address

Willow Cottage, Horsham, RH12 2QR

Drawing Title

Proposed Roof Plan

Drawing Reference

DT/WILLOWCOTTAGE/06

Scale

1:50

Page

A1

Drawn By

DT

Reason

A

Date

26/08/25

Direction

↗