


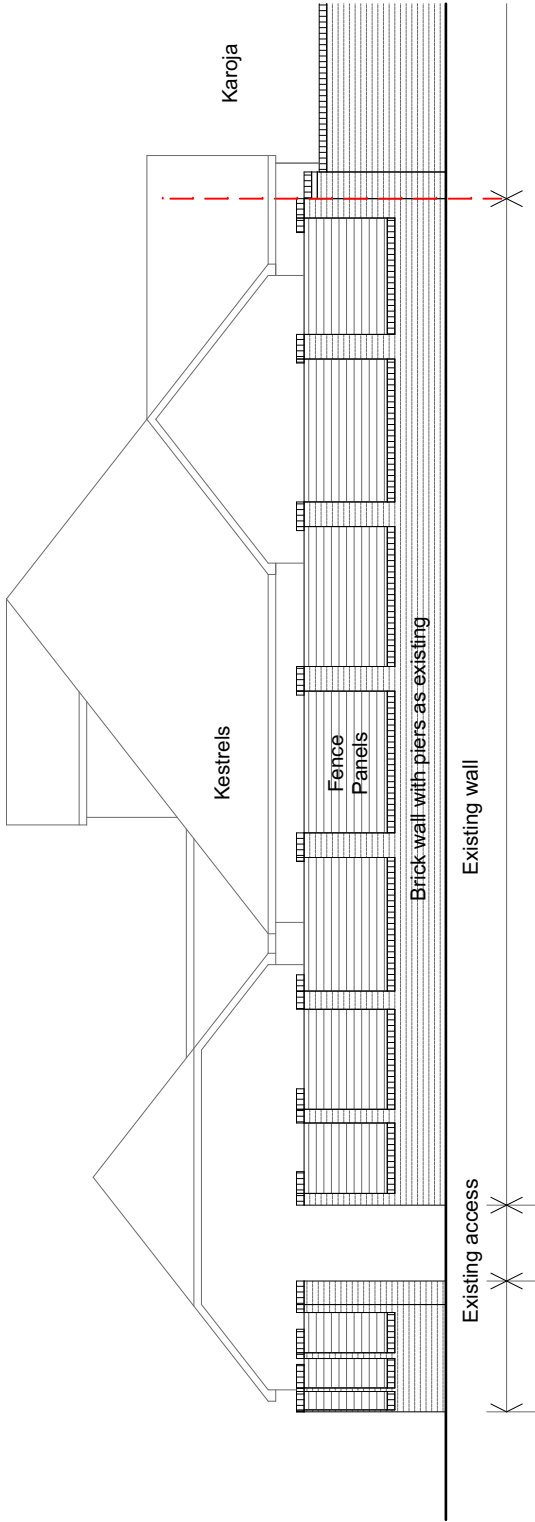


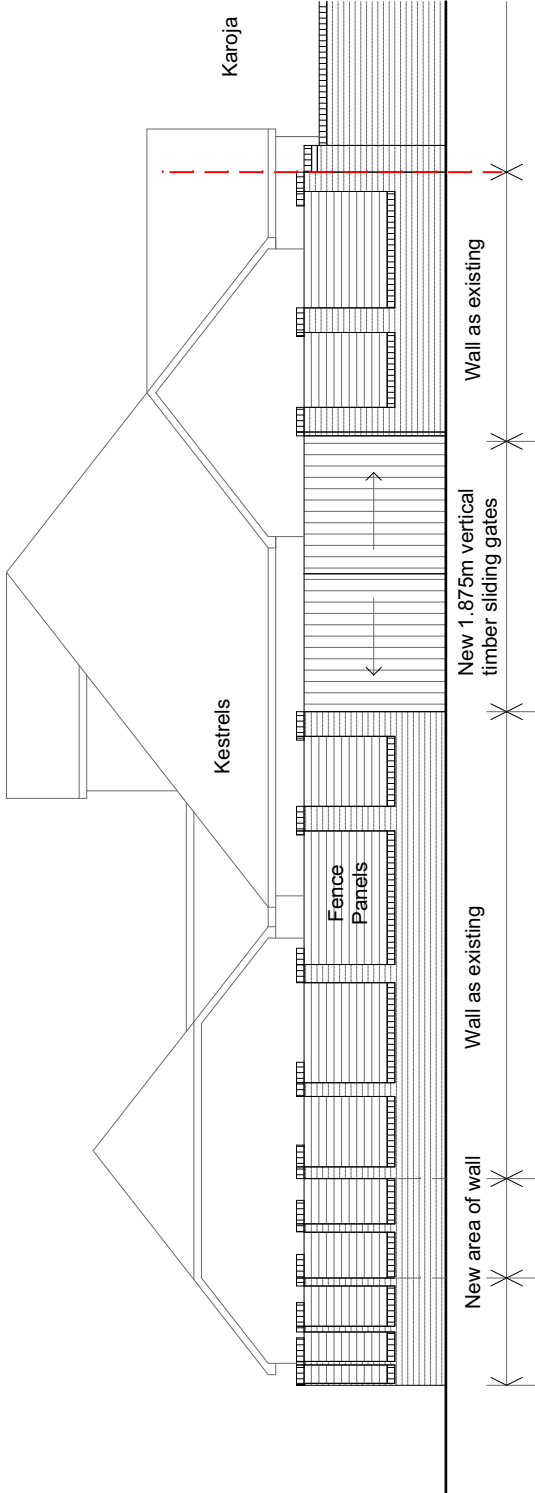


Existing Elevation A - Looking from Rectory Lane @ 1:100

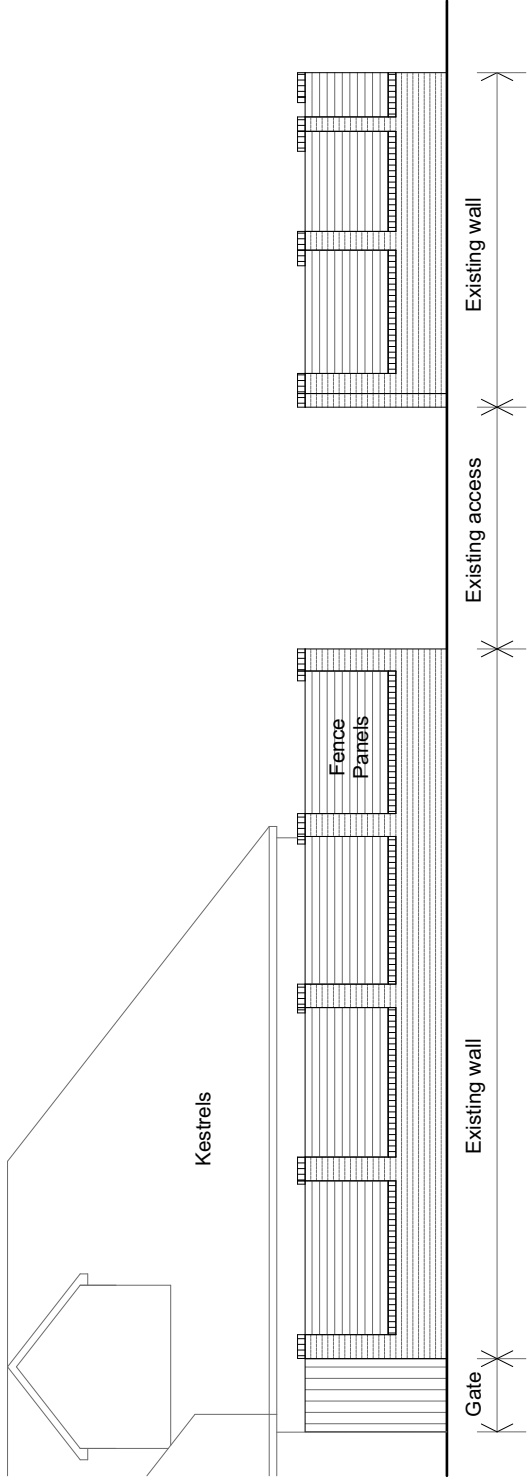

Proposed Elevation A - Looking from Rectory Lane @ 1:100

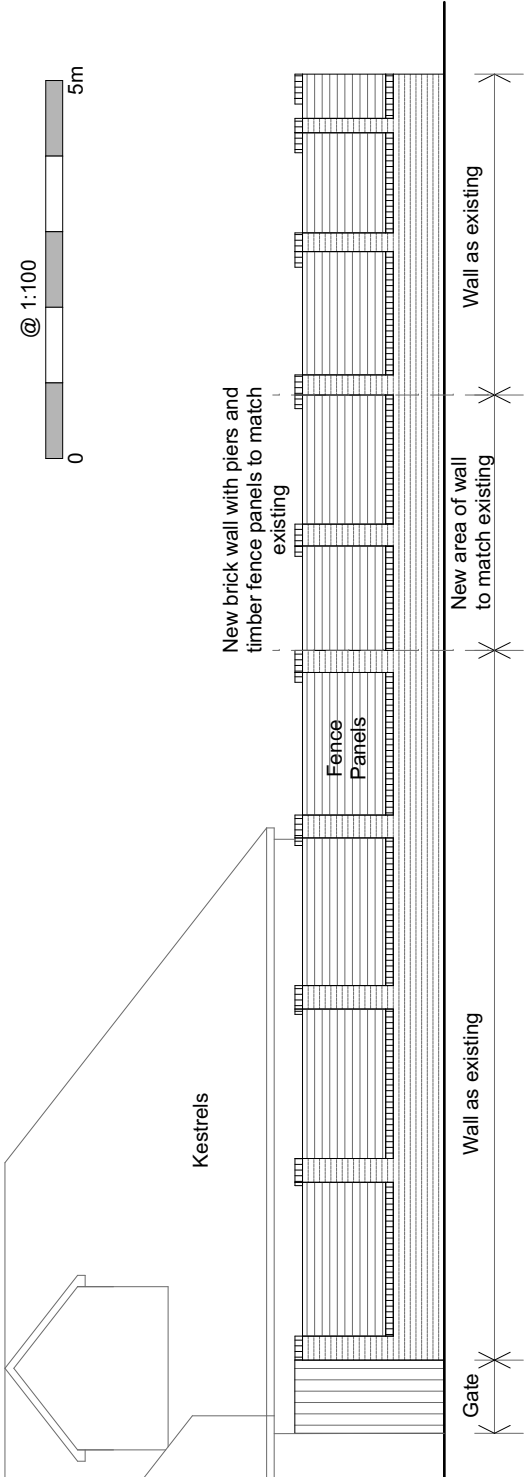


Existing Elevation B @ 1:100


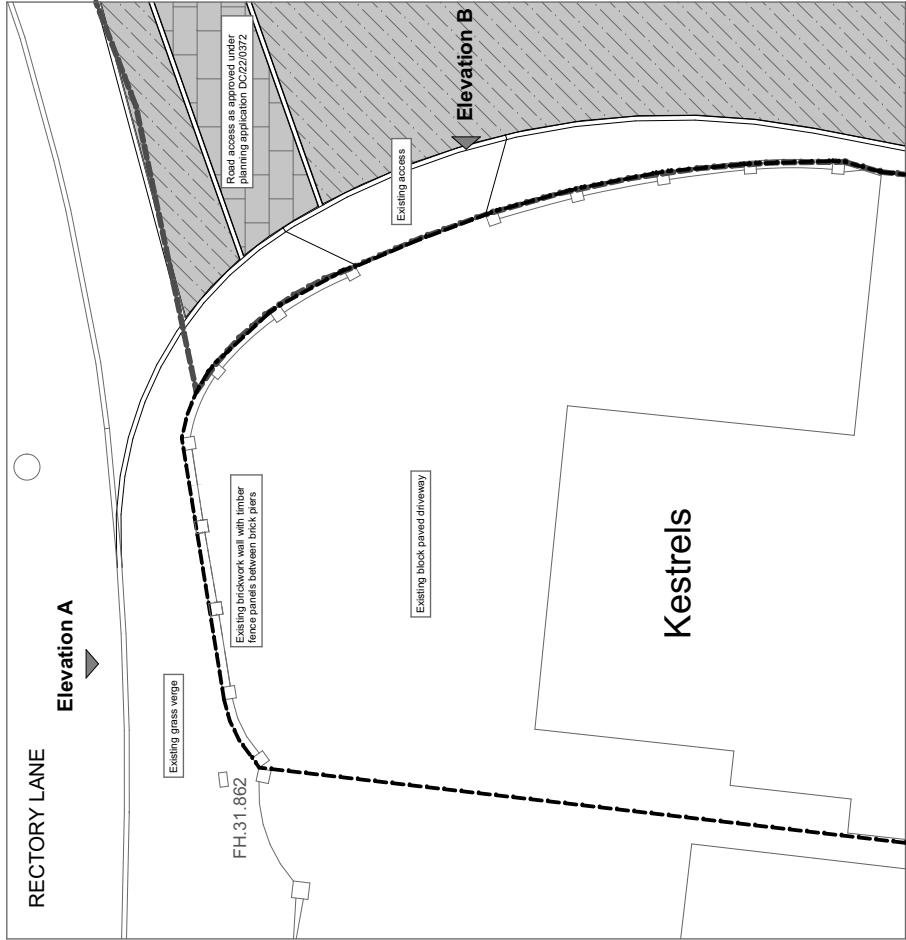


Existing Site Plan @ 1:200

Proposed Elevation B @ 1:100

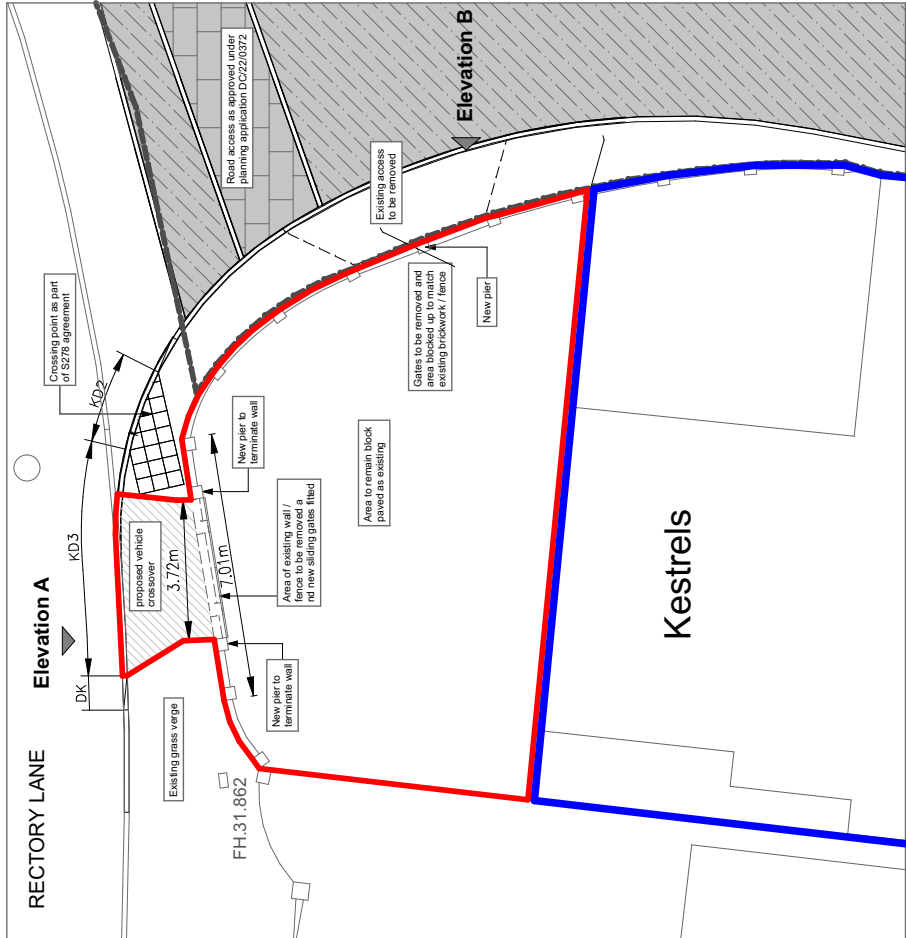

Proposed Site Plan @ 1:200

  

- Application Site
- Other Land in Applicants Ownership
- Approved Planning Application DC/22/0372

Rev A - 02.12.2025: Updated to client comments



CLOUD 9 ARCHITECTURE

Chantonbury Nursery | Ashington

(E) enquiries@cloud9architecture.co.uk (W) www.cloud9architecture.co.uk

Drawing Title | Kestrels Proposed Access

Drawing No | C9_23_46_170_A

Scale | 1:100/200 Date | NOV 25 Drawn | PAS

Note: these drawings are prepared for information purposes only