

PRIOR TO THE COMMENCEMENT OF ANY WORKS, THE BUILDER IS TO CHECK AND VERIFY THE EXISTING LEVELS AND DIMENSIONS OF THE BUILDING AND ITS CONJUNCTION WITH ALL OTHER PROJECT DRAWINGS. CONSTRUCTION NOTES AND SPECIFICATIONS MUST BE READ CAREFULLY AND ANY DISCREPANCIES MUST BE REPORTED IMMEDIATELY.

Terms of Service



A. RELATING TO THE DRAWINGS

1. All drawings and information supplied are the property of AJO Architecture Ltd and are subject to prior approval by the Town and Country Planning Act.
2. All drawings and information supplied are designed for exclusive use as indicated and are not to be used for any other purpose without the written consent of AJO Architecture Ltd.
3. No drawing or information supplied is designed for any purpose other than that for which it is intended and is not to be used for any other purpose without the written consent of AJO Architecture Ltd.
4. No drawing or information supplied should be used as an on-site reference for any building or construction work.
5. No drawing supplied should be scaled from, except by a planning officer or other authorised person, and any scaling should be done in accordance with the planning application.
6. No drawing supplied should be used for any other purpose without the written consent of AJO Architecture Ltd.
7. No drawing supplied should be used for any other purpose without the written consent of AJO Architecture Ltd.
8. Any discrepancy between information contained within the drawings and information supplied should be reported to AJO Architecture Ltd immediately upon discovery.
9. No drawing supplied should be used for any other purpose without the written consent of AJO Architecture Ltd.
10. On the event that a contract for planning is entered into, the drawings and information supplied are to be used as a guide only and are not to be used for any other purpose without the written consent of AJO Architecture Ltd.
11. No drawing supplied should be used for any other purpose without the written consent of AJO Architecture Ltd.
12. Drawings are approximate only and should not be relied upon for any other purpose without the written consent of AJO Architecture Ltd.
13. No drawing supplied should be used for any other purpose without the written consent of AJO Architecture Ltd.
B. RELATING TO THE TERMS OF SERVICE

1. Although our drawings are usually produced using CAD, we offer no guarantee that digital copies of drawings will be kept on file.
2. All drawings are the property of AJO Architecture Ltd and are subject to prior approval by the Town and Country Planning Act.
3. AJO Architecture Ltd gives no guarantee that any planning application will be successful and that any planning permission granted will be in accordance with the drawings and information supplied.
4. AJO Architecture Ltd does not accept liability for any loss or damage, including any consequential loss or damage, arising from the use of our drawings and information supplied.
5. No guarantee is provided that any scheme awarded permission can be implemented.
6. No guarantee is provided that any drawing supplied will be granted planning permission.
SCALE

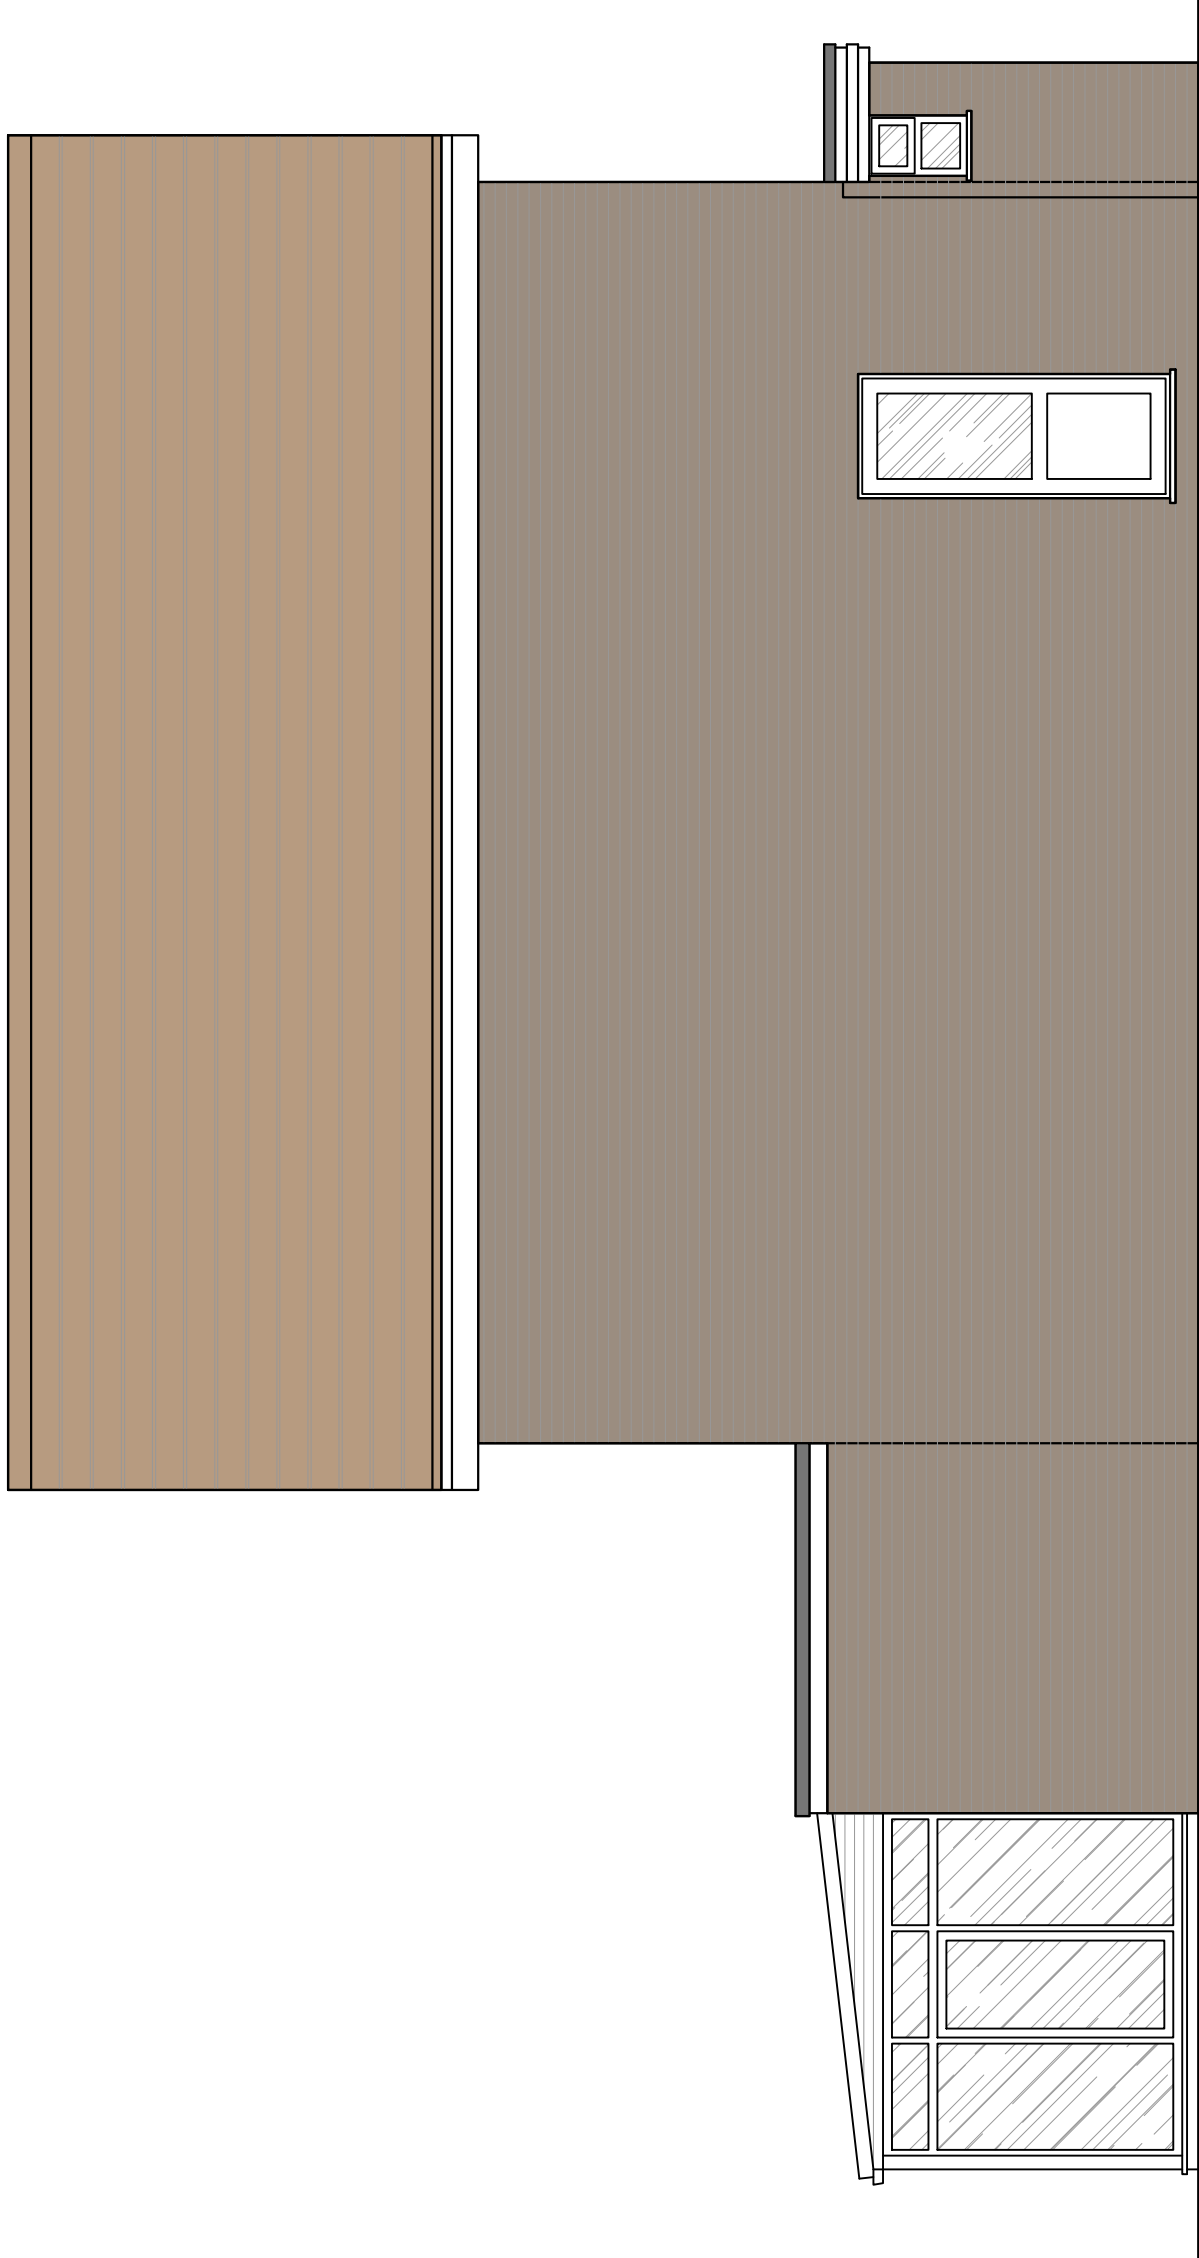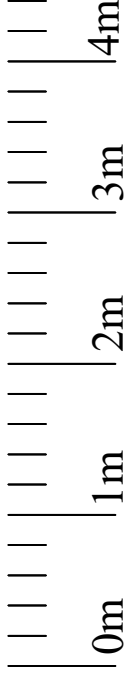


Existing South Elevation (Side)
Scale 1:50@A1

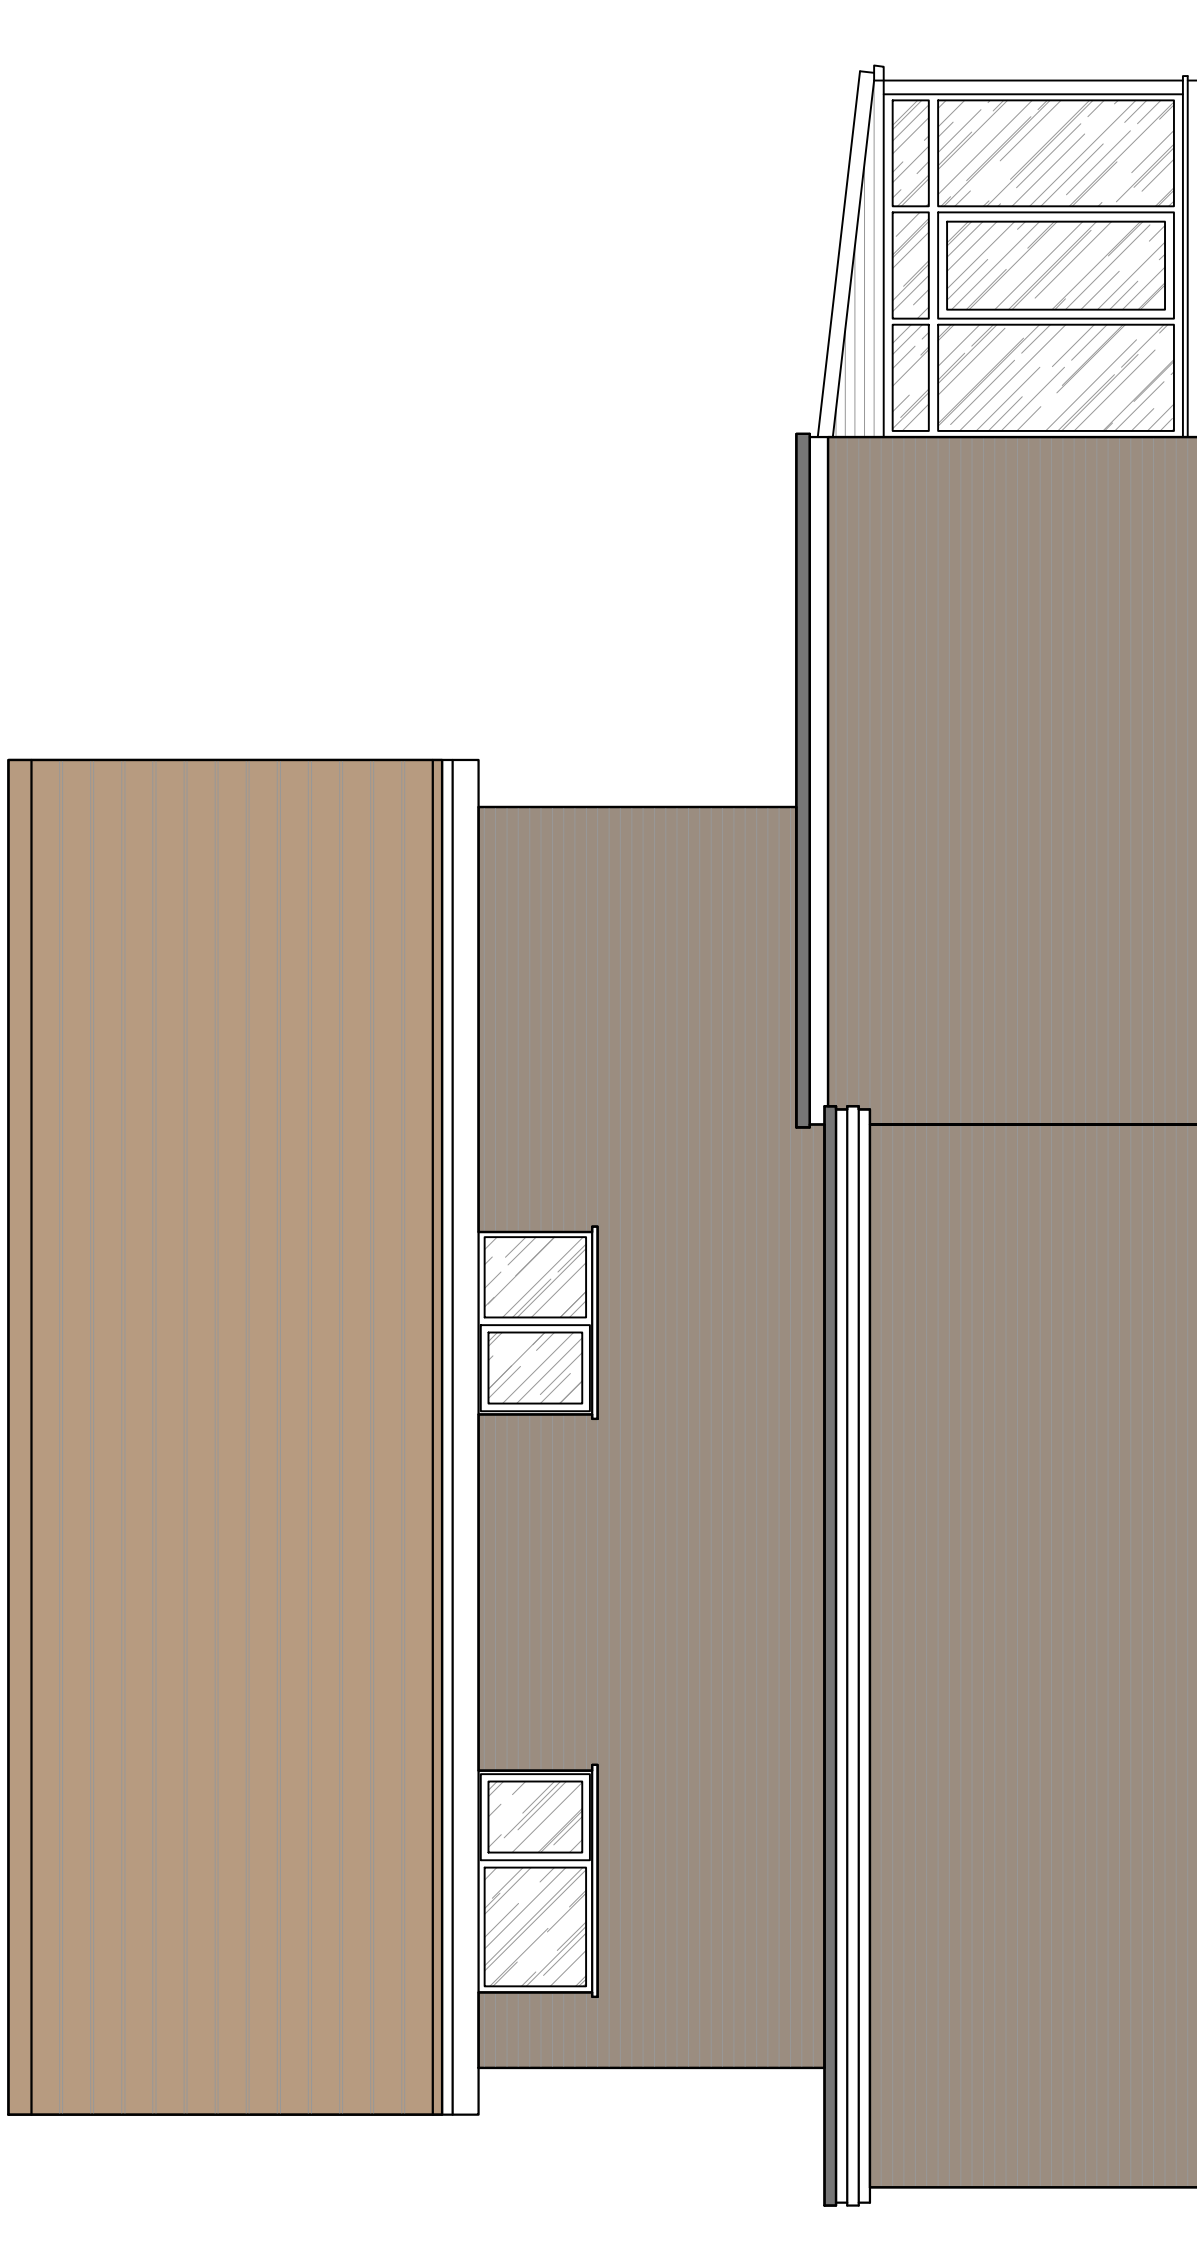

Existing North Elevation (Side)
Scale 1:50@A1

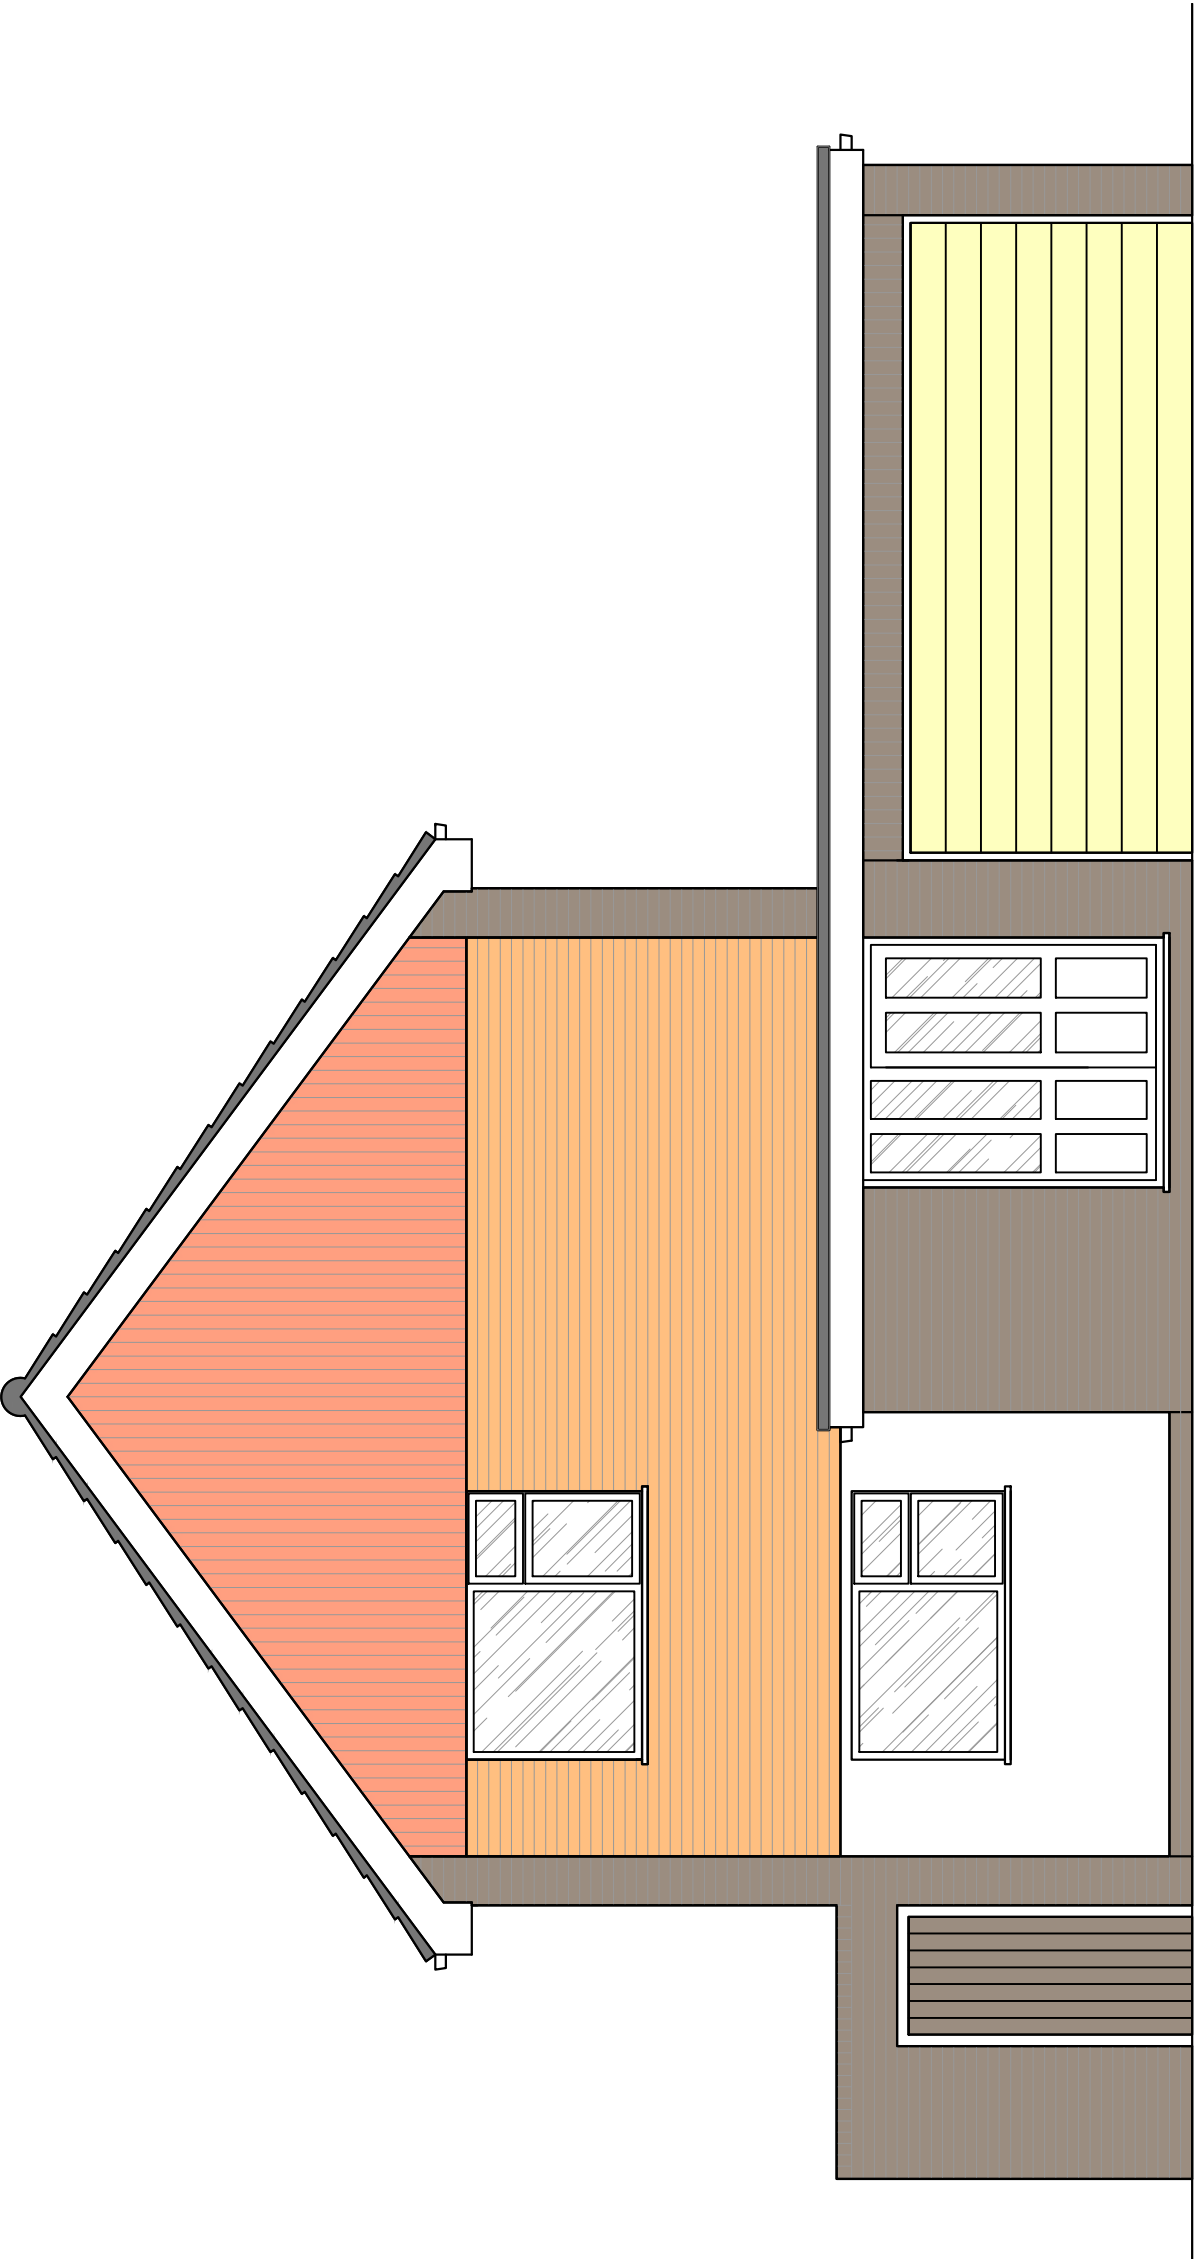

Existing East Elevation (Front)
Scale 1:50@A1

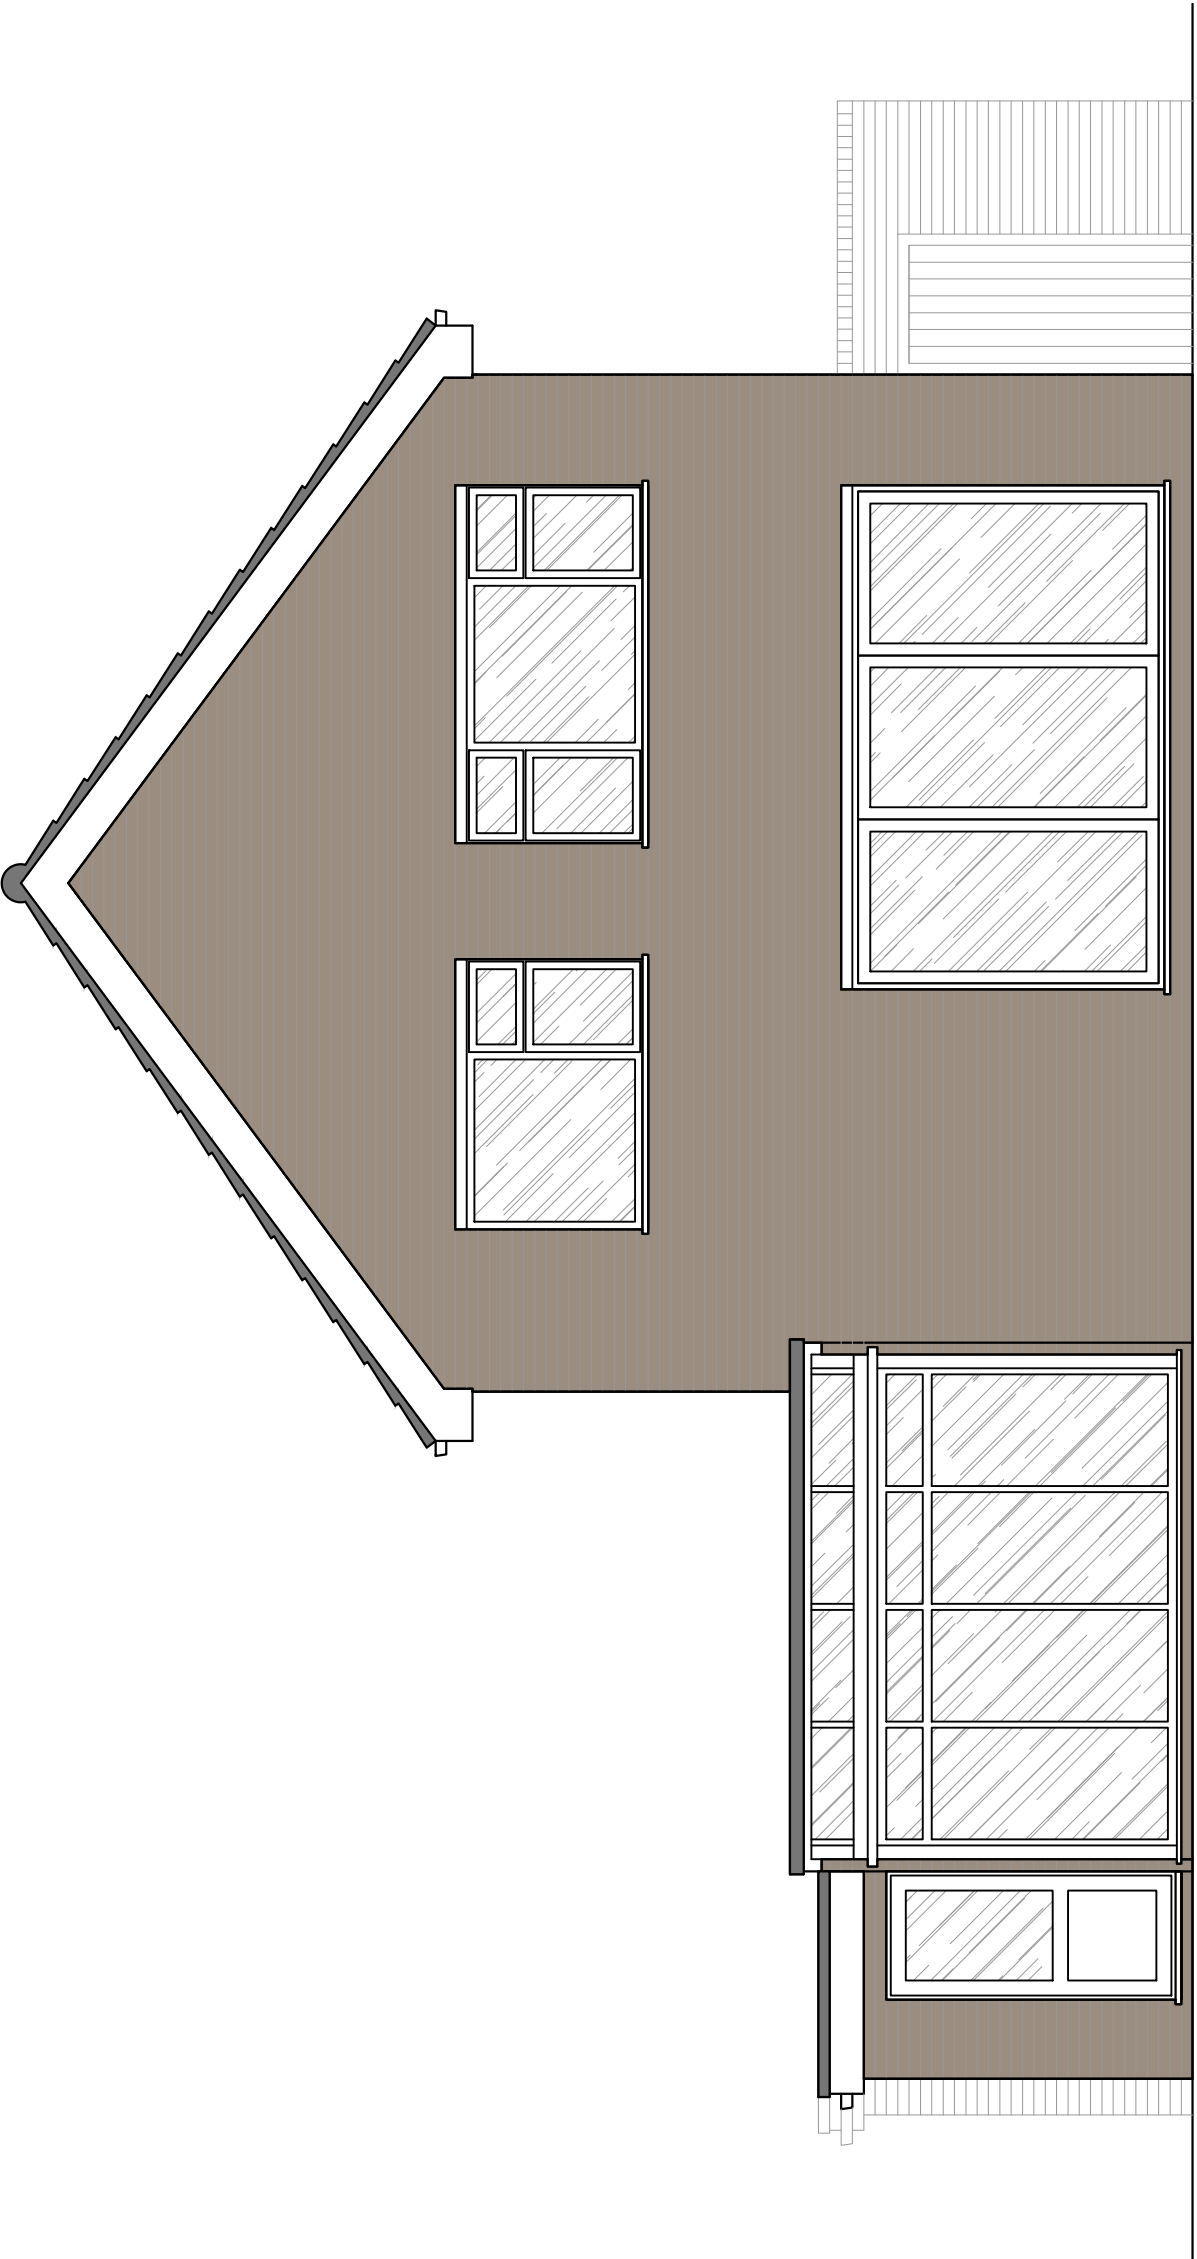

Existing West Elevation (Rear)
Scale 1:50@A1

Rev	Date	First Issue	For Comment	AJO	Drawn
1	07/10/25				
THIS DRAWING IS THE COPYRIGHT OF AJO ARCHITECTURE LTD AND MUST NOT BE USED IN CONNECTION WITH ANY OTHER PROJECT WITHOUT WRITTEN PERMISSION.					
Site Address: 33 SILVER LANE BILLINGSHURST					
Description: EXISTING ELEVATIONS					
Status: PLANNING HOUSEHOLDER					
Date:	OCT 2025	Scale:	1:50@A1		
Drawn:	AJO	Checked:	AJO		
Job Number:	094	Drawing Number:	202	Revision:	-