




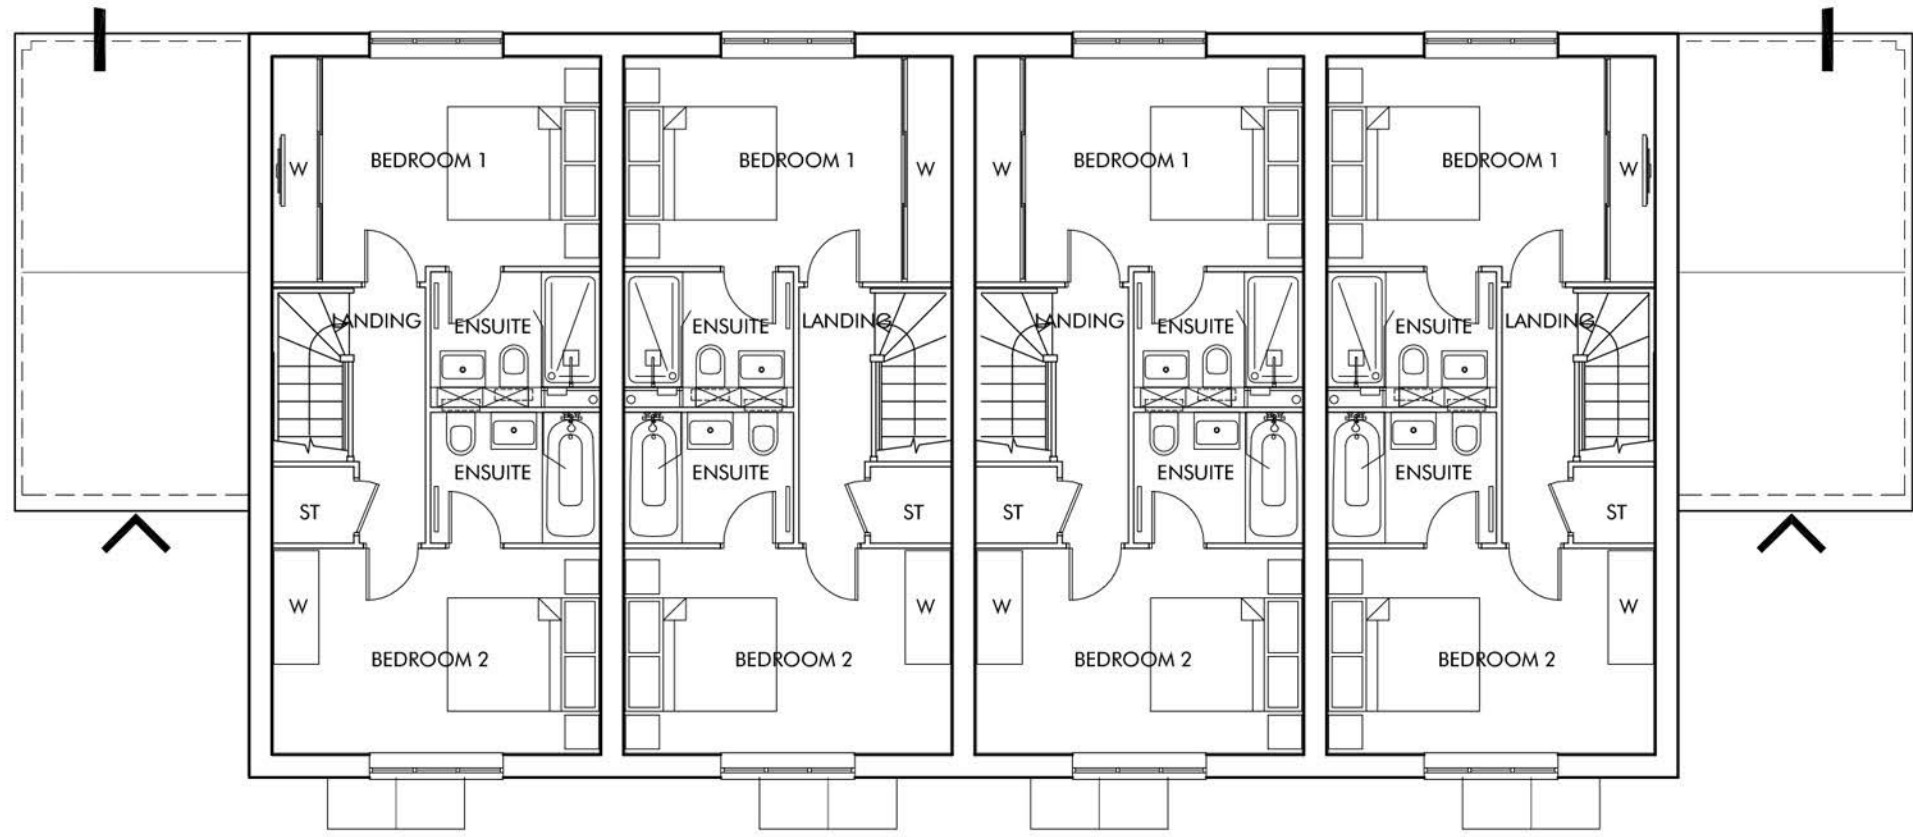

FIRST FLOOR

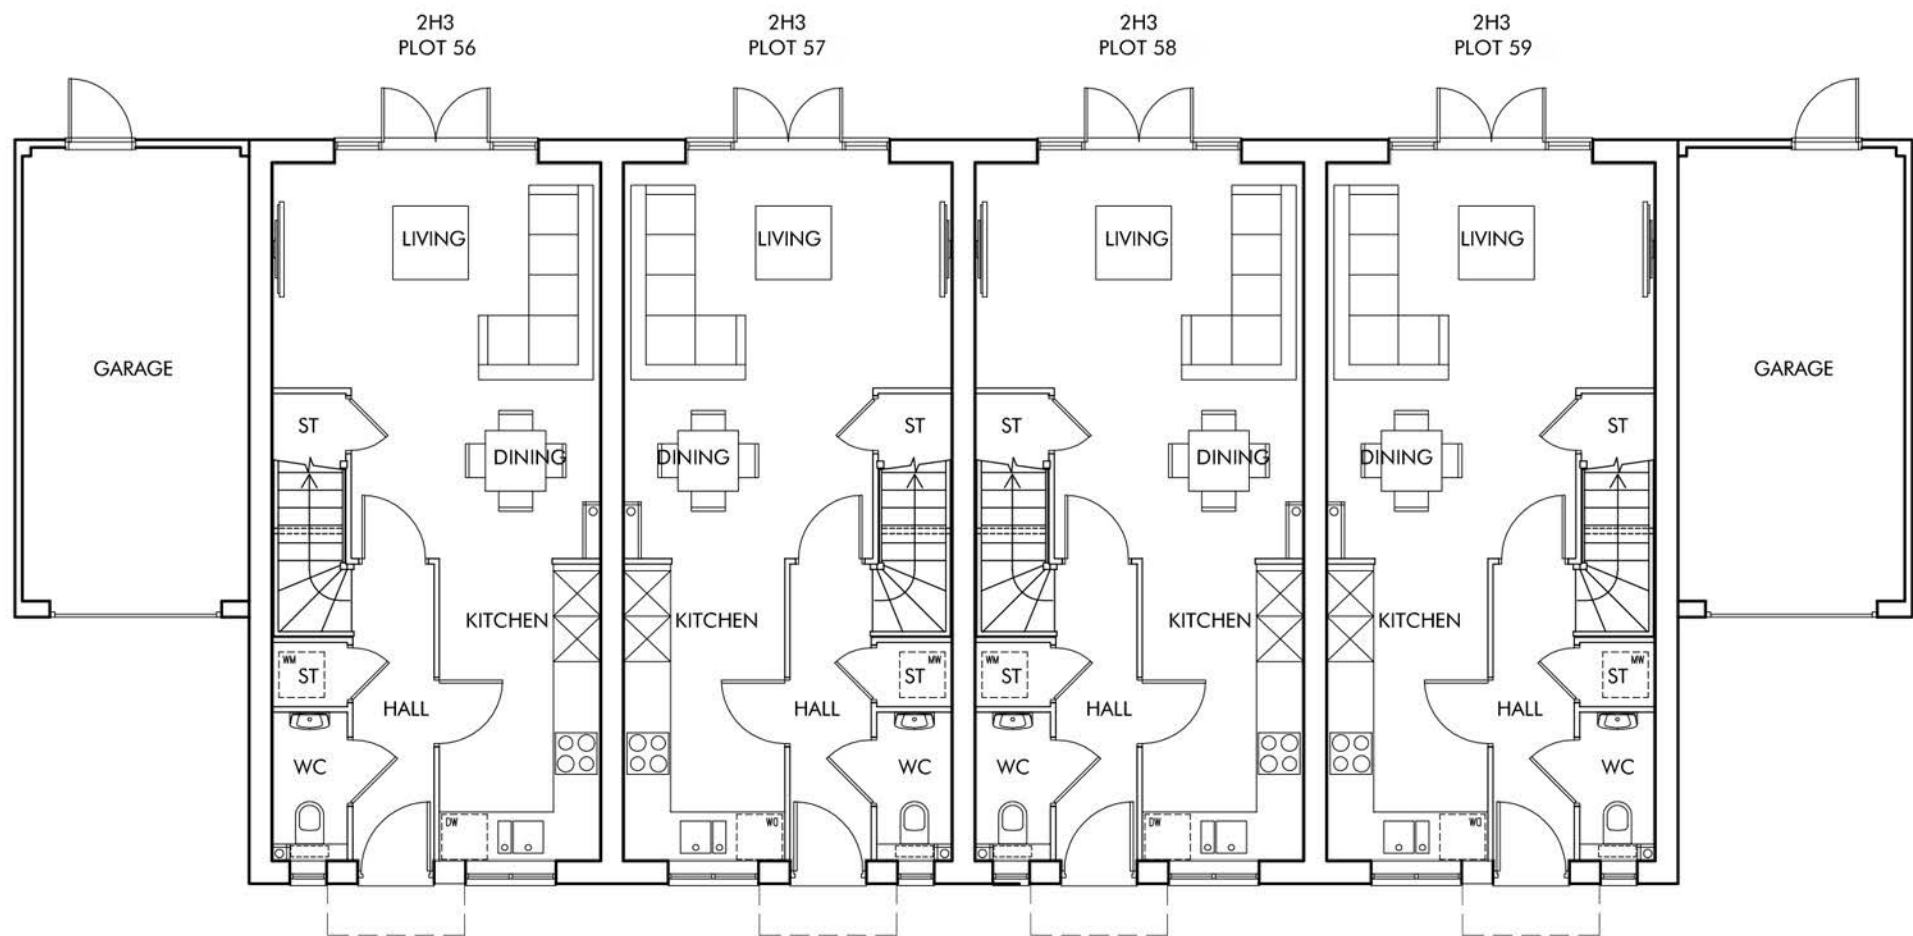


GROUND FLOOR PLAN

 

SIDE ELEVATION B

REAR ELEVATION C

SIDE ELEVATION D

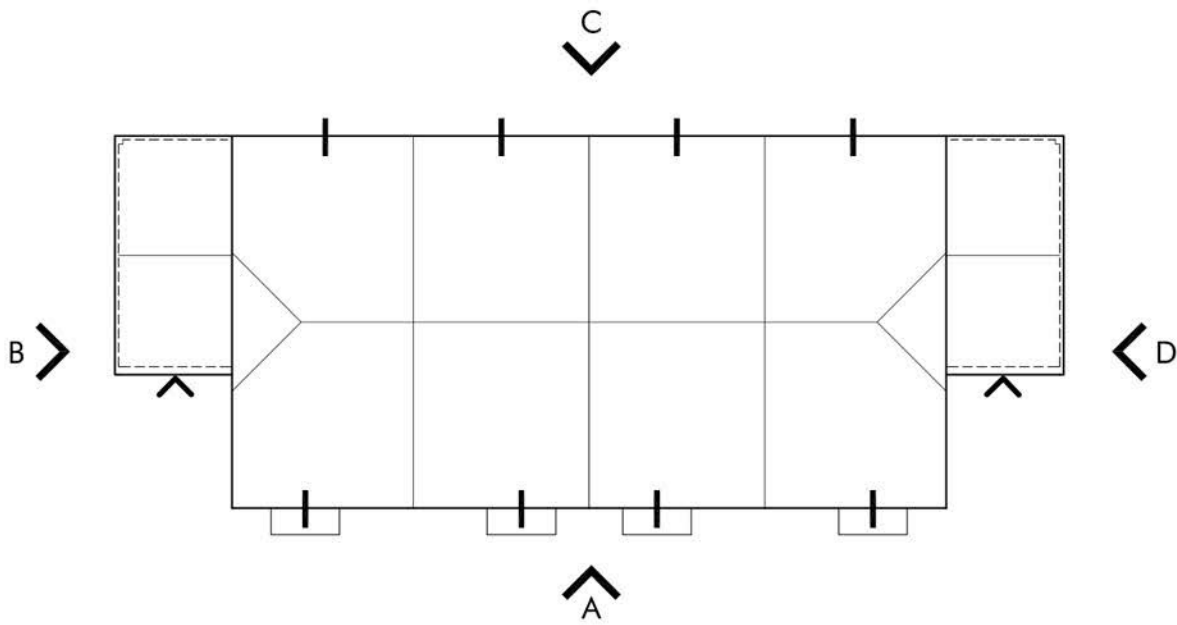

ROOF PLAN 1:200



KEY PLAN 1:2000

Berkeley
Designed for life

Omega Architects

Unit 6, AC Court, High Street, Thomas Ditton, Surrey, KT7 0SR
T: 01372 470 313 W: www.omega-architects.co.uk

Client:
BERKELEY HOMES

Project:
SOUTHWATER, PHASE 5

Drawing Title:
**TYPE 2H3 x4 - Plots 56-59
Plans & Elevations**

Scale:
**1:100 @ A1
(except where stated)**

Revision	Drawn	Check	Date
A	GB	TJ	12.11.19
-	-	-	-
-	-	-	-

Project No	Class	Dwg No	Status	Rev
2772	C	3065	PL	A

OMEGA ARCHITECTS LTD. IS A LIMITED LIABILITY COMPANY. THE COMPANY IS REGISTERED IN THE UNITED KINGDOM OF GREAT BRITAIN UNDER THE COMPANIES ACT 2006. THE COMPANY IS A MEMBER OF THE ASSOCIATION OF ARCHITECTS (AIA).
REGISTERED COMPANY NO. 08445. Omega Architects Limited, 28, High Street, London, Surrey, KT1 1JQ