


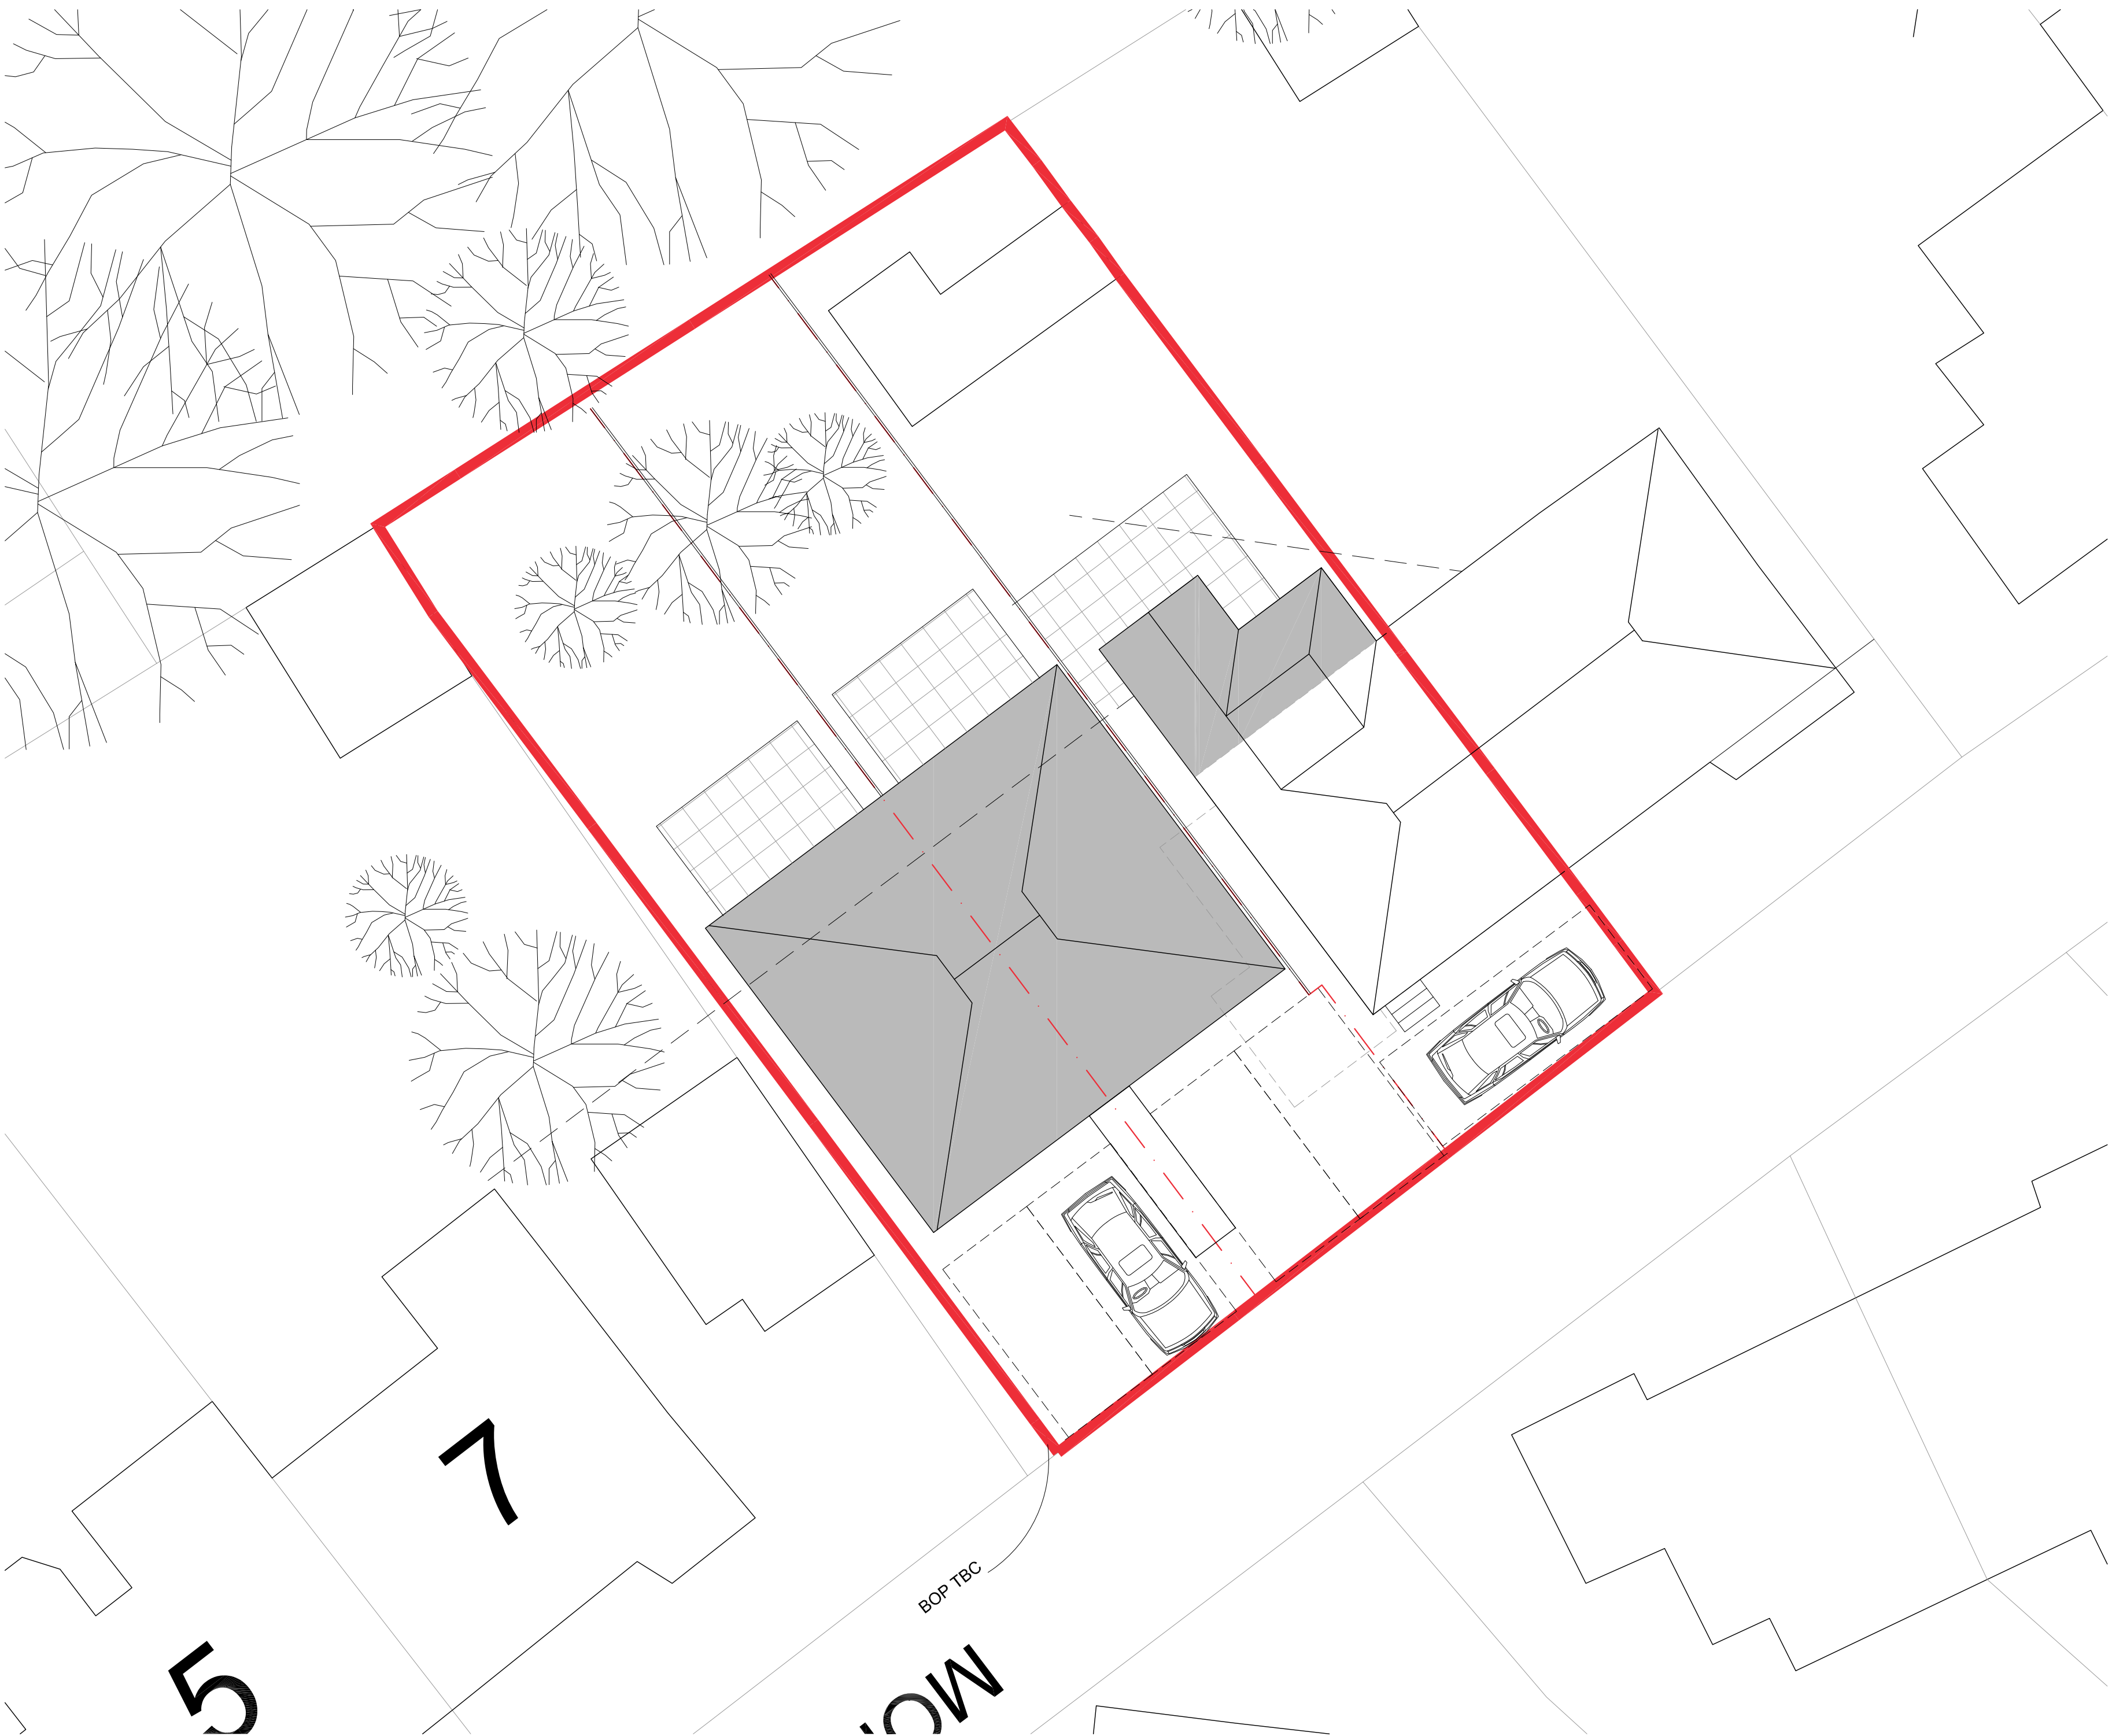

Site Plan 1:200

1:200



BOP TBC

East Elevation



Scale Bar 1-10m @ 1:50

1:50

1:50



amendments

client DRPJ LTD

job 9 Montpeller Gardens
Washington
West Sussex
RH20 3BW

drawing number 05B

drawing title Proposed Site Plan
PLANNING

date October 2025 scale 1:50 @ A1

Do not scale off drawing
Check all dimensions on site before all work is commenced
All goods/materials/workmanship to conform with current building regulations BS5 and CDPs