


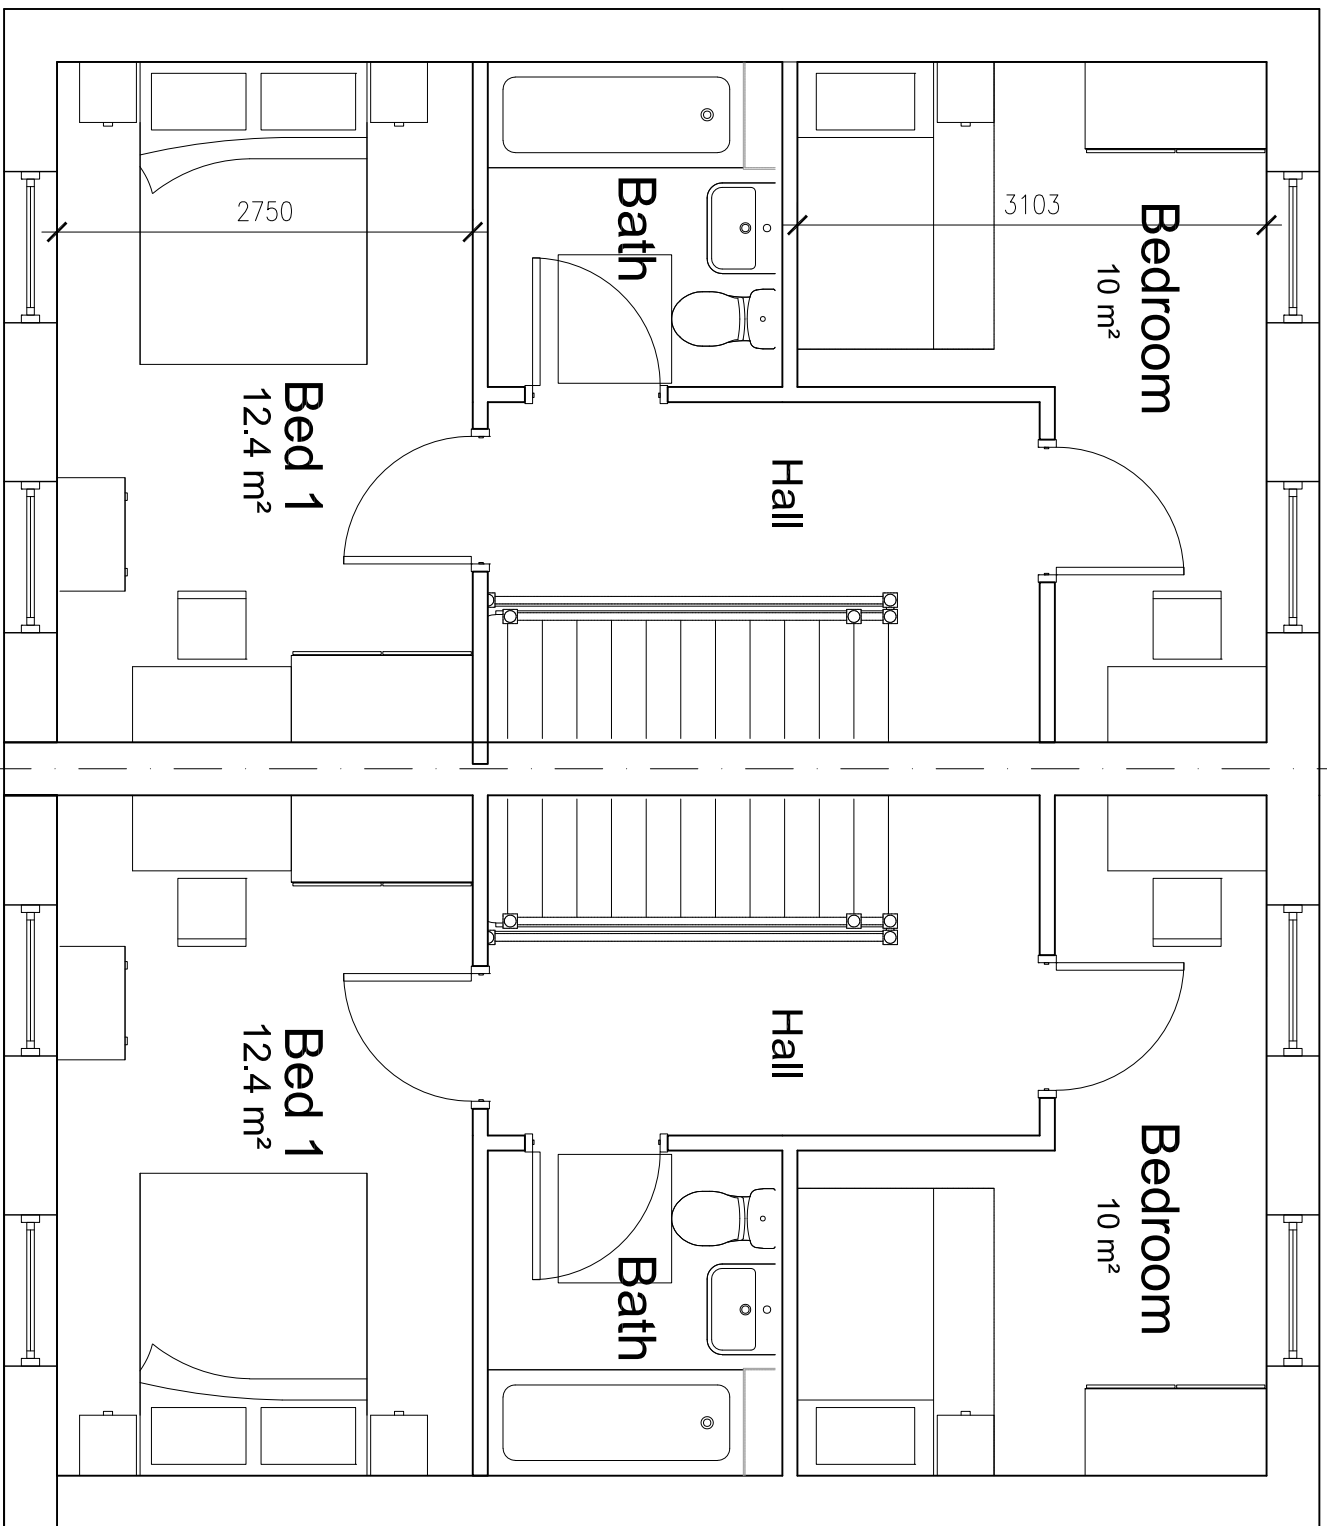


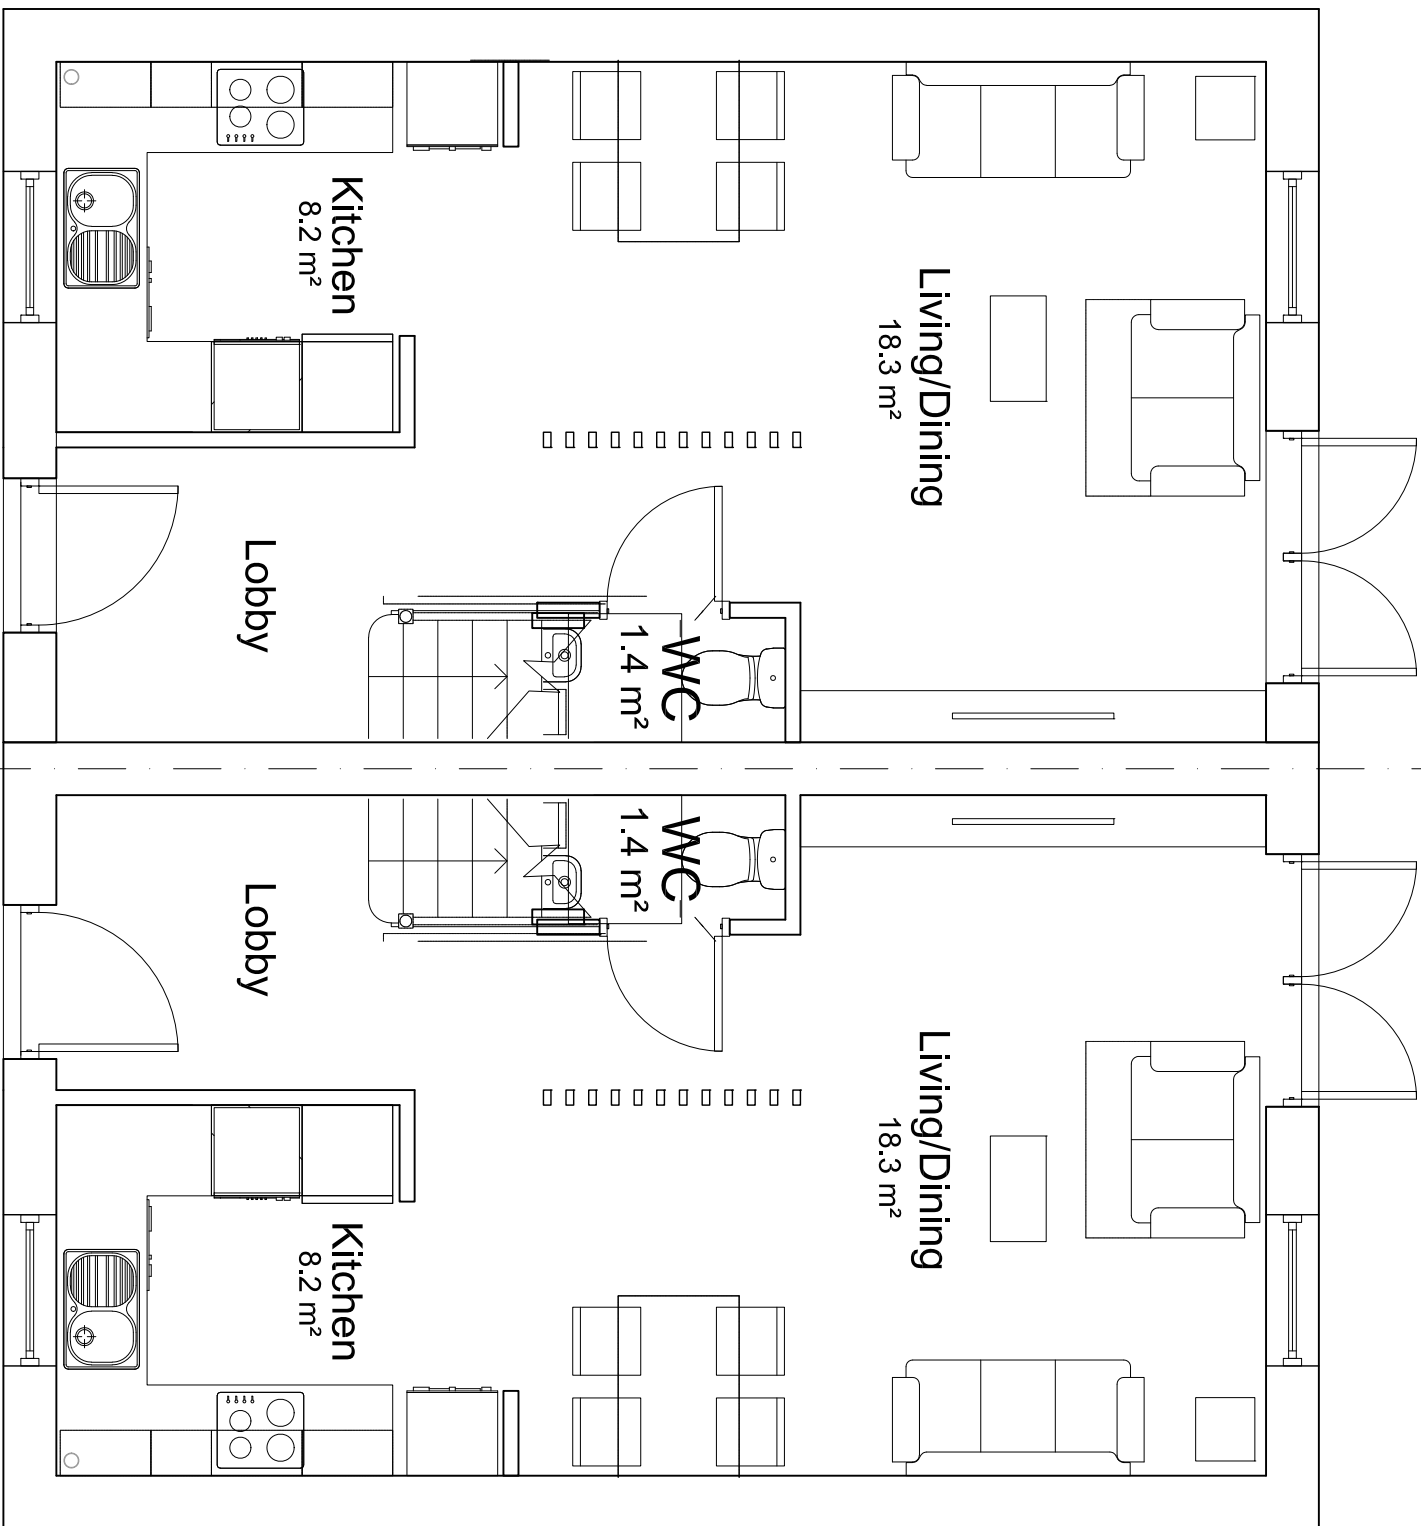

1st Floor Plan

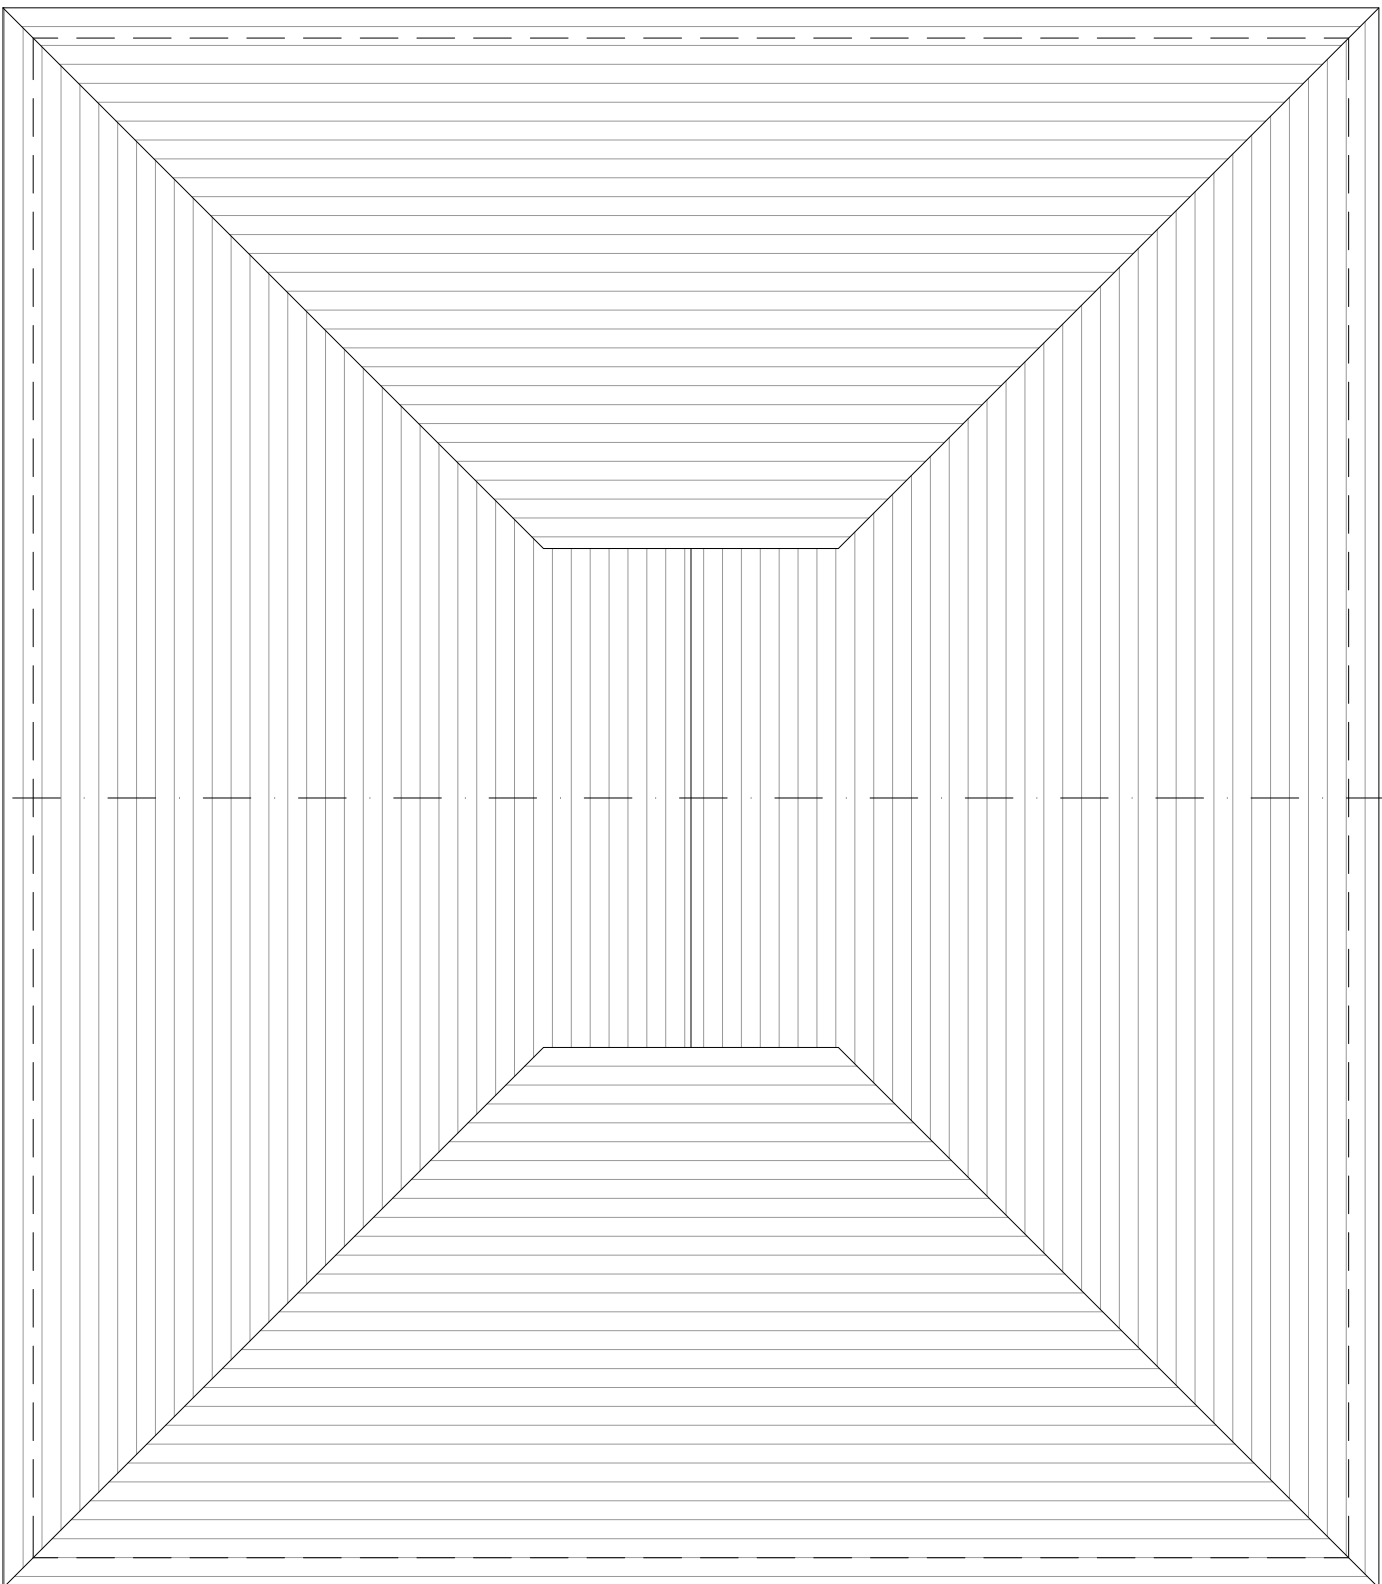

Ground Floor Plan (2B3P NDSS)

 

2nd Floor Plan



Block Plan 1:500



Location Plan 1:1250

| amendments     |                                                               |
|----------------|---------------------------------------------------------------|
| client         | DRPJ LTD                                                      |
| job            | 9 Montpeller Gardens<br>Washington<br>West Sussex<br>RH20 3BW |
| drawing number | 03B                                                           |
| drawing title  | New Houses (NDSS)<br>Proposed Plans<br>PLANNING               |
| date           | October 2025                                                  |
| scale          | 1:50 @ A1                                                     |

Do not scale off drawing  
Check all dimensions on site before all work is commenced  
All points marked, where possible, to confirm with current building regulations BS5 and C199.