

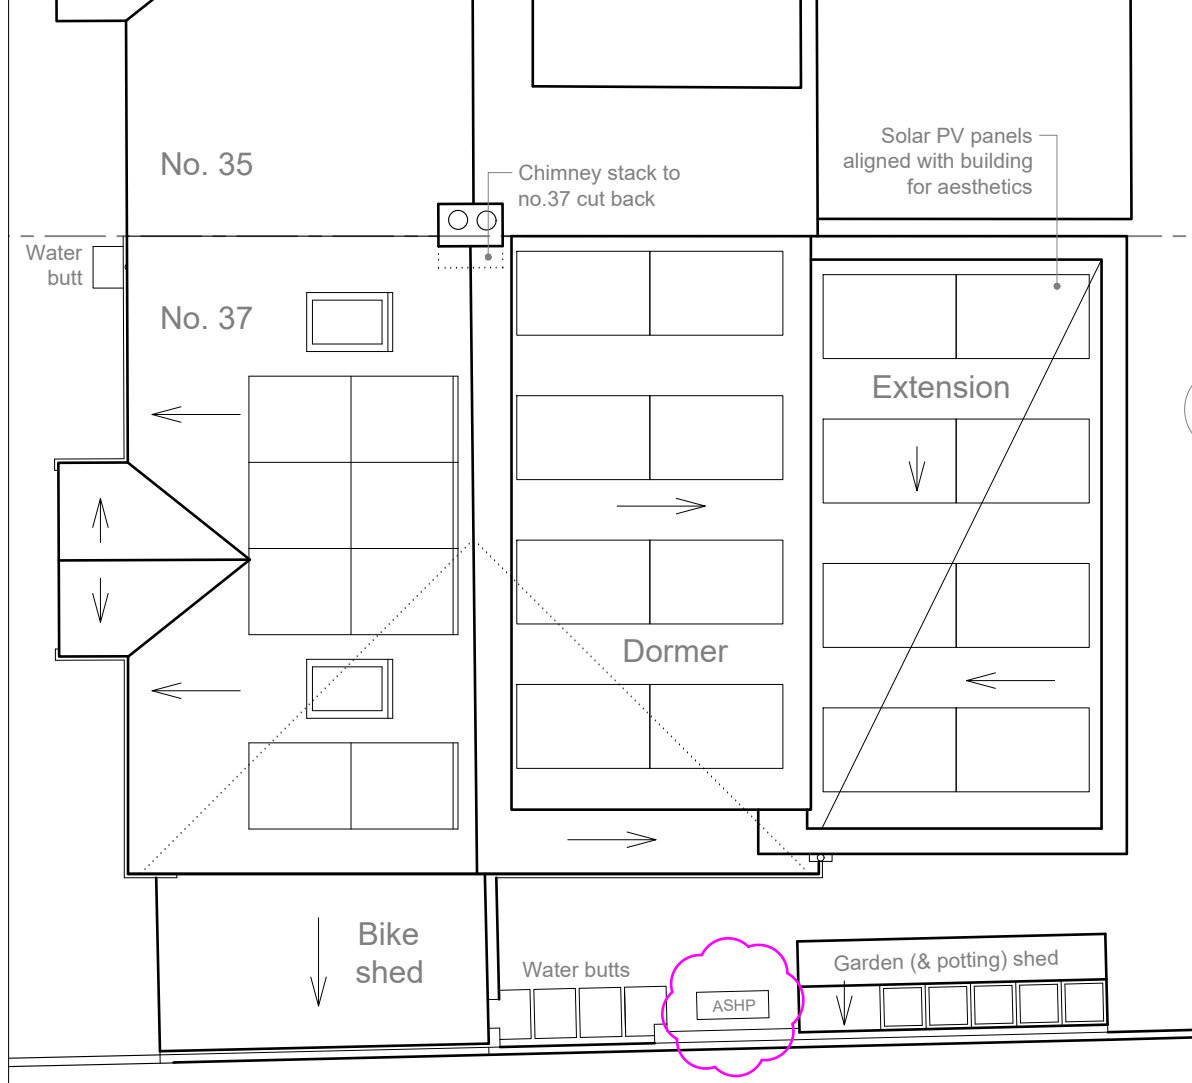


Proposed loft plan
Scale 1:50


Orientation Plan
Scale 1:500

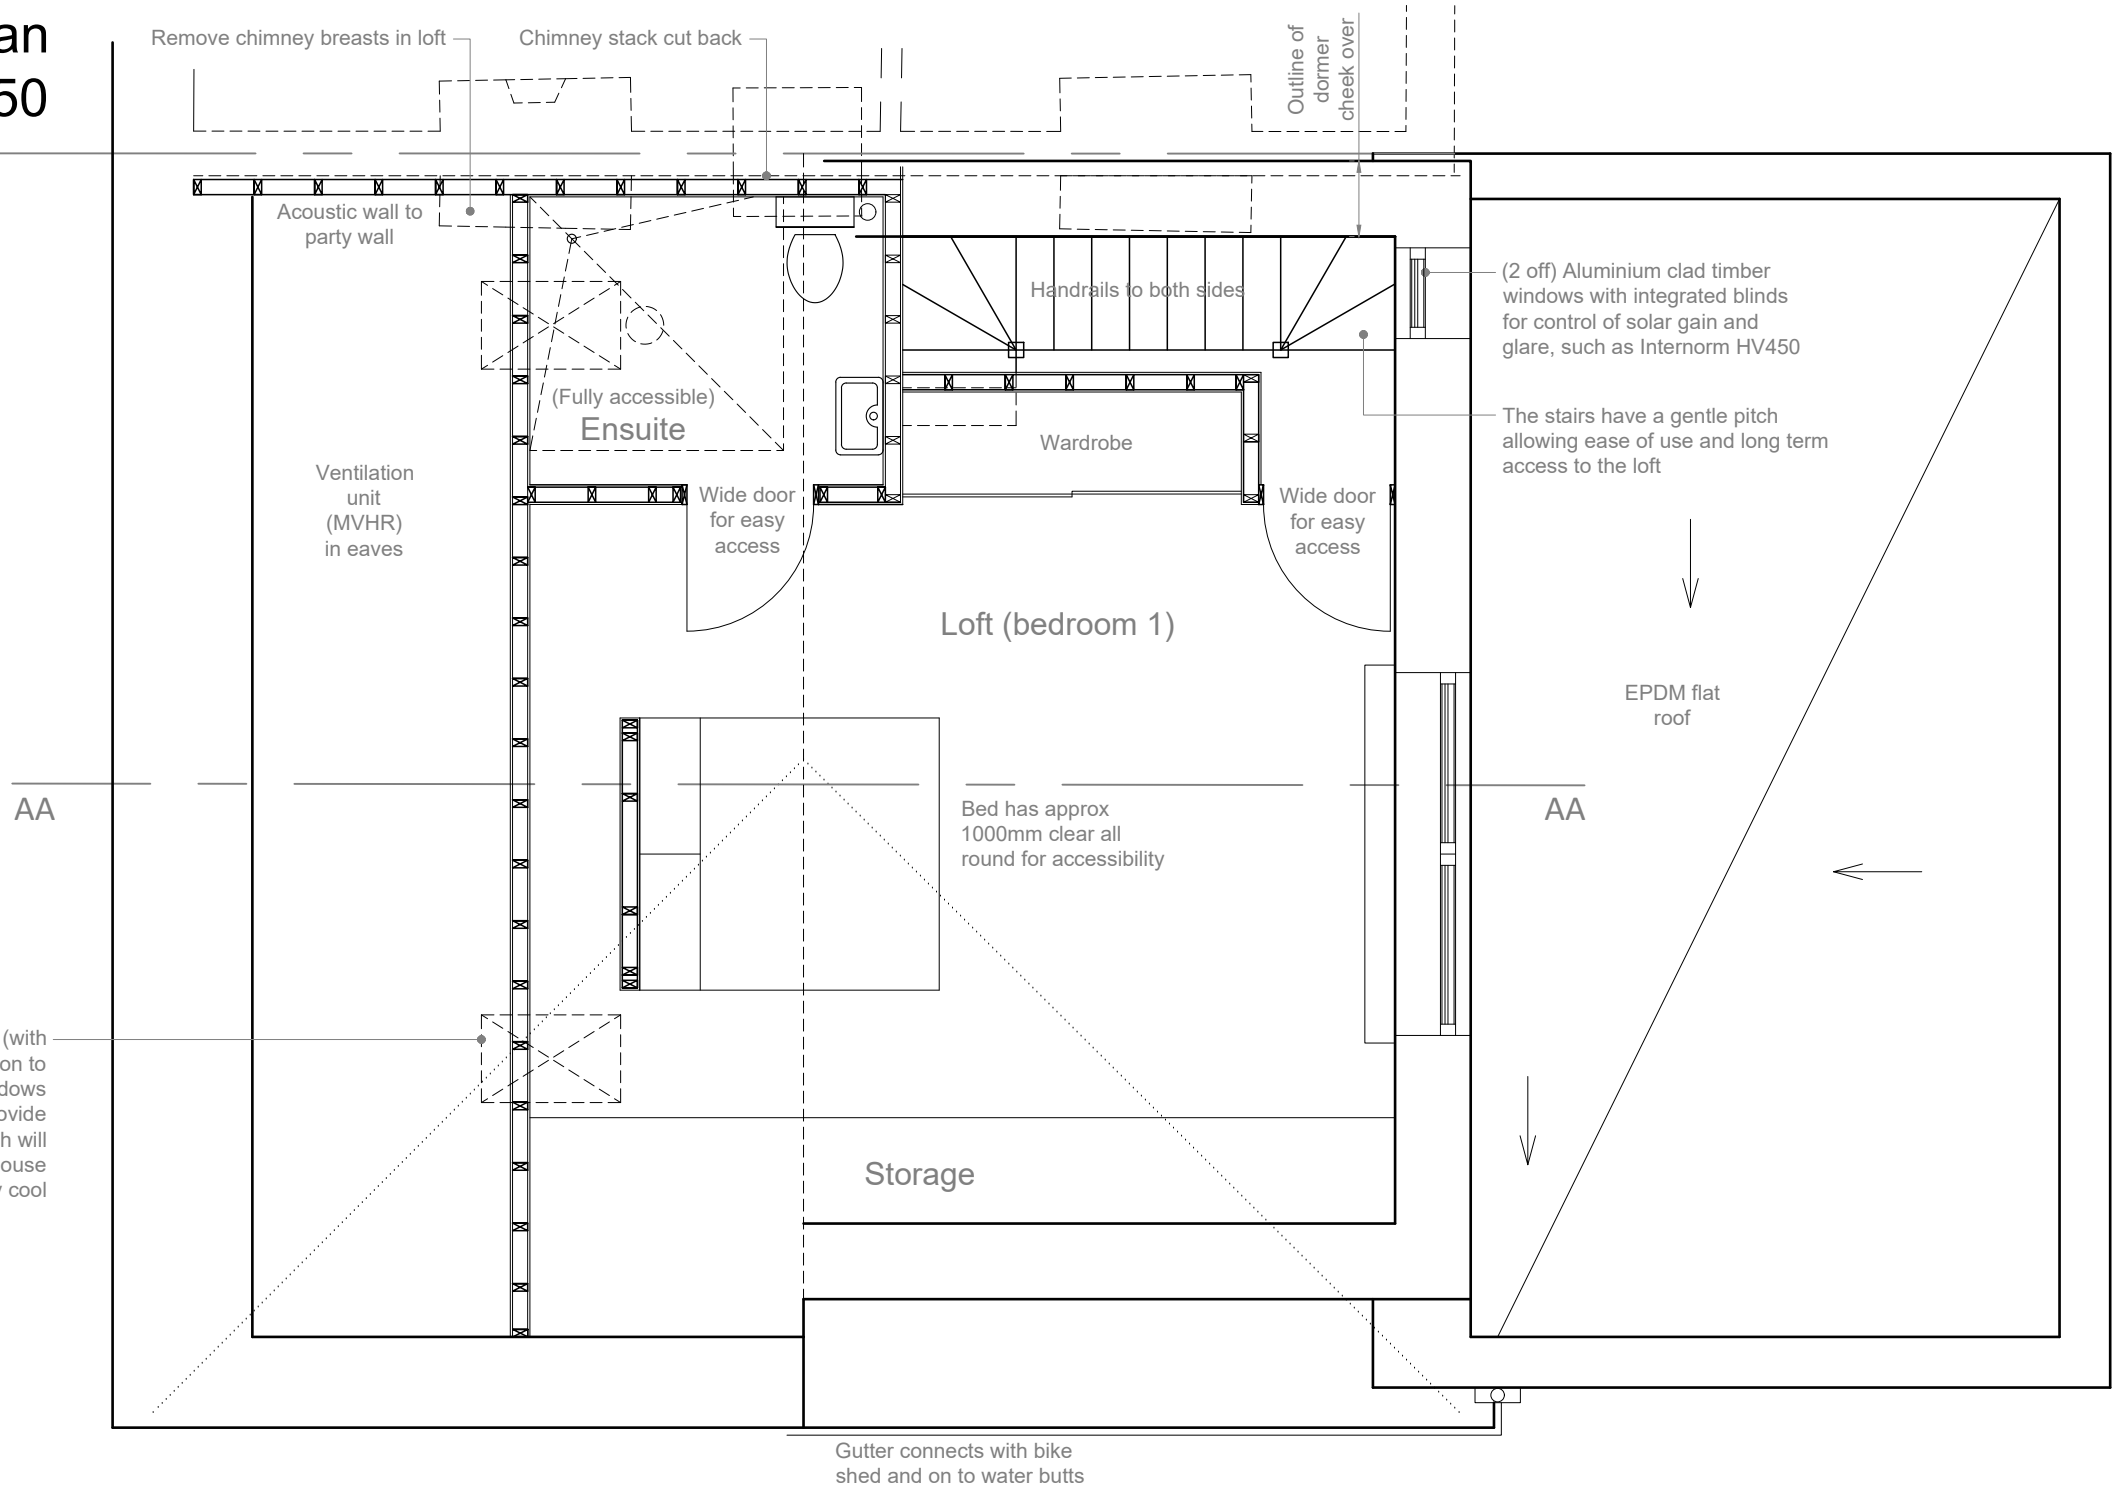

Proposed Block Plan
Scale 1:500

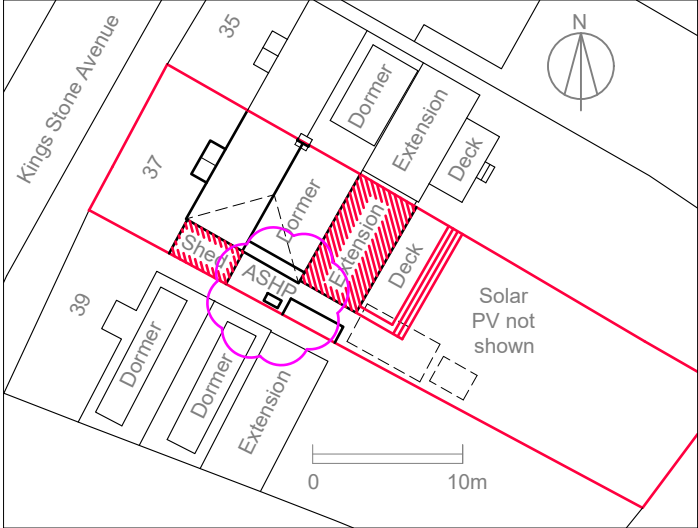


Proposed roof plan
Scale 1:100

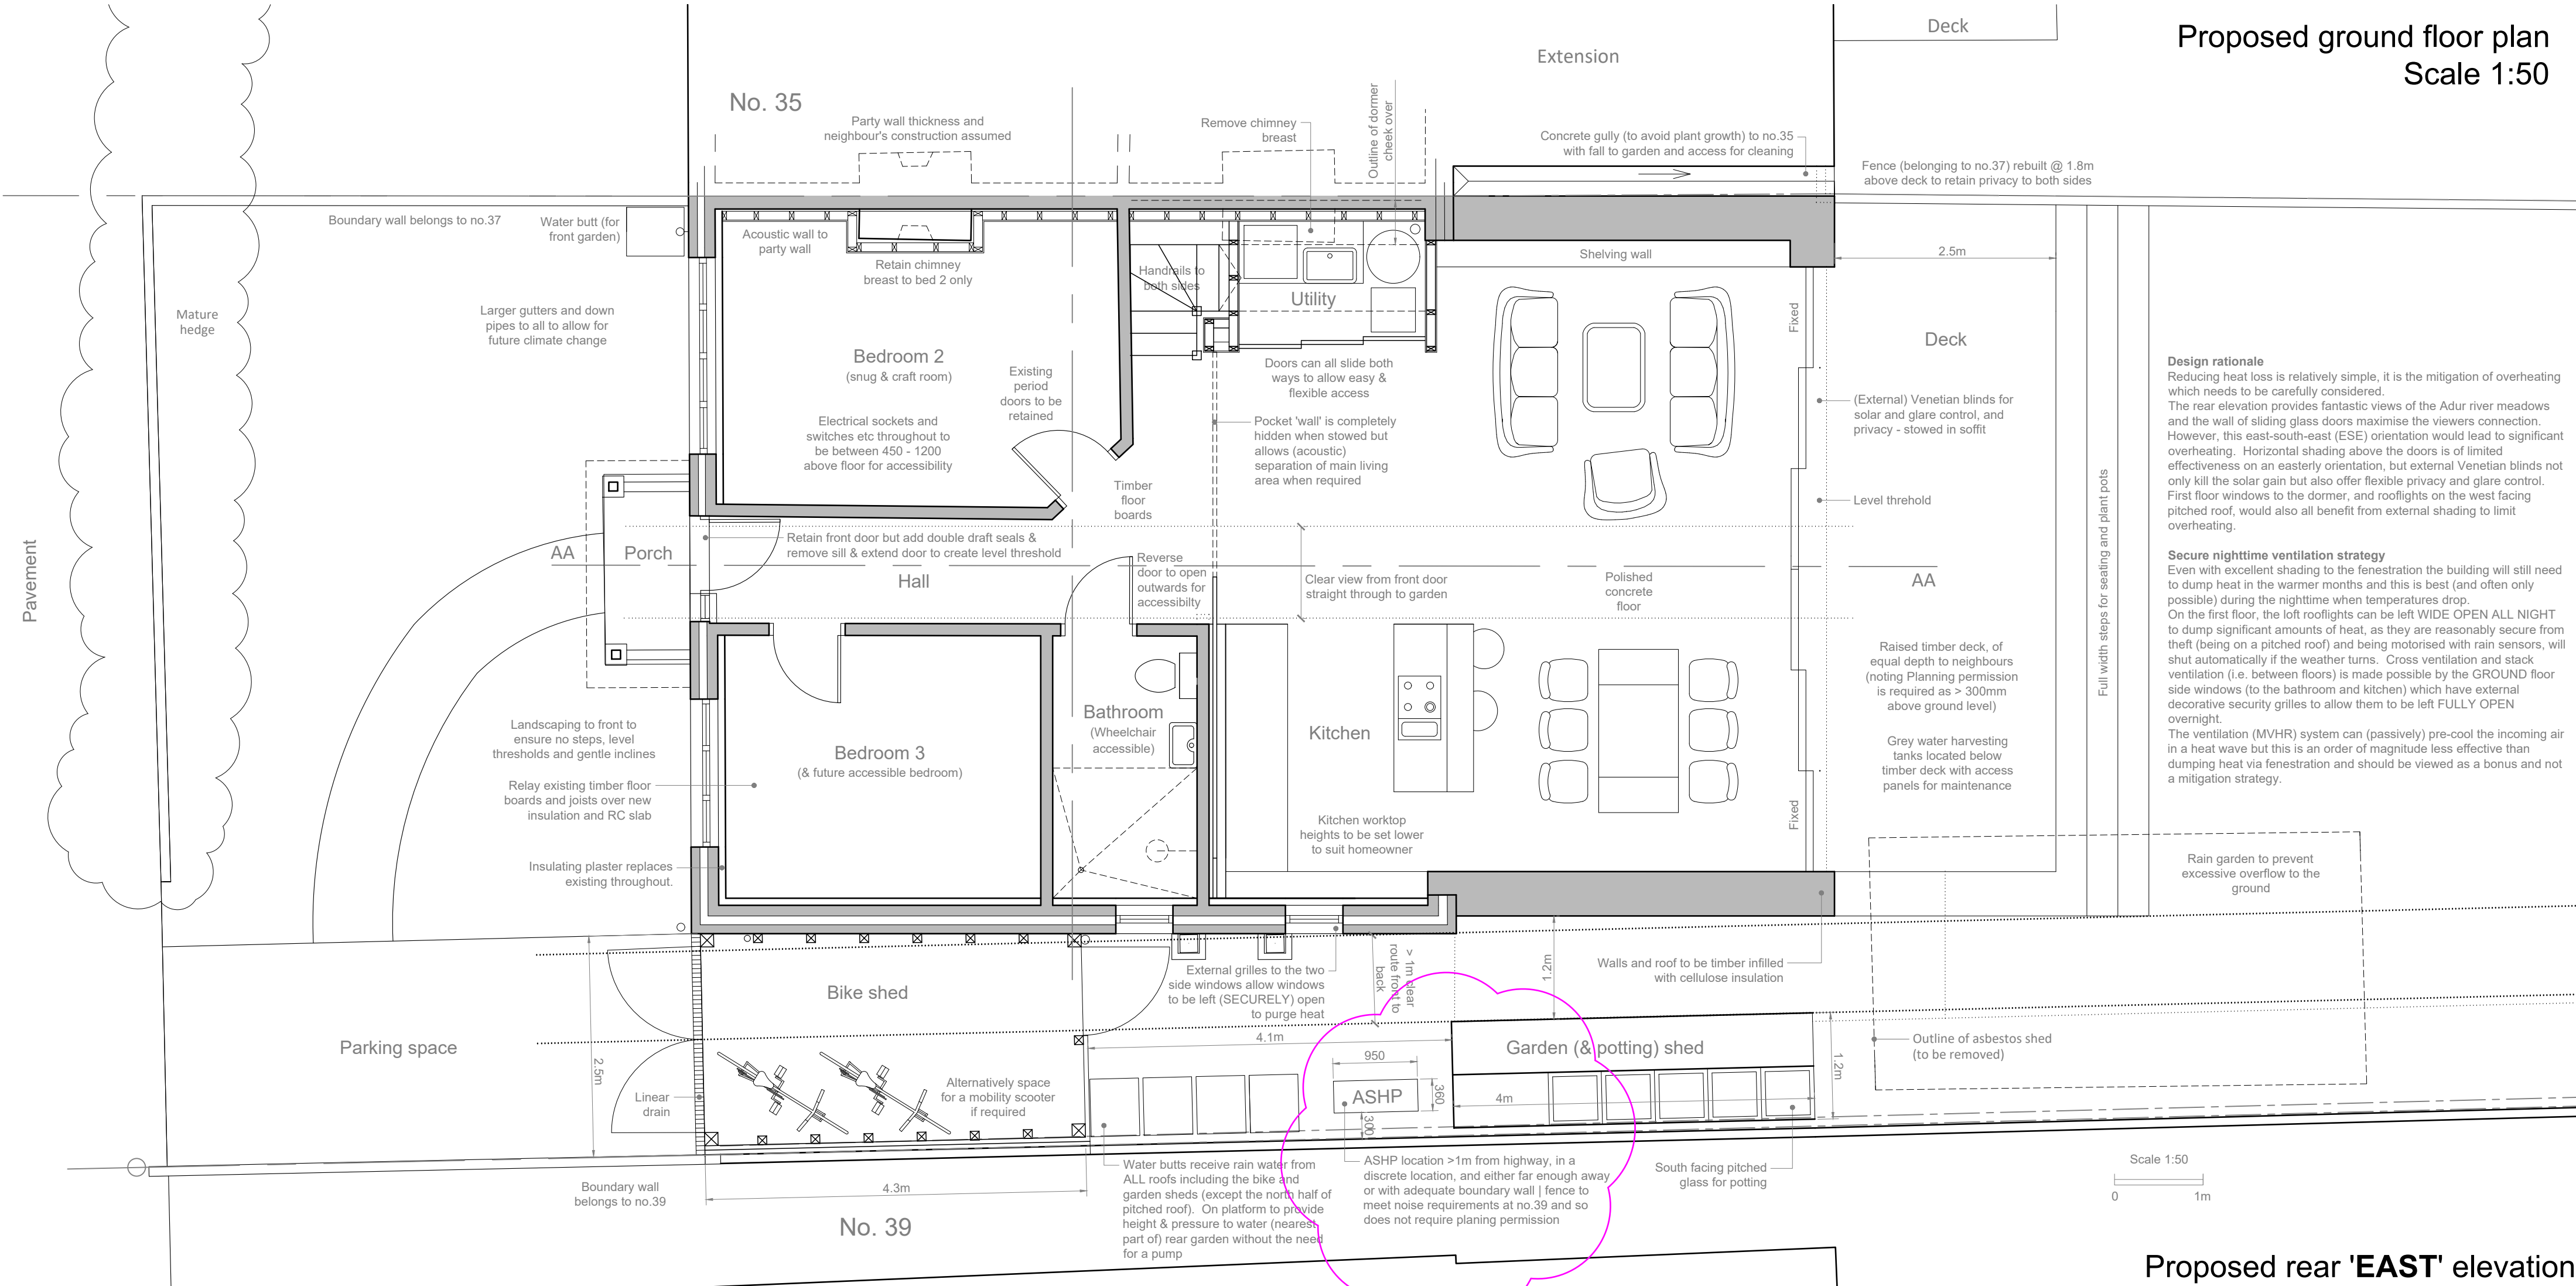


Proposed ground floor plan
Scale 1:50

Proposed rear 'EAST' elevation
Scale 1:100

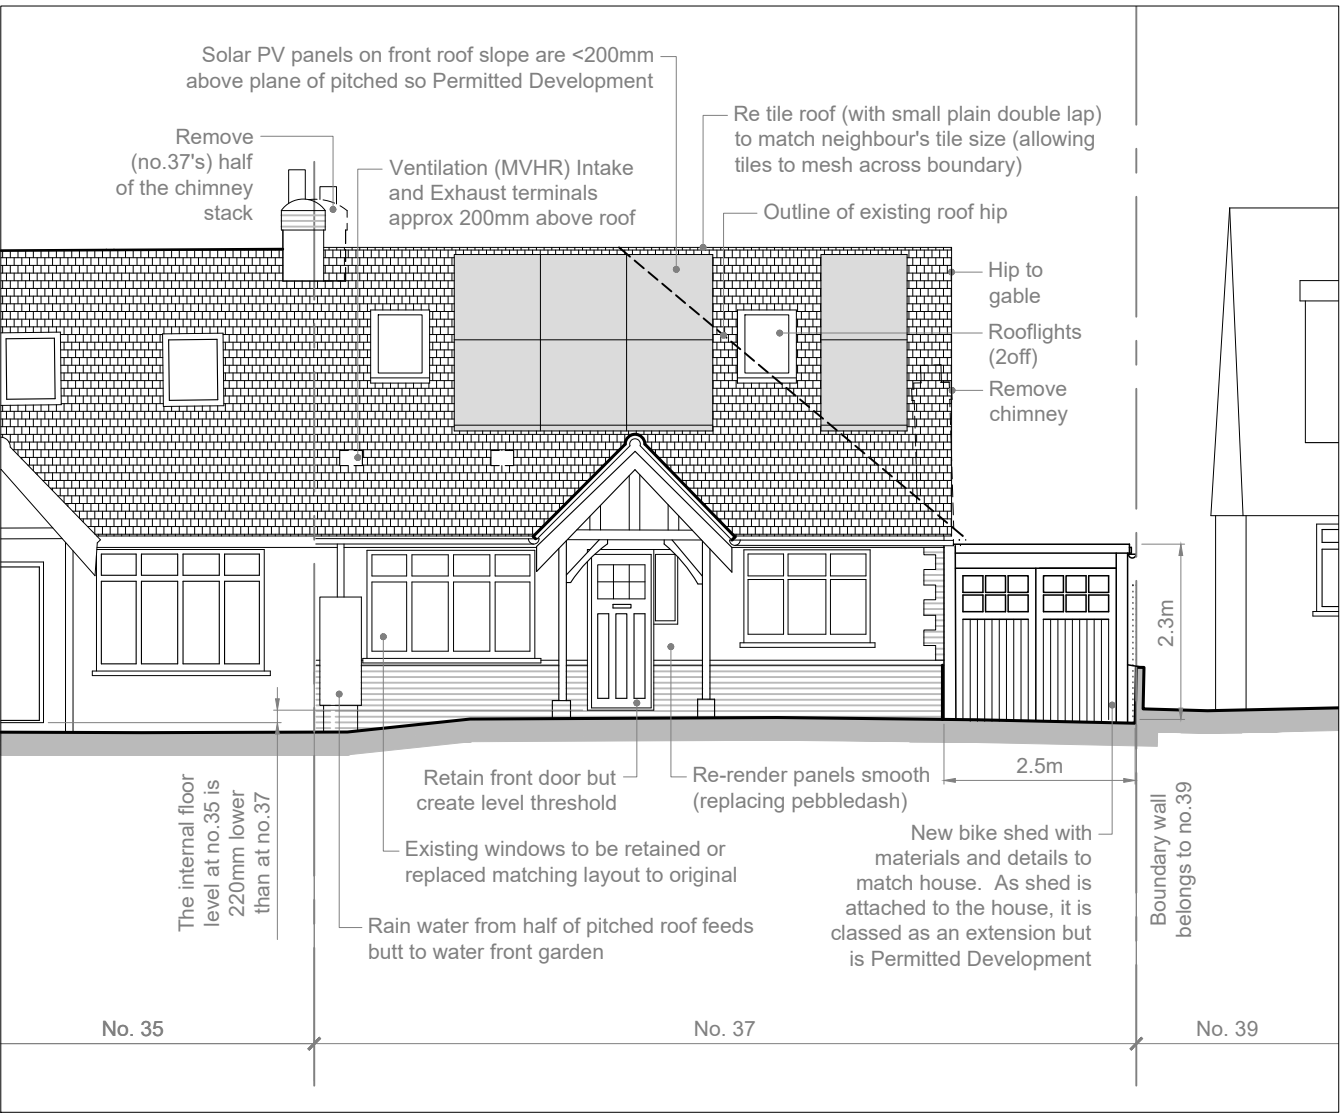

Proposed front 'WEST' elevation
Scale 1:100

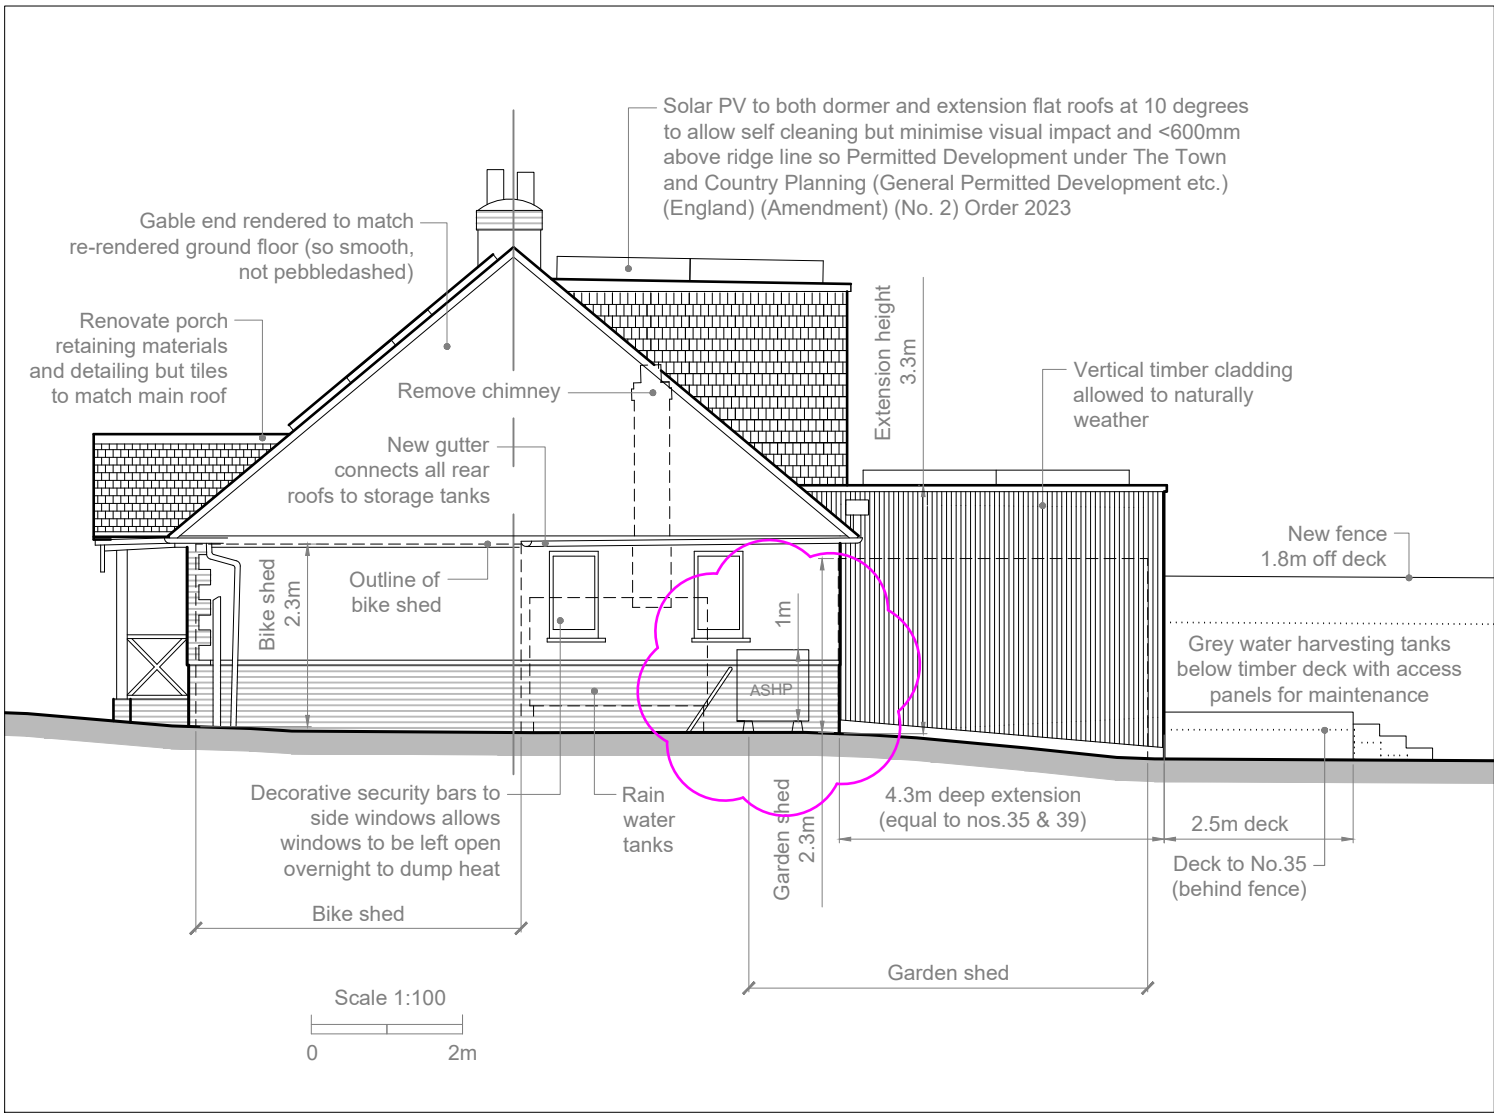


Proposed side 'SOUTH' elevation
Scale 1:100



PLANNING PROPOSED 24 JUNE 2026

PLANNING
Deep retrofit, extension & loft
NOT FOR CONSTRUCTION

Client: Victoria Benson
Address: 37 Kings Stone Avenue Steyning BN44 3FJ
Scale: 1:50, 1:100 & 1:500 @ A1
Date: 24.06.26 REV 1 Revised ASHP location to side 14.05.26
Drawing: 30101.06
Notes: Plans should be approved by local authority building control prior to commencement of work. No dimensions to be scaled from drawing. All dimensions to be checked on site. All dimensions in mm unless stated otherwise. This drawing is copyright.
JMD: Jim Miller Design Ltd 01273 233548 jim@jimmlerdesign.co.uk www.jimmlerdesign.co.uk 92 Livingstone Road, Hove BN3 3WL

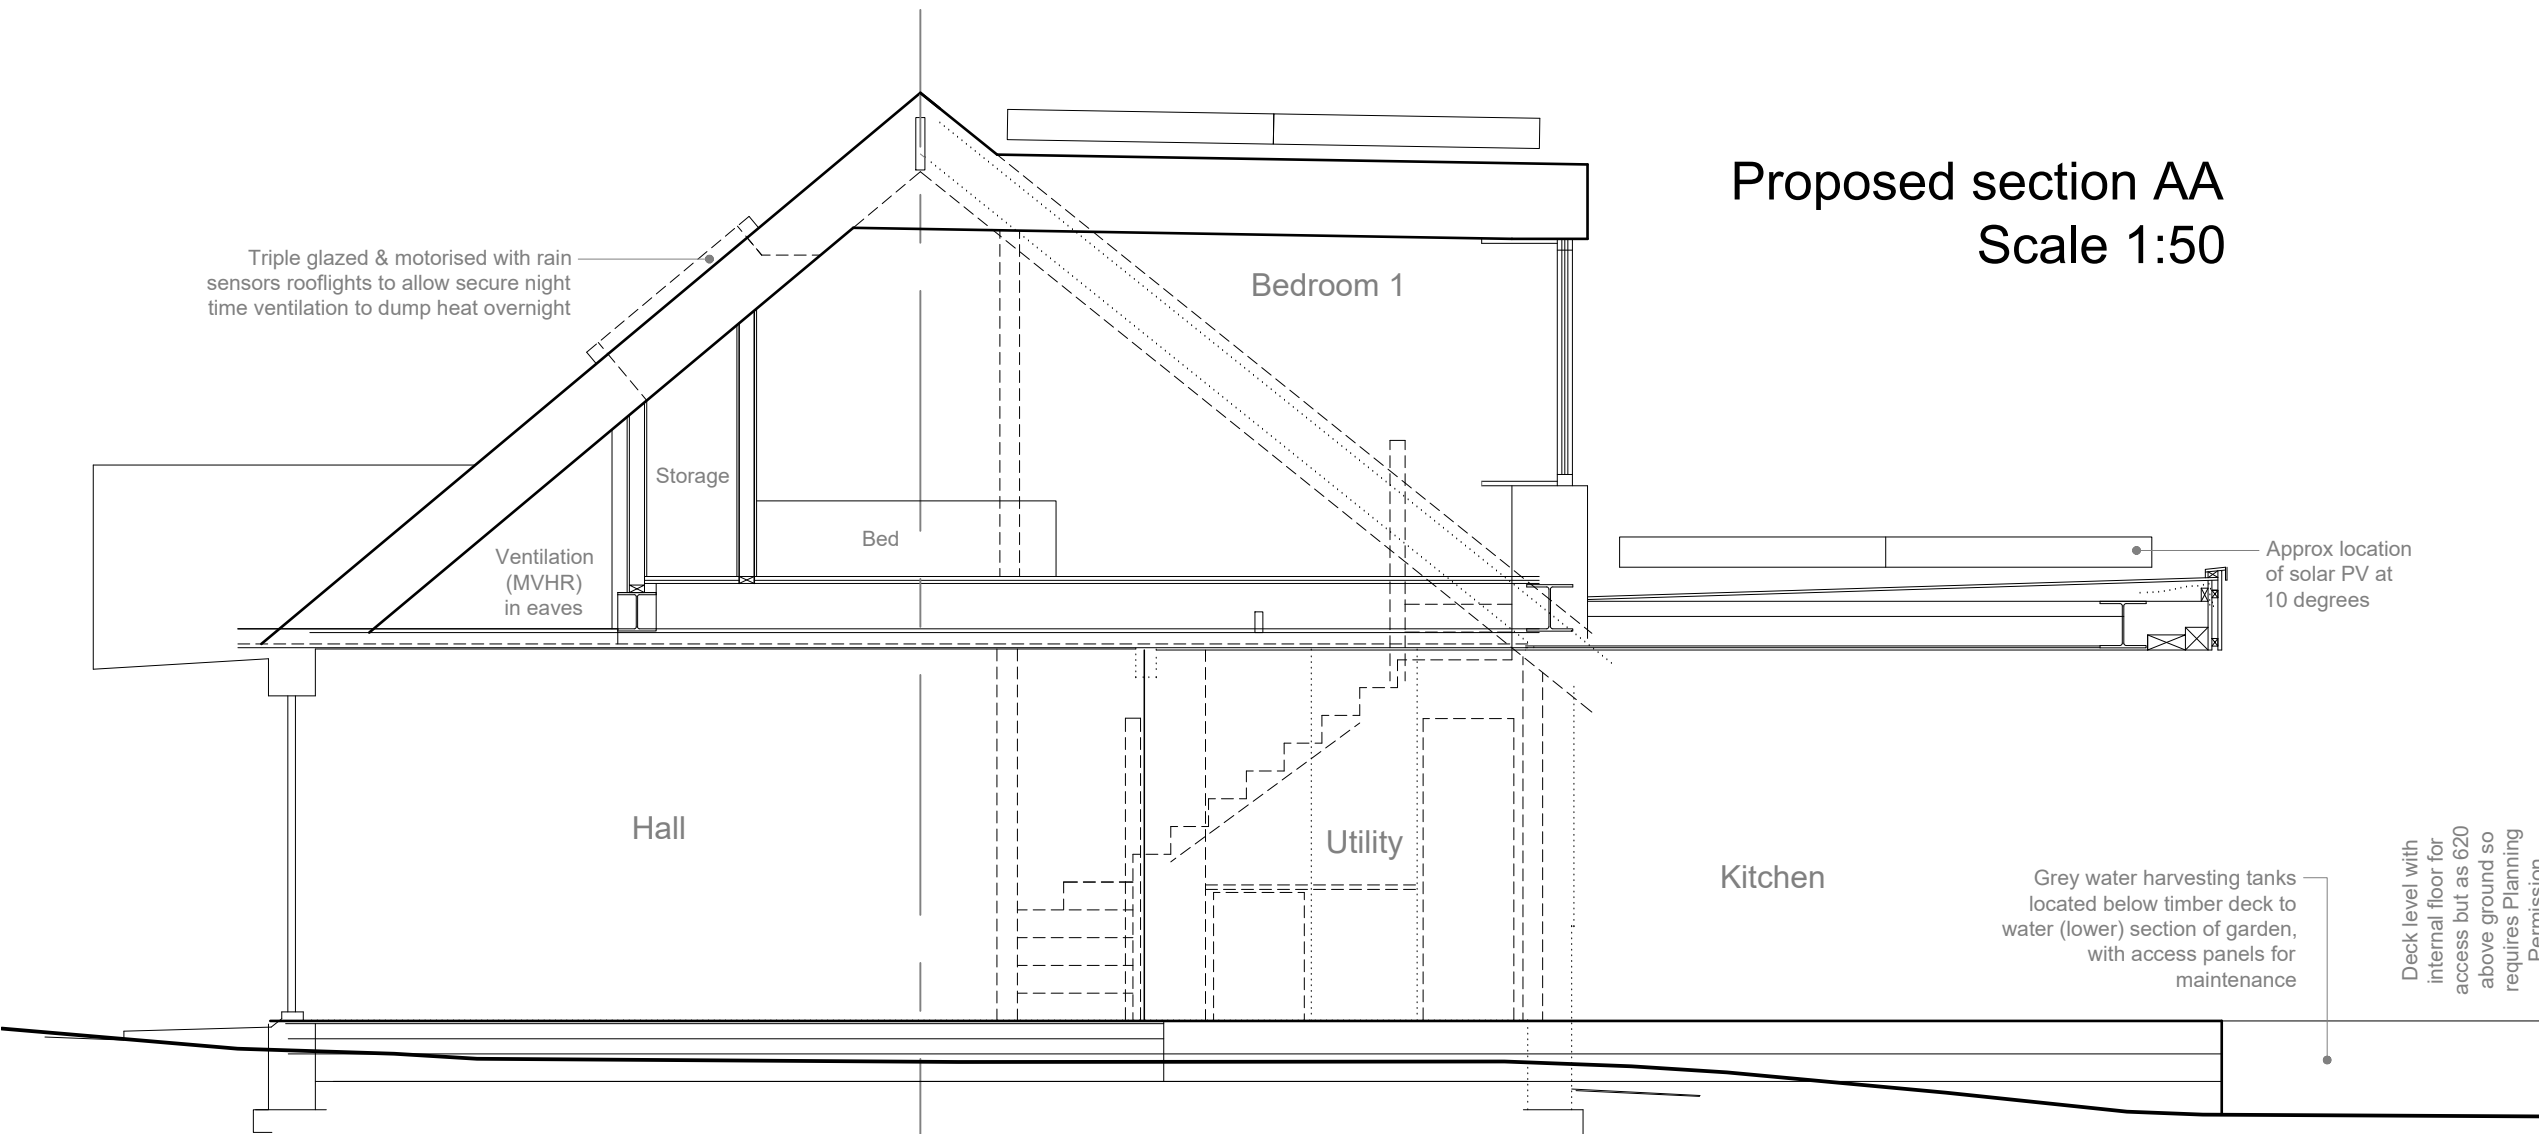

Proposed section AA
Scale 1:50