
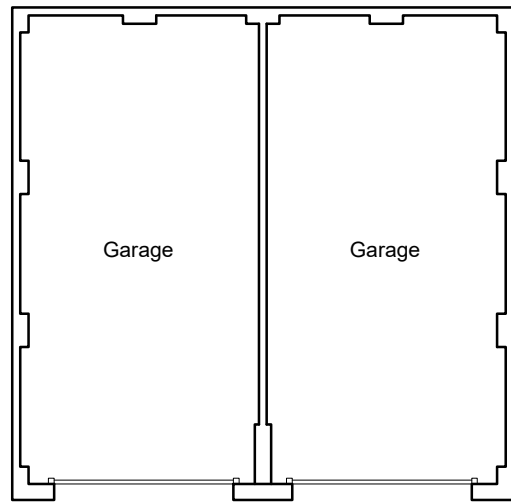


FLOOR PLAN

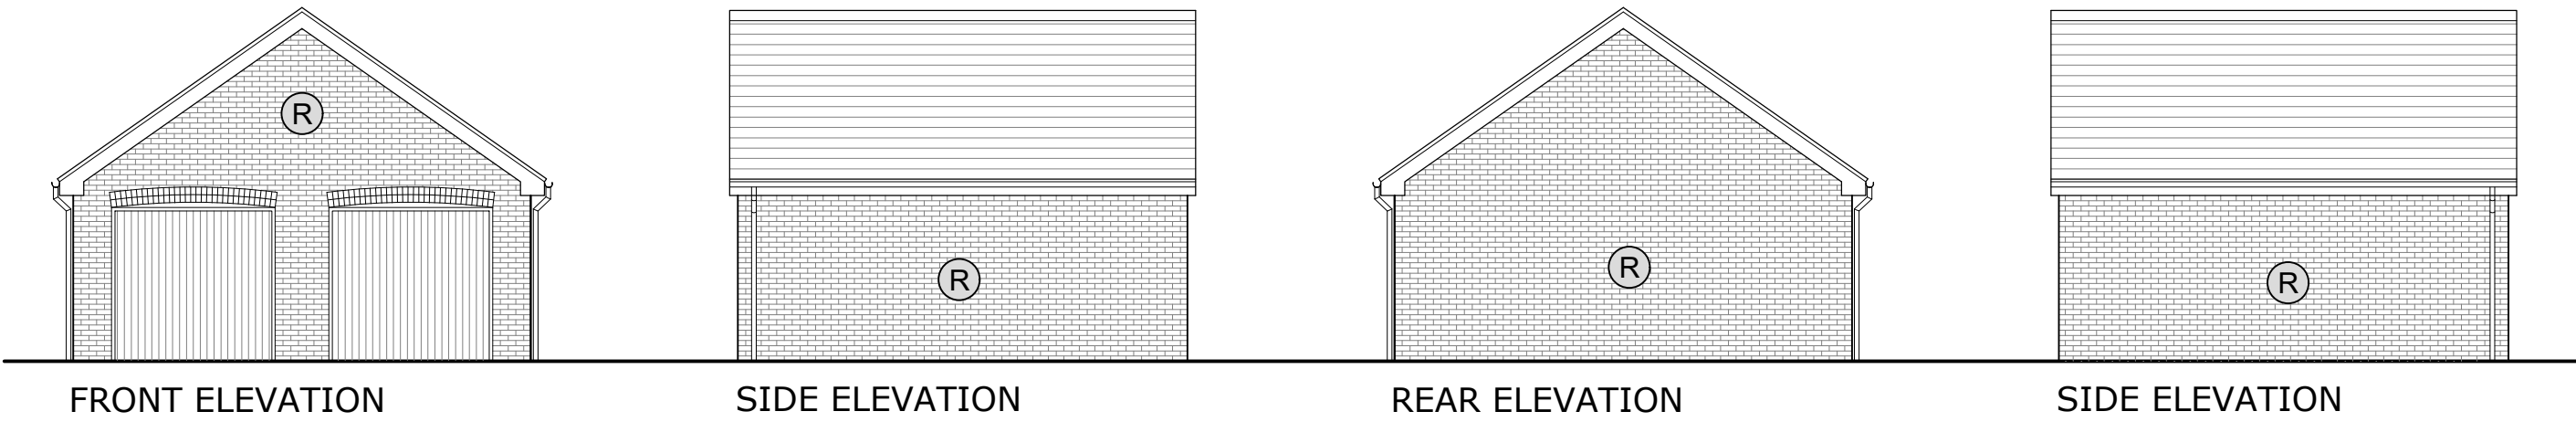

FLOOR PLAN



FACING MATERIALS KEY

- (R) Red Brick
(T) Tile Hanging
(W) Weatherboarding

Note: For colours of materials
please refer to the Boundary &
Dwelling Materials Layout
(BDML 01 A)



MDD Architecture & Urban Design
18 Mulberry Walk - Bordon
Hampshire - GU35 0UL
Email: info@md-design.co.uk

 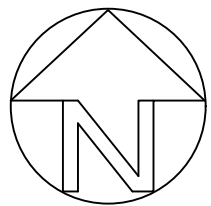

A Planning Issue

REV: DESCRIPTION:

MD 27.05.26

BY: DATE:

CLIENT:

Bellway Homes Southern Counties

SITE:

Area 4 - North Horsham

TITLE:

Garages - Plans & Elevations

SCALE AT A1:

1:100

DATE:

27.05.26

DRAWN:

MD

CHECKED:

MD

PROJECT NO:

BSC-008

DRAWING NO:

GAR-01

REVISION:

A