


FLOOR PLANS

Scale: 1:50

EX LOFT SPACE

EXISTING

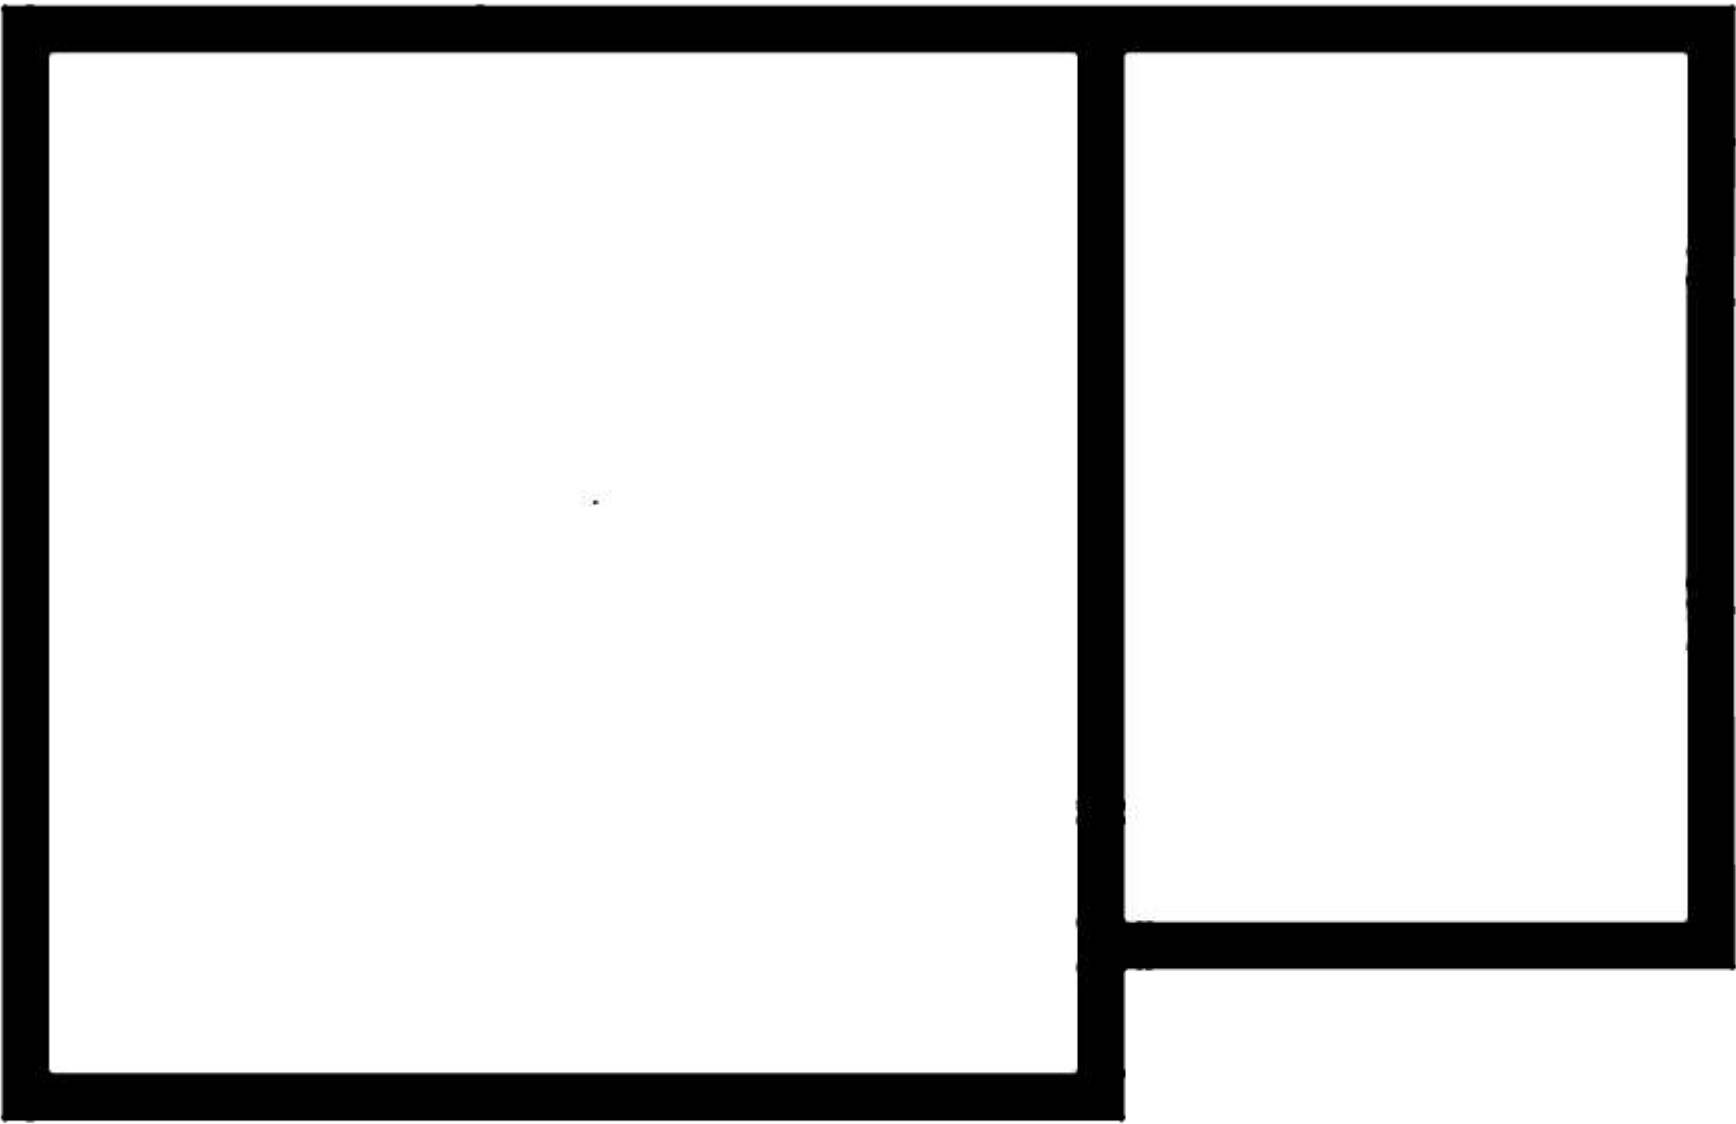


PP SECOND FLOOR


PROPOSED




EX FIRST FLOOR

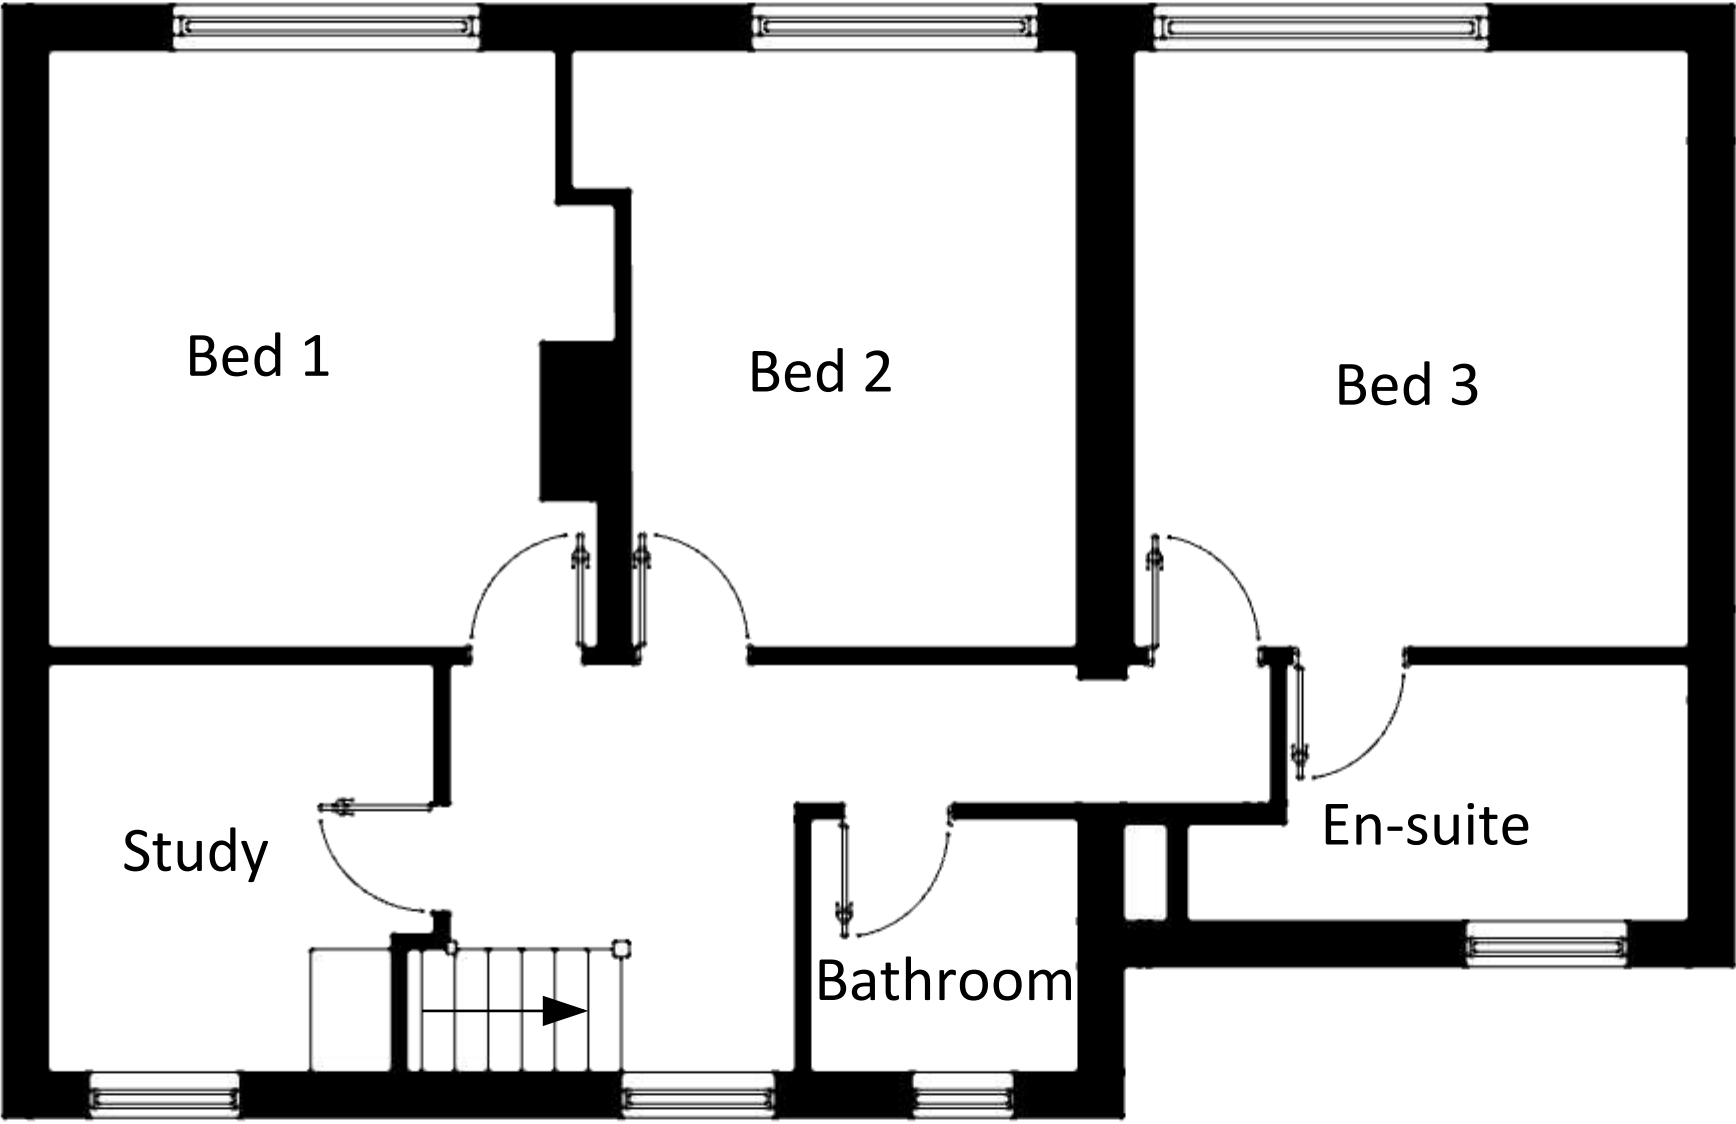



PP FIRST FLOOR

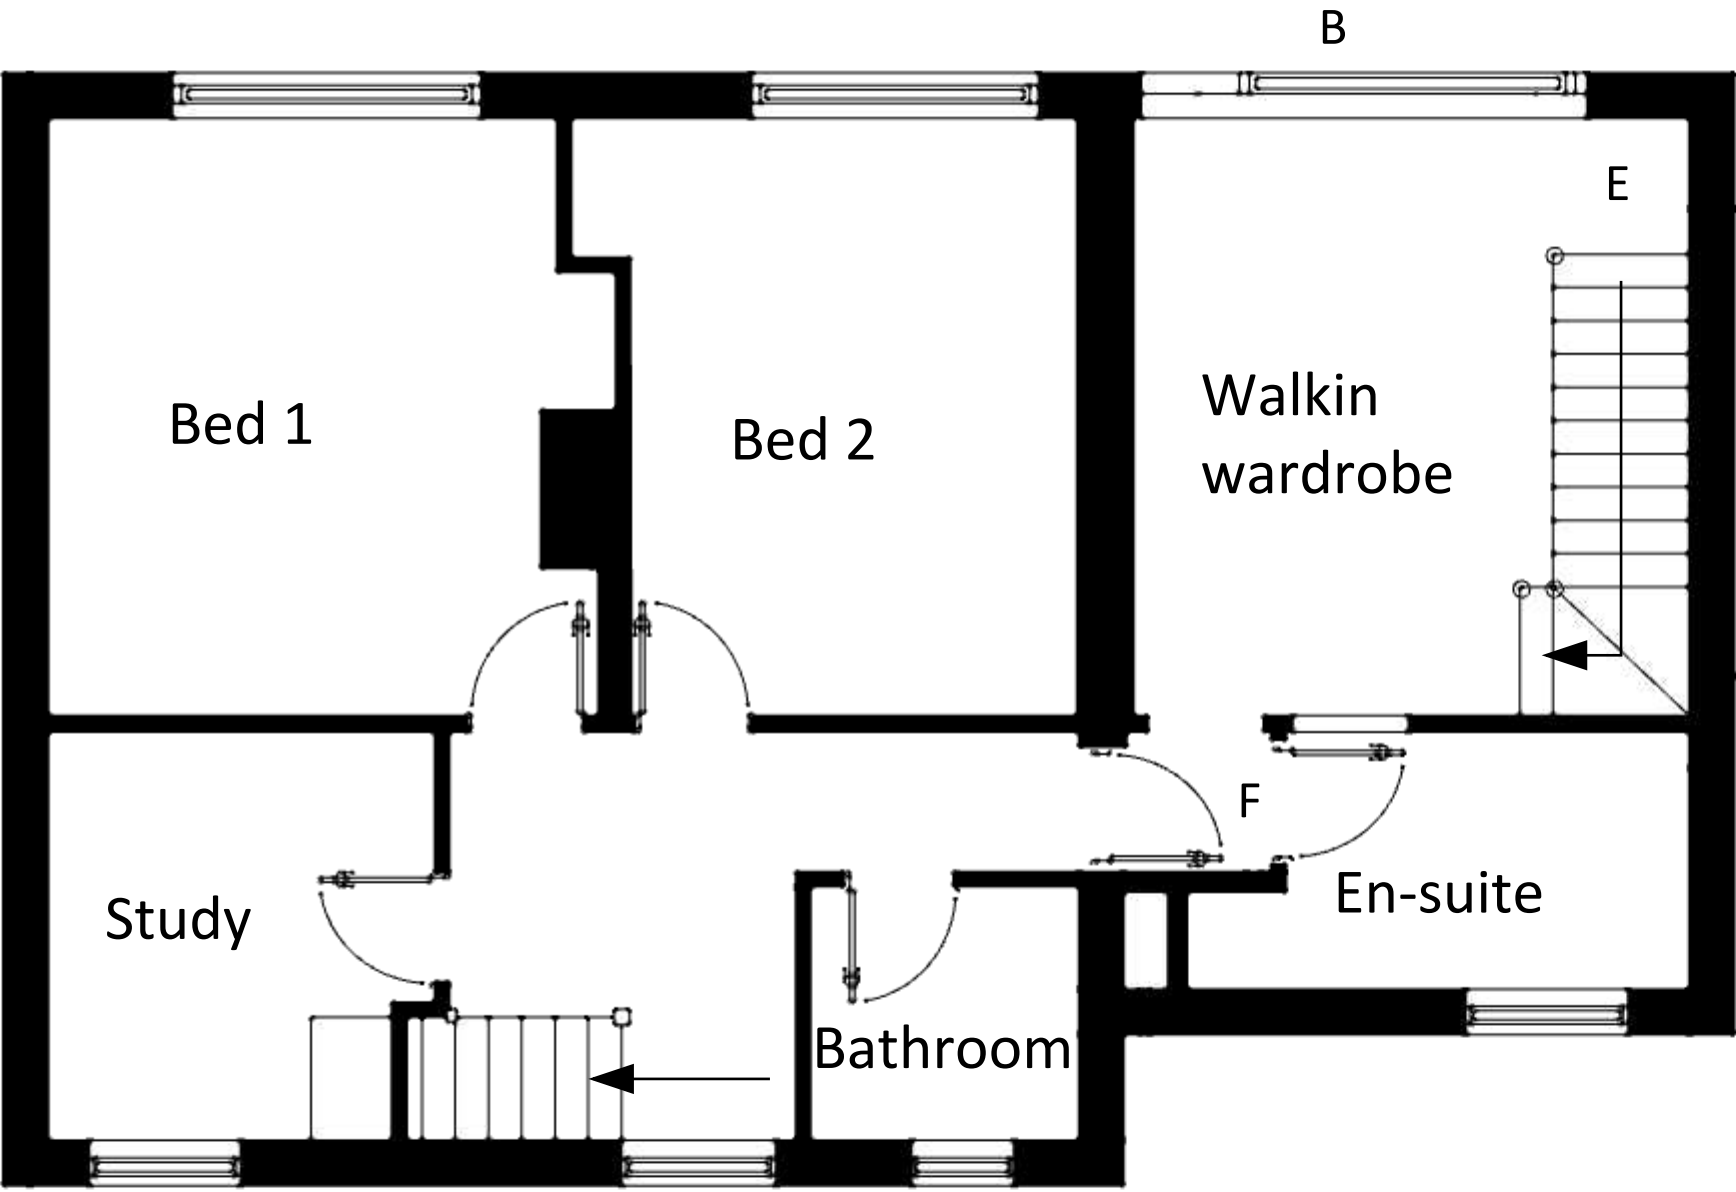

EX GROUND FLOOR

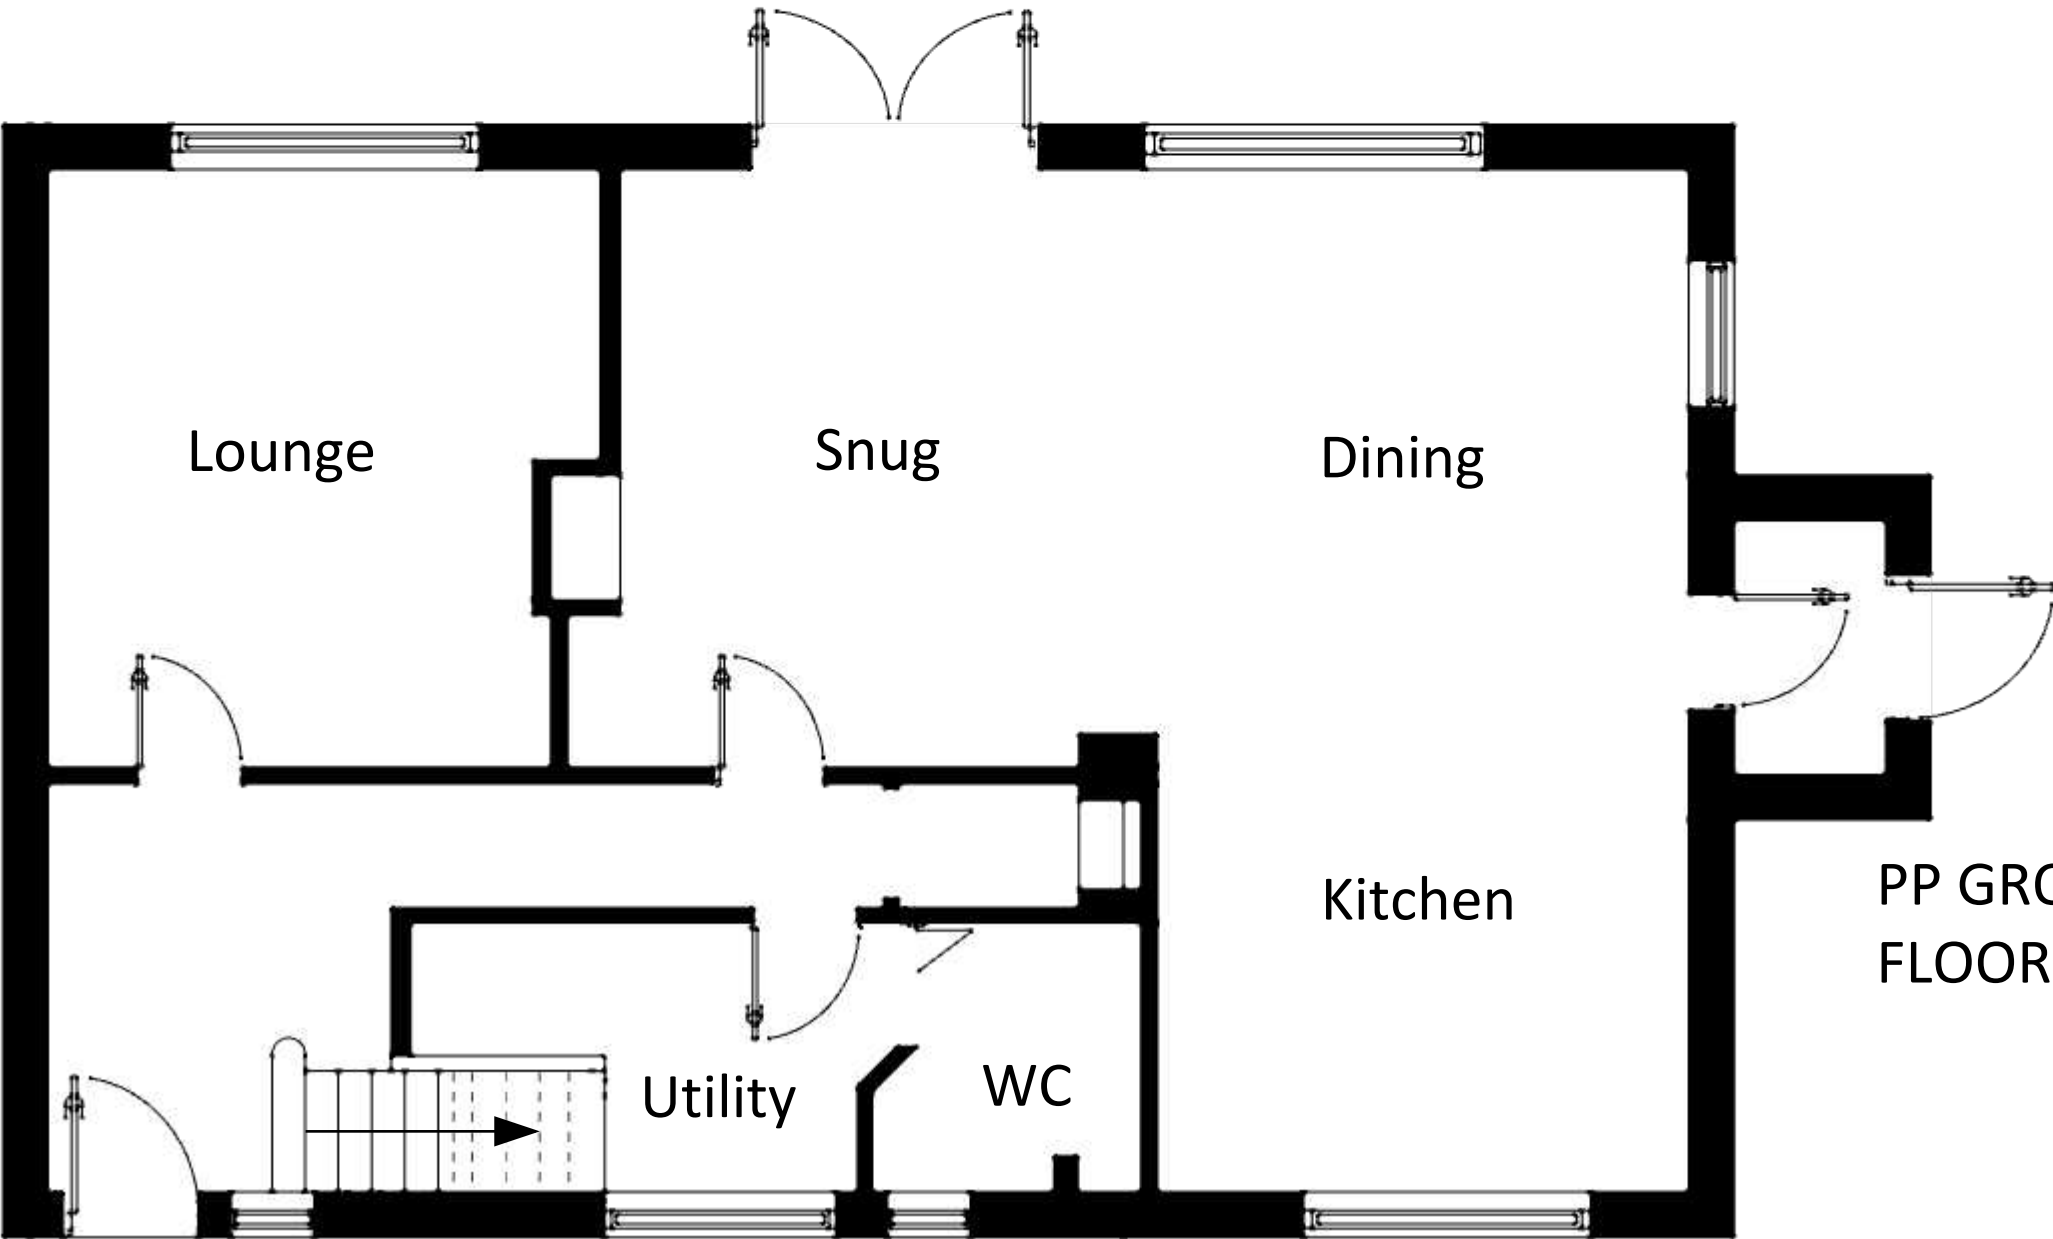

PP GROUND FLOOR

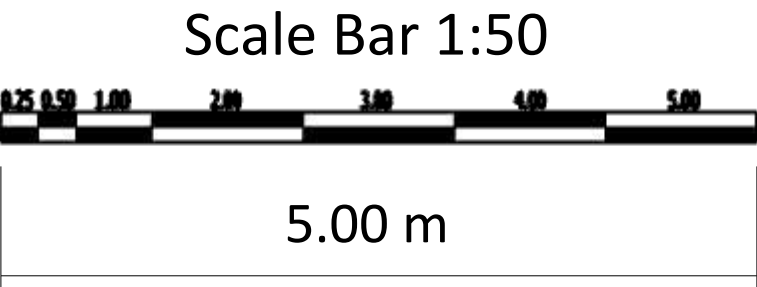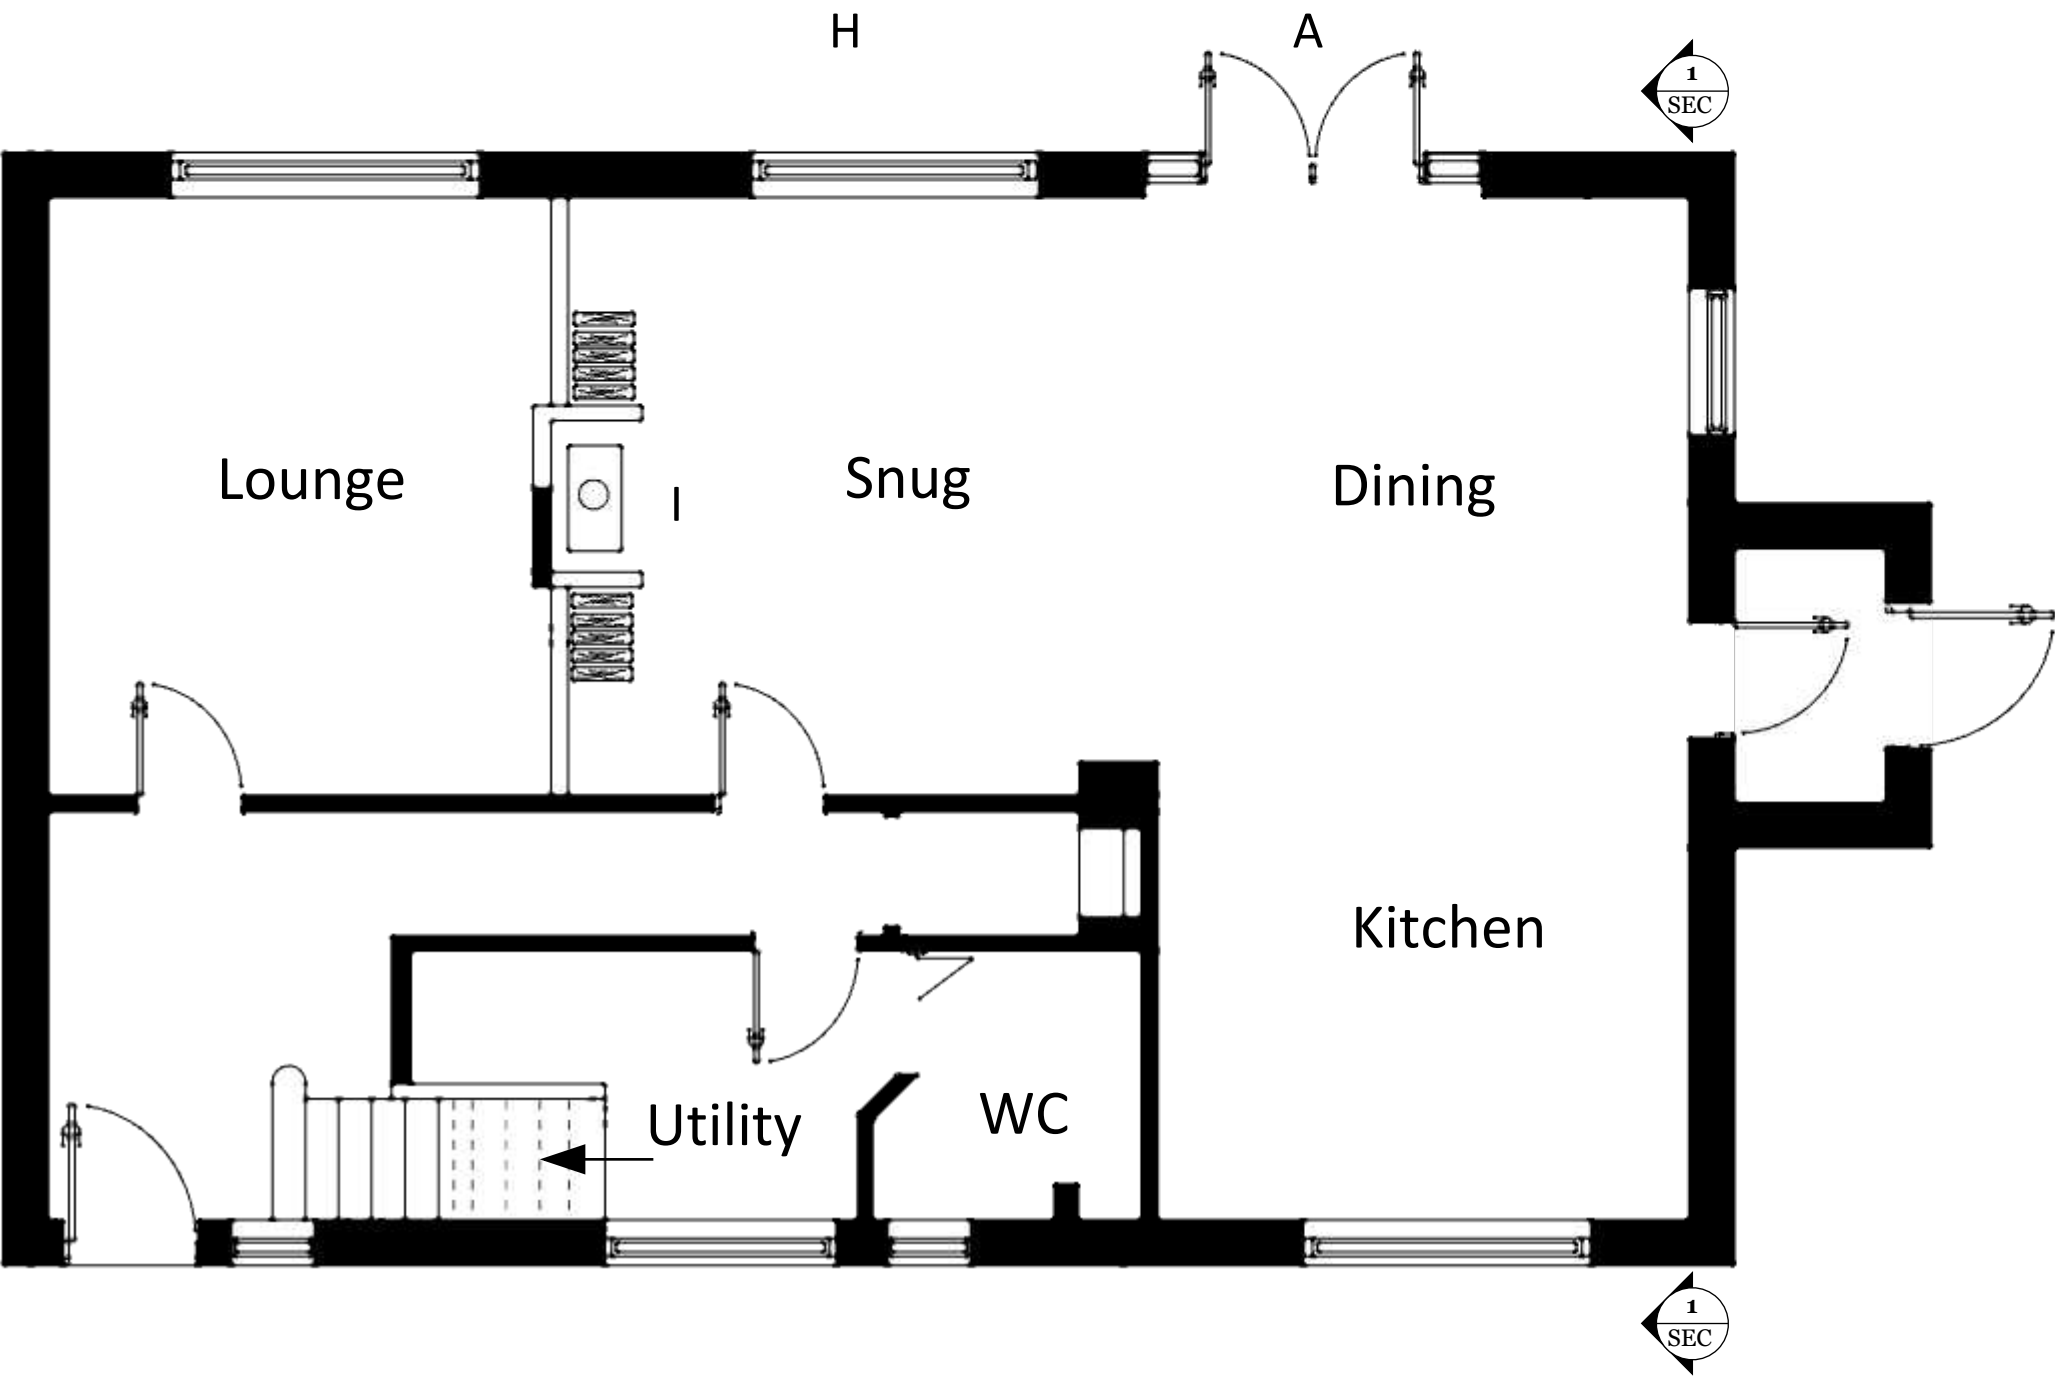

- DRAWINGS ARE FOR PLANNING PURPOSES ONLY AND NOT FOR CONSTRUCTION.
- KEY/LEGEND
- A- French doors - side windows
 - B- Existing window relocated for symmetry
 - C- Proposed picture window to dormer
 - D- Proposed roof windows 780 x 980
 - E- Proposed stairs to the second floor
 - F- Doors relocated
 - G- Proposed gable dormer
 - H- New window.
 - I- Relocated fireplace (Log burner).

READ IN CONJUNCTION WITH ALL OTHER PROJECT DOCUMENTS-REFER ALL DISCREPANCIES AND ERRORS TO THE ARCHITECT/AUTHOR. SCALING THIS DRAWING IS PERMITTED EXCEPT FOR CONSTRUCTION PURPOSES-WORK ONLY TO FIGURED DIMENSIONS DURING CONSTRUCTION NOT AUTHORISED FOR CONSTRUCTION UNLESS SPECIFICALLY STATED. ALL COPYRIGHTS IN THIS DRAWING AND DESIGNS SHOWN THEREIN IS RETAINED-DO NOT REPRODUCE WITHOUT CONSENT.



PAGE DESCRIPTION : Floor Plans
PROJECT STAGE: Rev 3 Planning
PROJECT TITLE : Loft Conversion- Internal Alterations.

CLIENT: Mr & Mrs Eardley
ADDRESS: West Cottage, Hayes Wood
Five Oaks
RH14 9AS

DATE :24 06 26
DRAWN BY CRG