



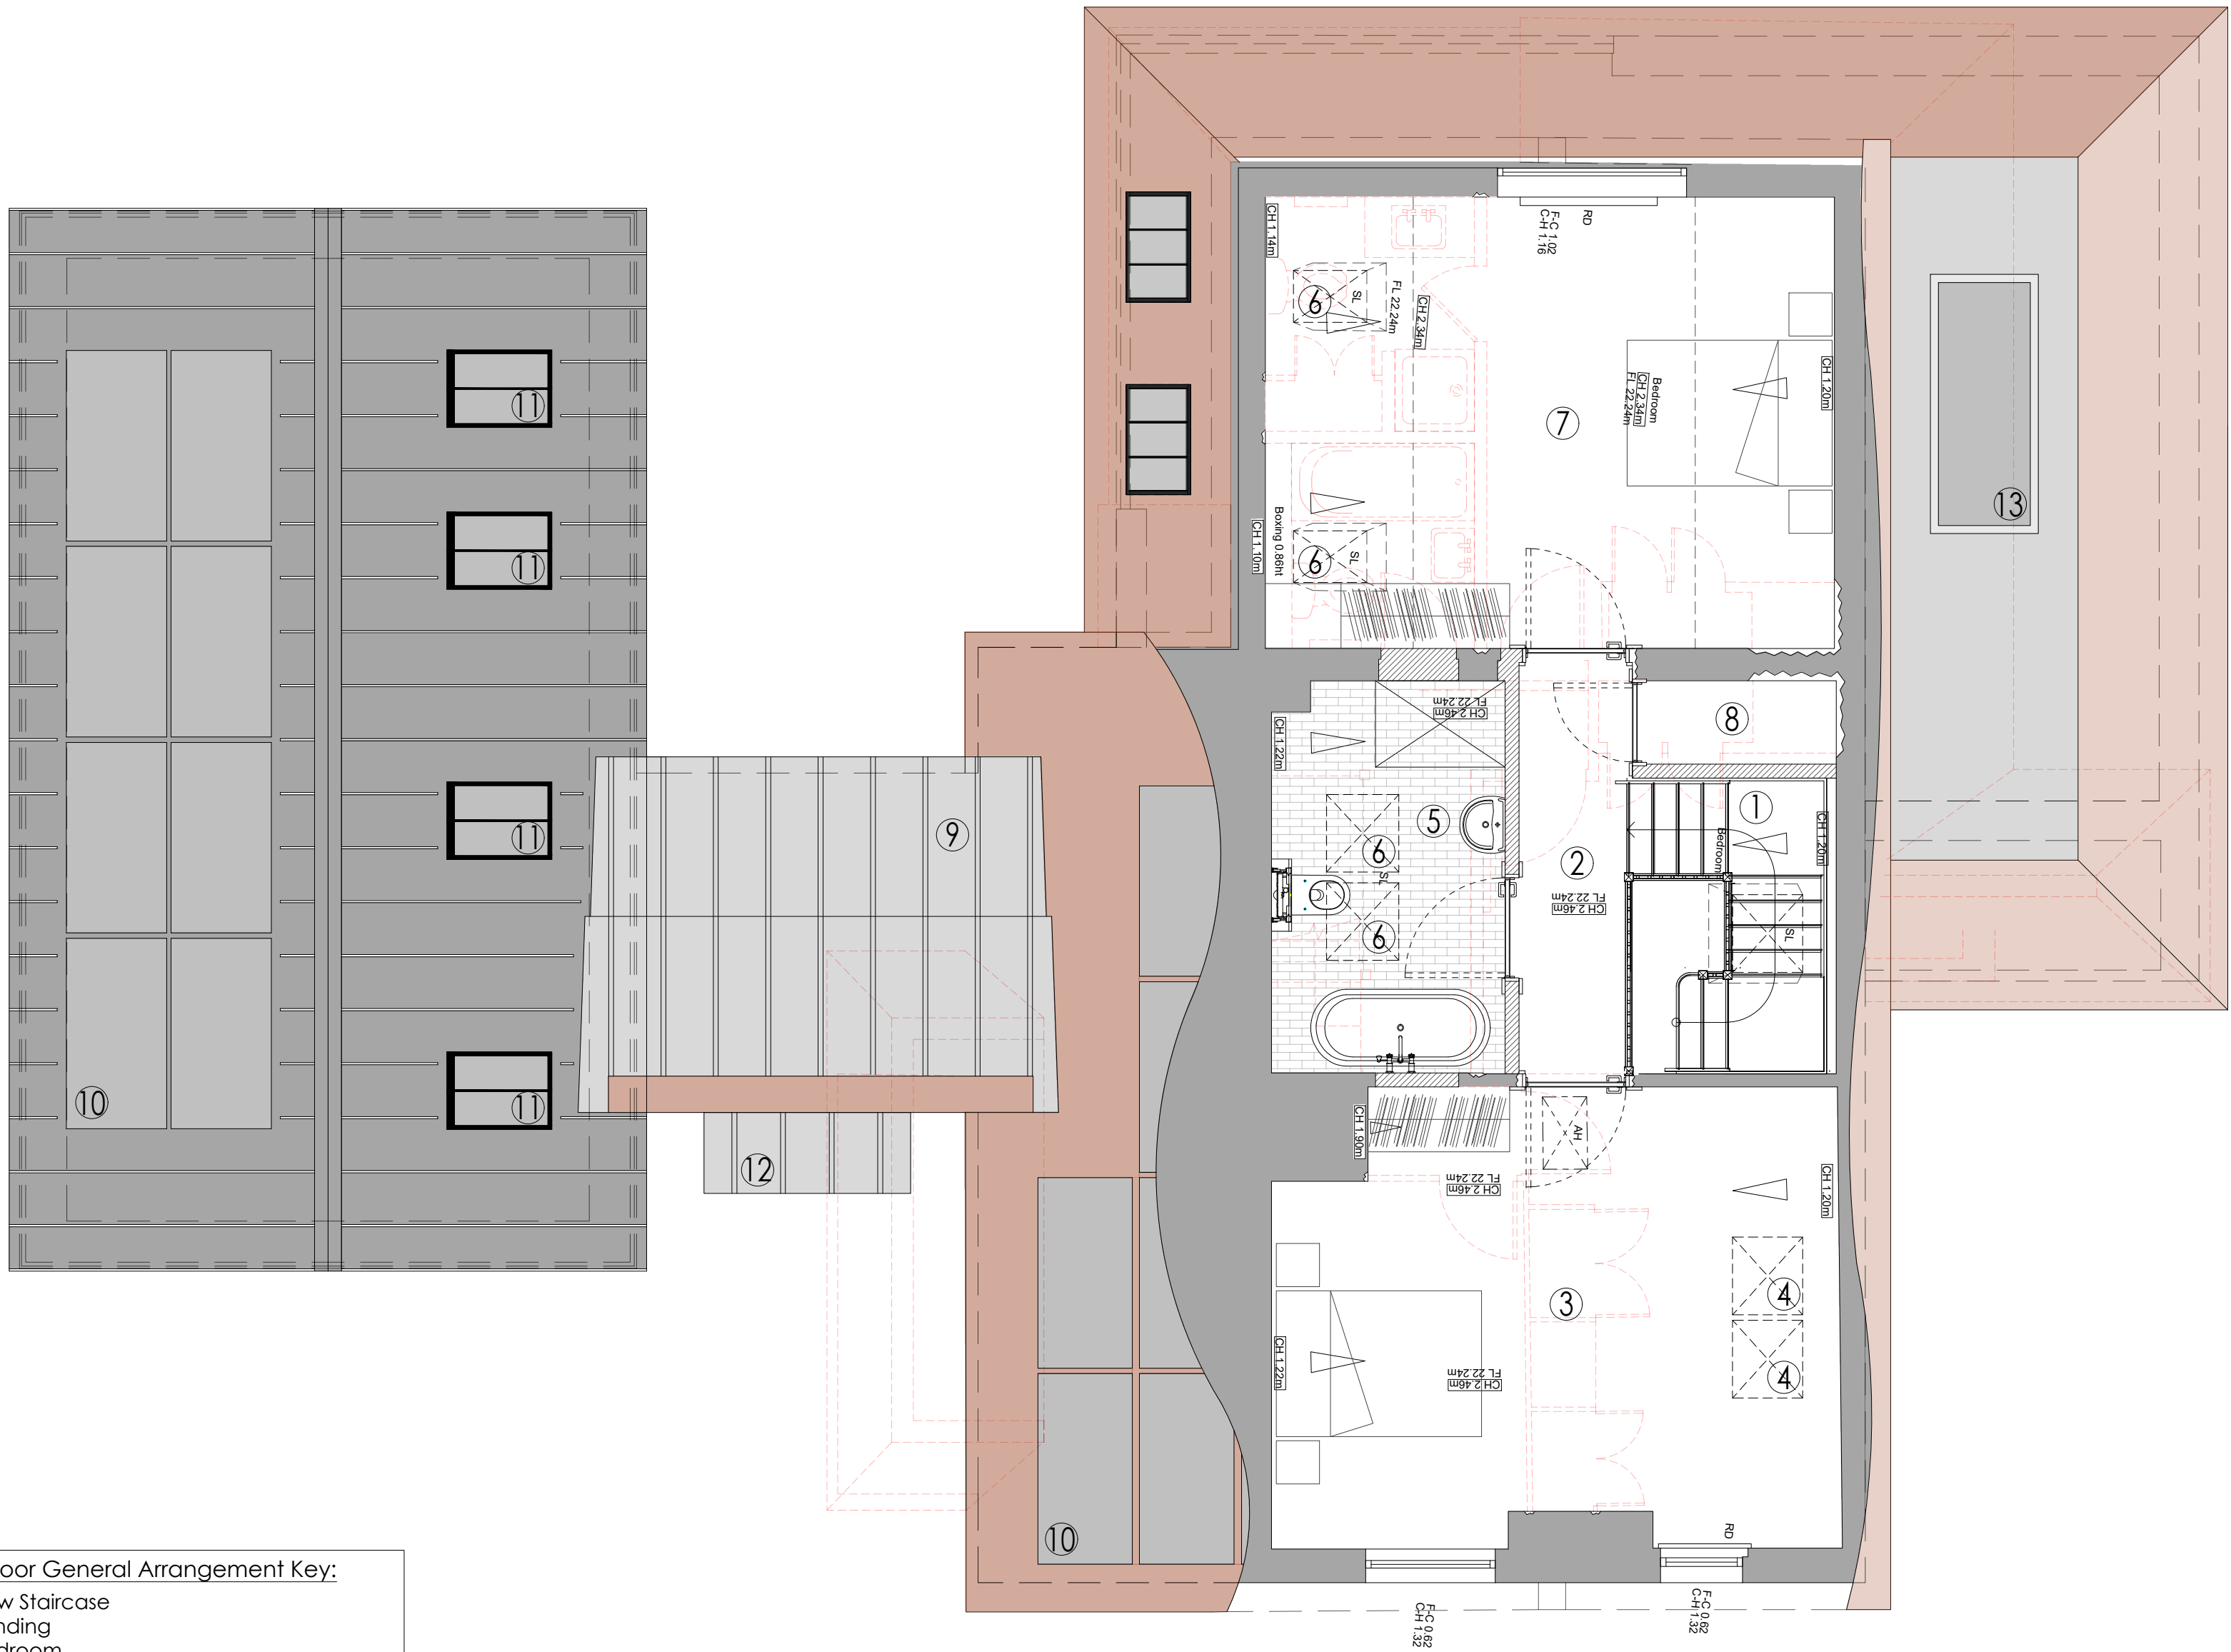


- First Floor General Arrangement Key:
- 1 - New Staircase
 - 2 - Landing
 - 3 - Bedroom
 - 4 - New conservation rooflights in tiled roof
 - 5 - Family Bathroom
 - 6 - Existing replaced with new conservation rooflights
 - 7 - Bedroom
 - 8 - Airing Cupboard
 - 9 - Lead flat roof
 - 10 - Solar PV panels
 - 11 - New conservation rooflights in zinc roof
 - 12 - Lead porch canopy
 - 13 - Plateau Rooflight
- Red dashed lines denote elements to be demolished/removed

FIRST FLOOR GENERAL ARRANGEMENT - AS PROPOSED
SCALE @ 1:50 ON AN A1 SHEET

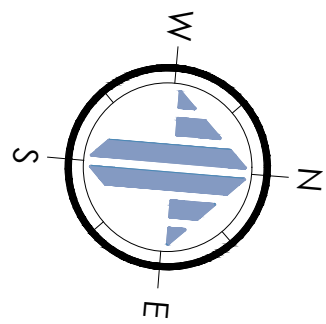


ROOF PLAN - AS PROPOSED
SCALE @ 1:100 ON AN A1 SHEET

- Roof Plan Key:
- 1 - Lead porch canopy
 - 2 - Lead flat roof
 - 3 - Existing roof windows to be replaced with conservation rooflights
 - 4 - Solar PV panels
 - 5 - Crown roof to new side extension
 - 6 - New conservation rooflights in tiled roof
 - 7 - Plateau Rooflight over Kitchen
 - 8 - New conservation rooflights in zinc roof
- Red dashed lines denote elements to be demolished/removed

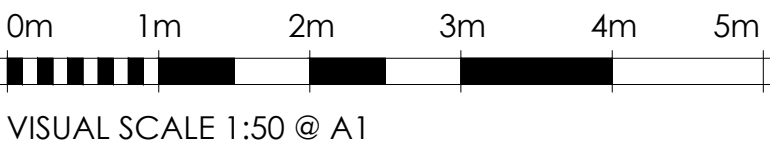

VISUAL SCALE 1:50 @ A1

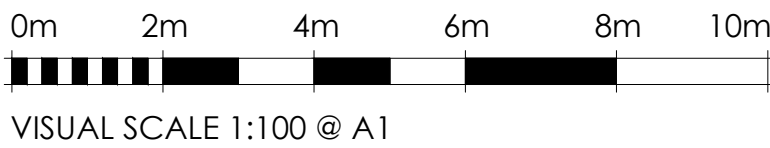

VISUAL SCALE 1:100 @ A1

REV.	DATE	BY	AMENDMENT	CHK.	

PLANNING



2 Lucastes Mews, Paddockhall Road,
Haywards Heath,
West Sussex, RH16 1HE
(01444) 452604
hb@gouldbaxter.co.uk
www.gouldbaxter.co.uk

NOTES:
DO NOT SCALE OFF THIS DRAWING UNLESS FOR PLANNING PURPOSES.
CHECK ALL DIMENSIONS ON SITE BEFORE ANY WORK IS COMMENCED.
ALL GOODS MATERIALS AND WORKMANSHIP MUST CONFORM WITH
CURRENT BUILDING REGULATIONS, BRITISH STANDARDS AND CODES OF
PRACTICE.

COPYRIGHT OF THIS DRAWING IS RETAINED BY GOULD PROPERTY
CONSULTANTS LLP T/A GOULD-BAXTER AND IT MUST NOT BE REPRODUCED
WITHOUT WRITTEN CONSENT.

CLIENT:
Mr. & Mrs. Morray

PROJECT:
The Cottage
Littleworth Lane
Partridge Green
West Sussex, RH13 8JF

DRAWING:
First Floor General Arrangement and
Roof Plan - As Proposed

DATE: 12.06.2026	SCALE AT A1: 1:50 / 1:100	DRAWN BY: RH CHECKED BY: MC
---------------------	------------------------------	--------------------------------

JOB NO. GH1055	DRAWING NO. PL.003	REV. *
-------------------	-----------------------	-----------