




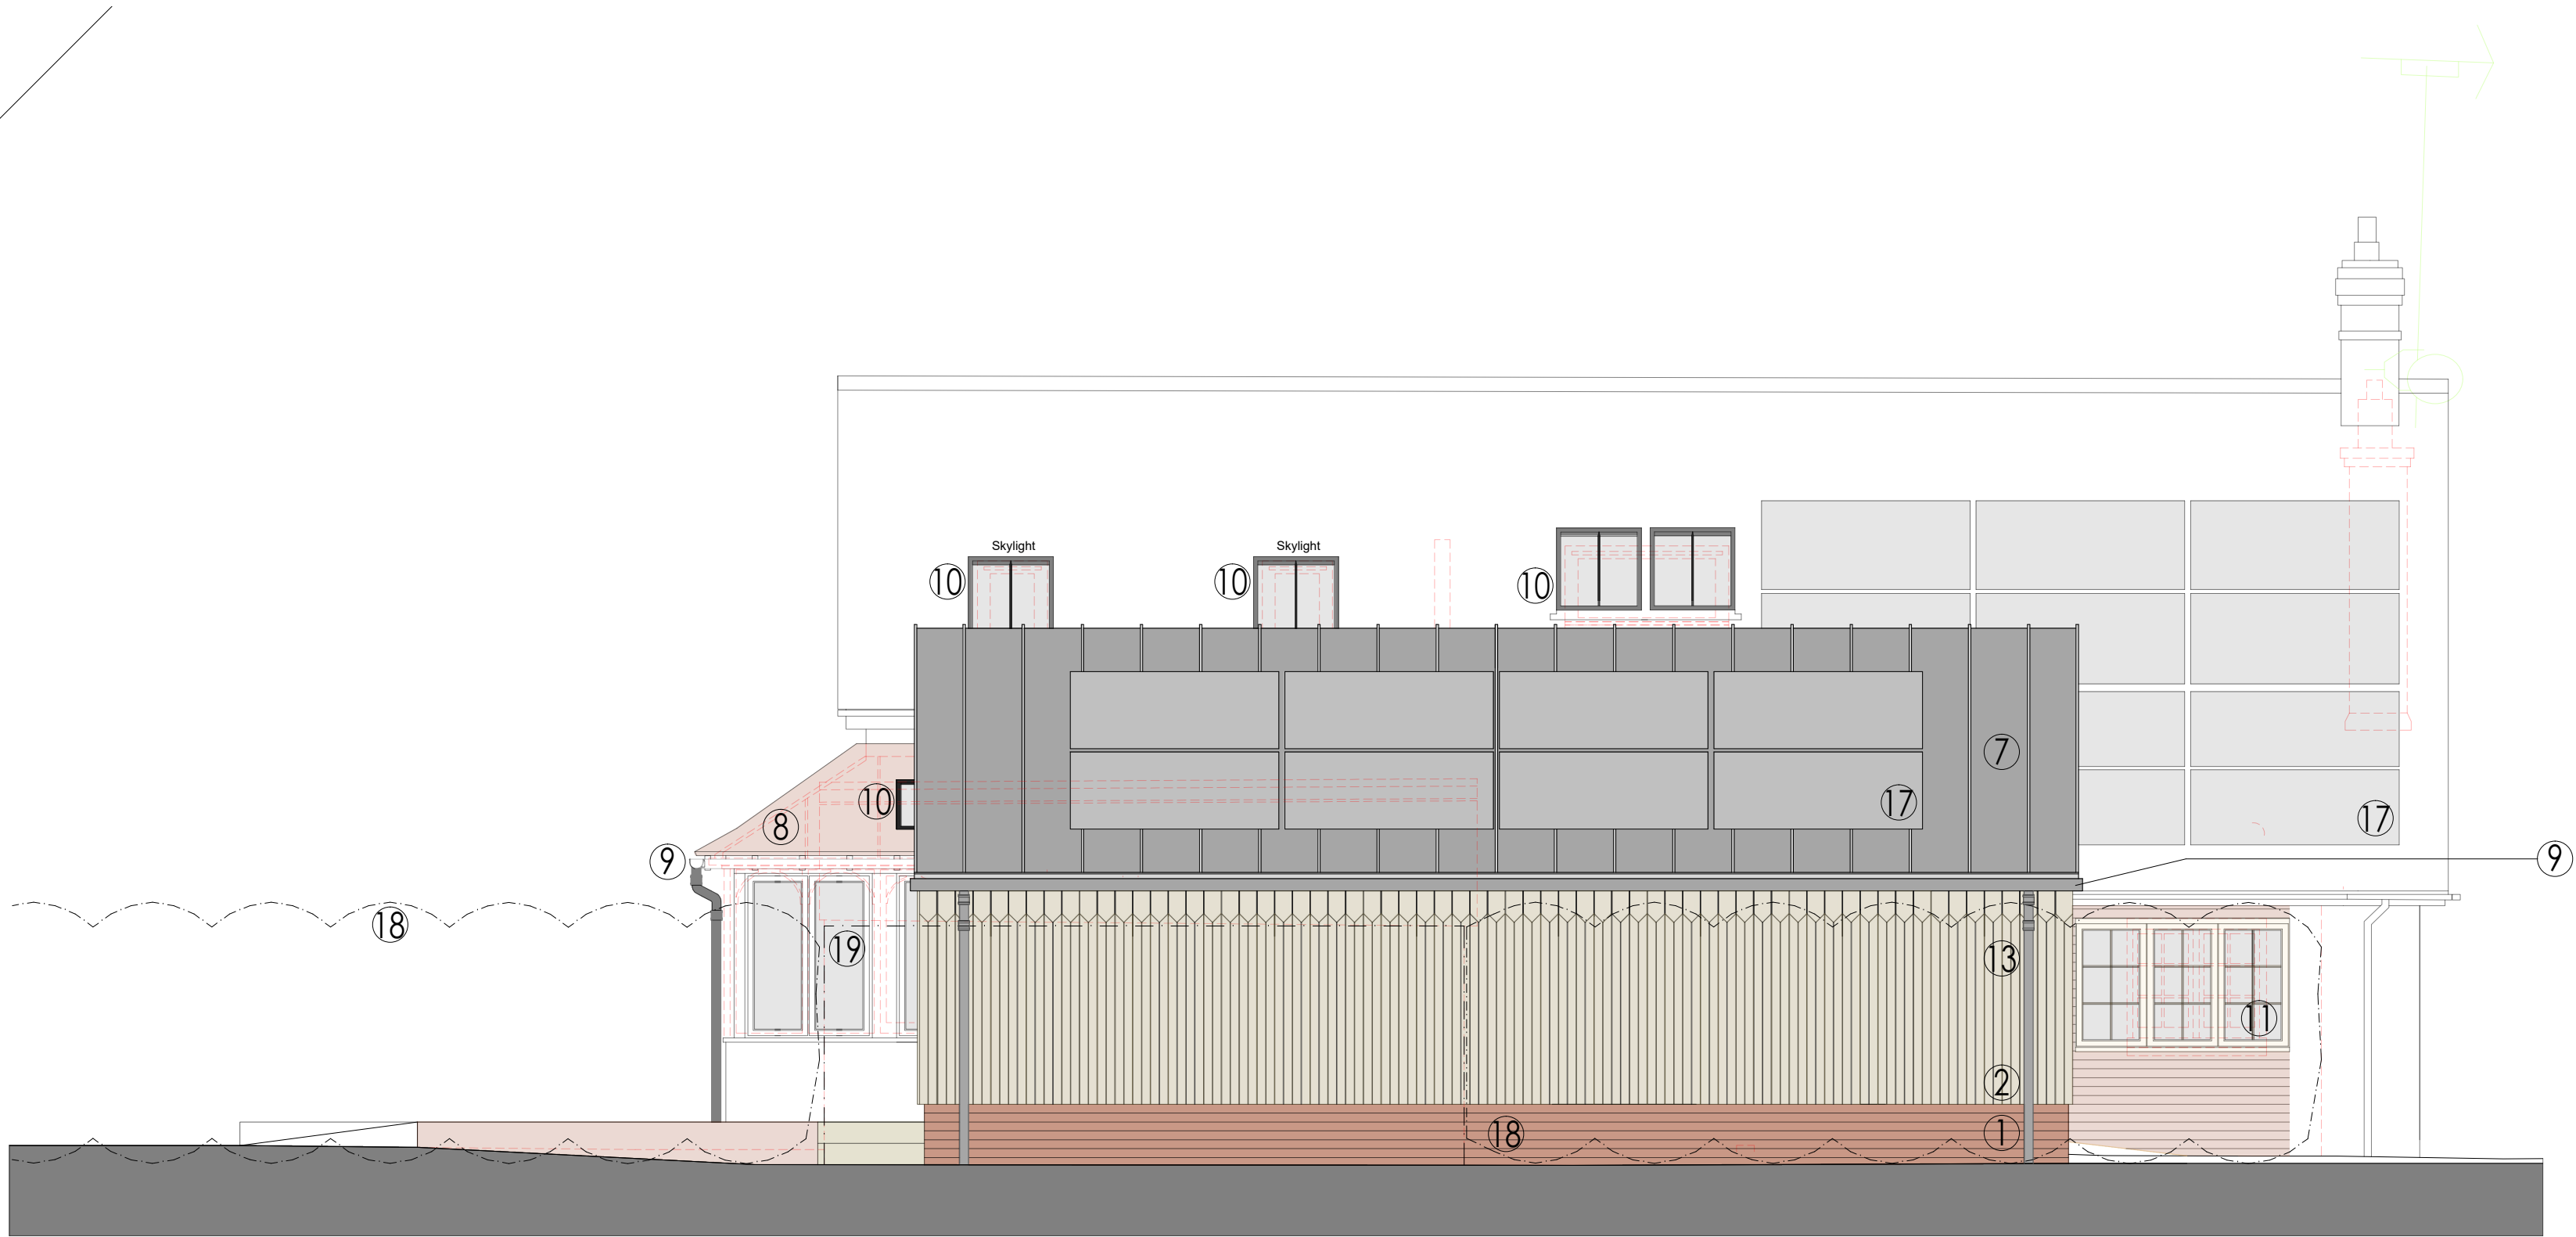

SOUTH ELEVATION - AS PROPOSED
SCALE @ 1:50 ON AN A1 SHEET

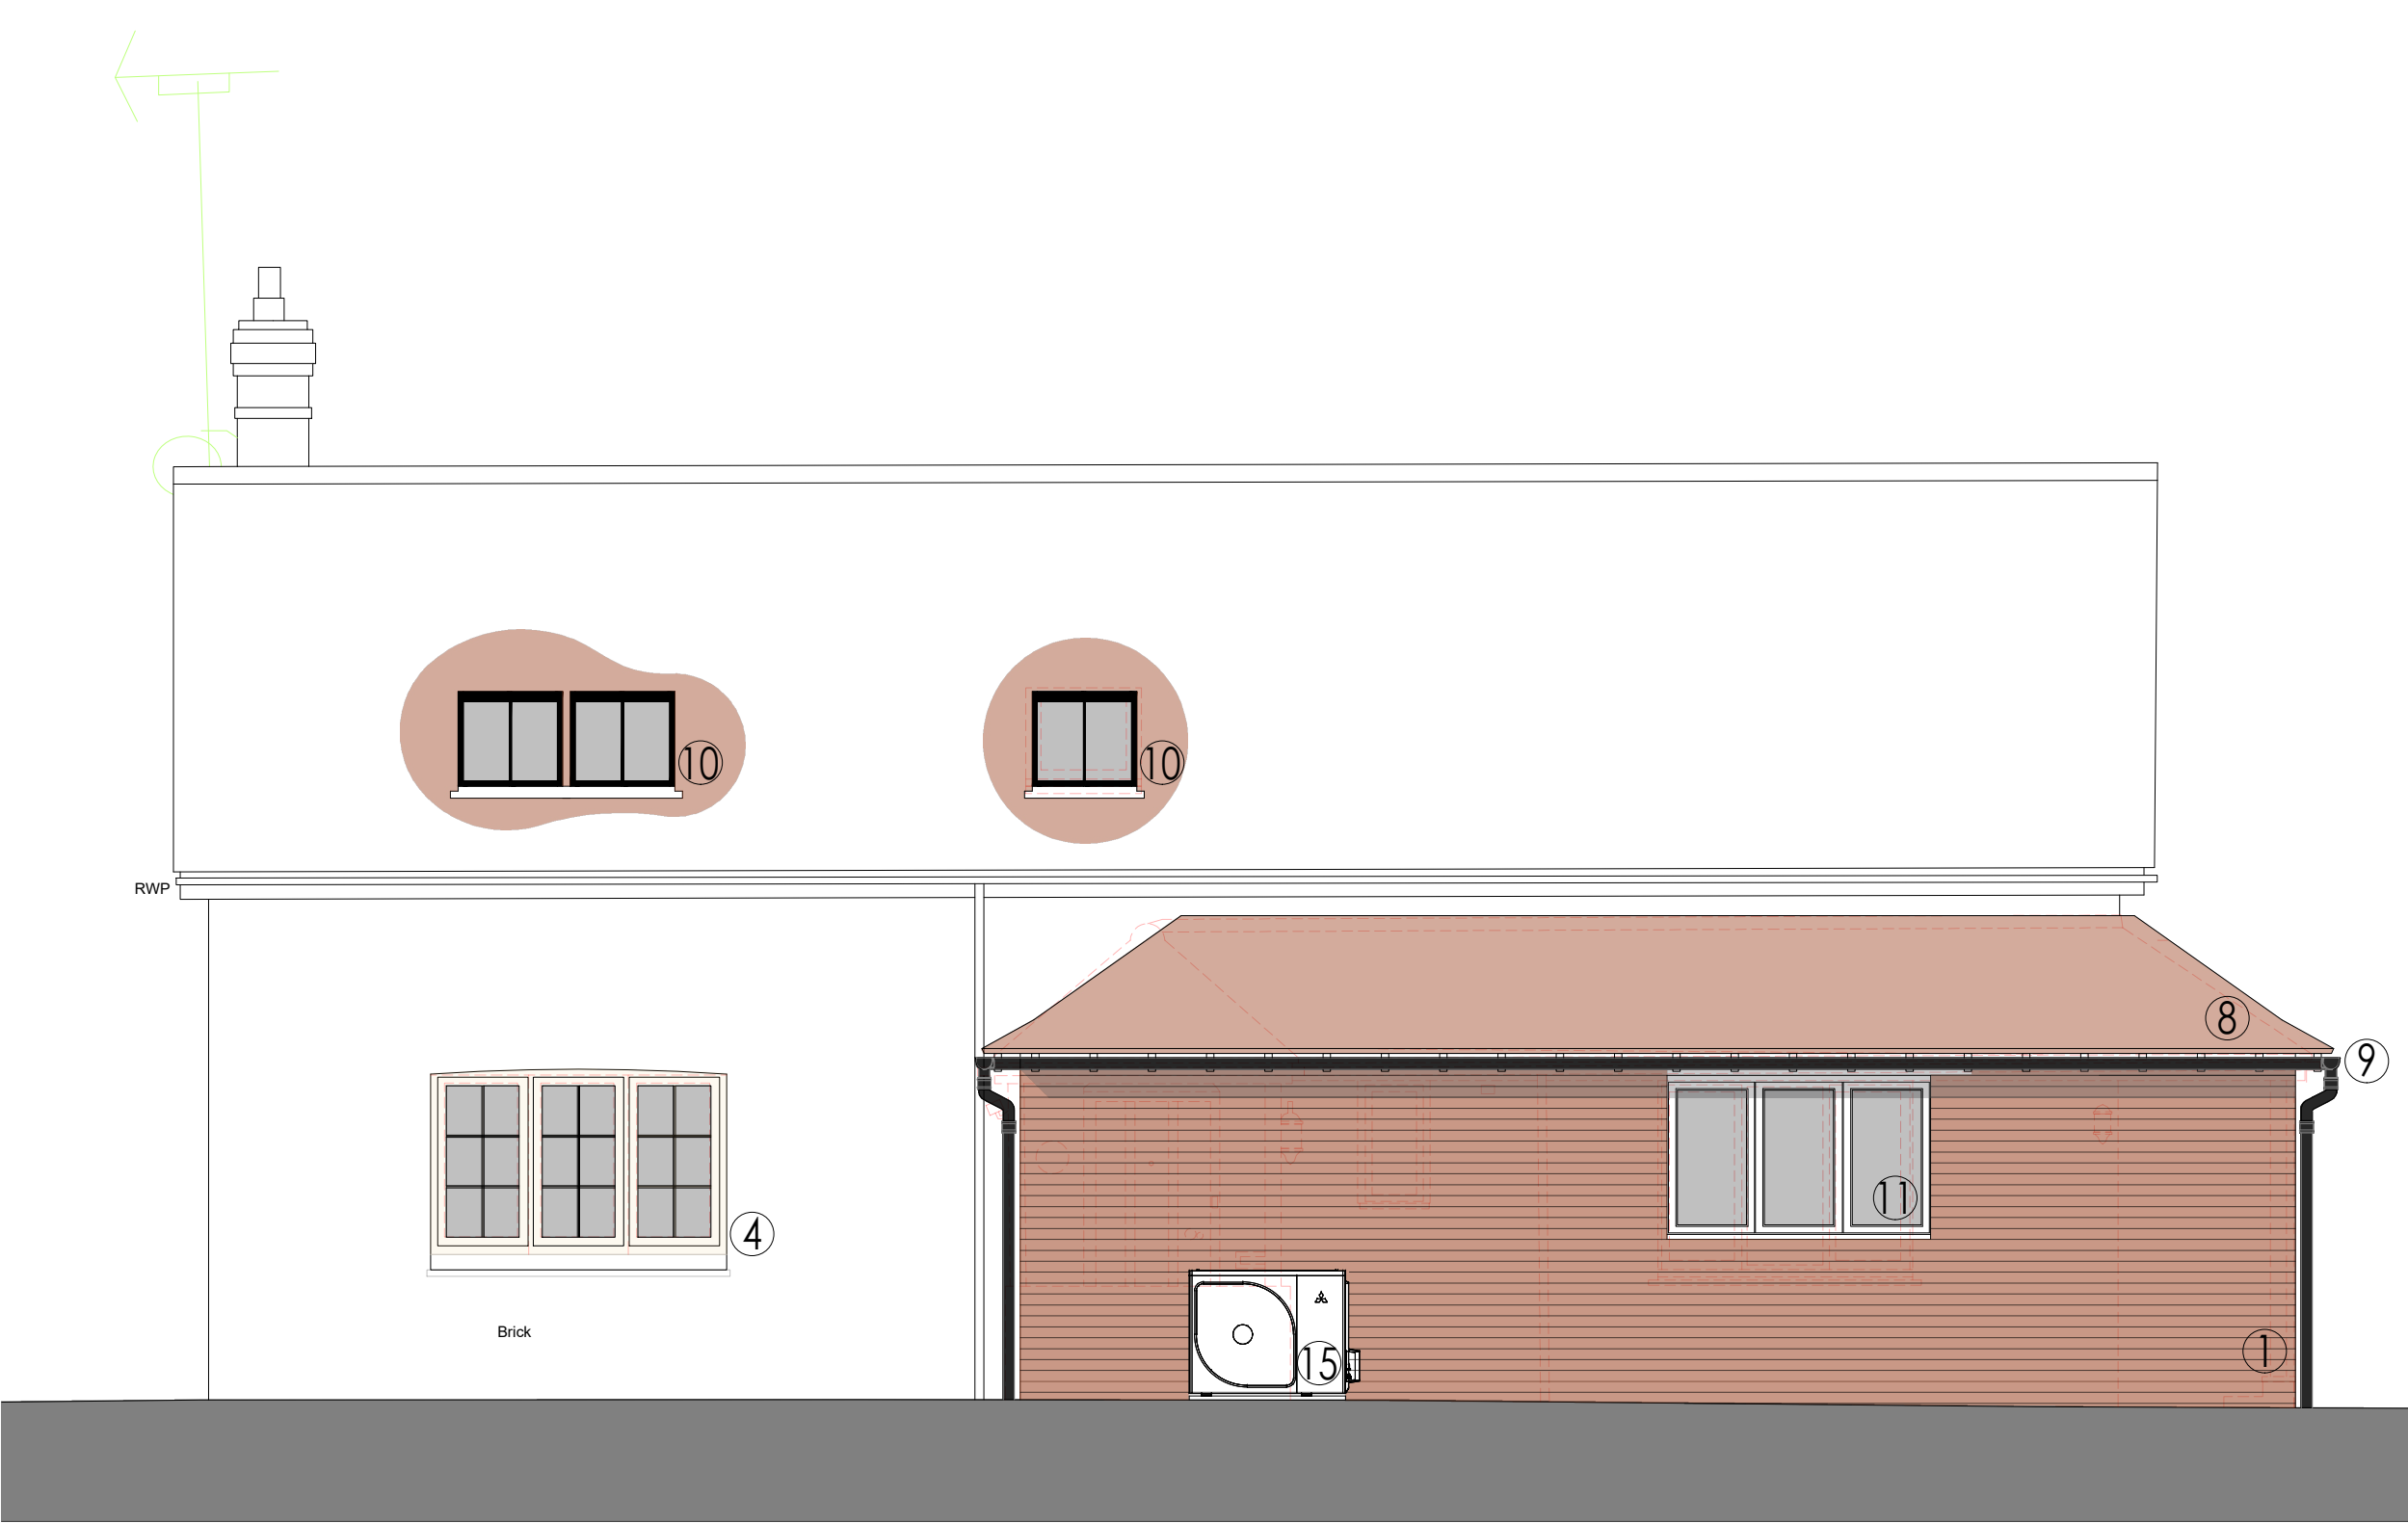

NORTH ELEVATION - AS PROPOSED
SCALE @ 1:50 ON AN A1 SHEET

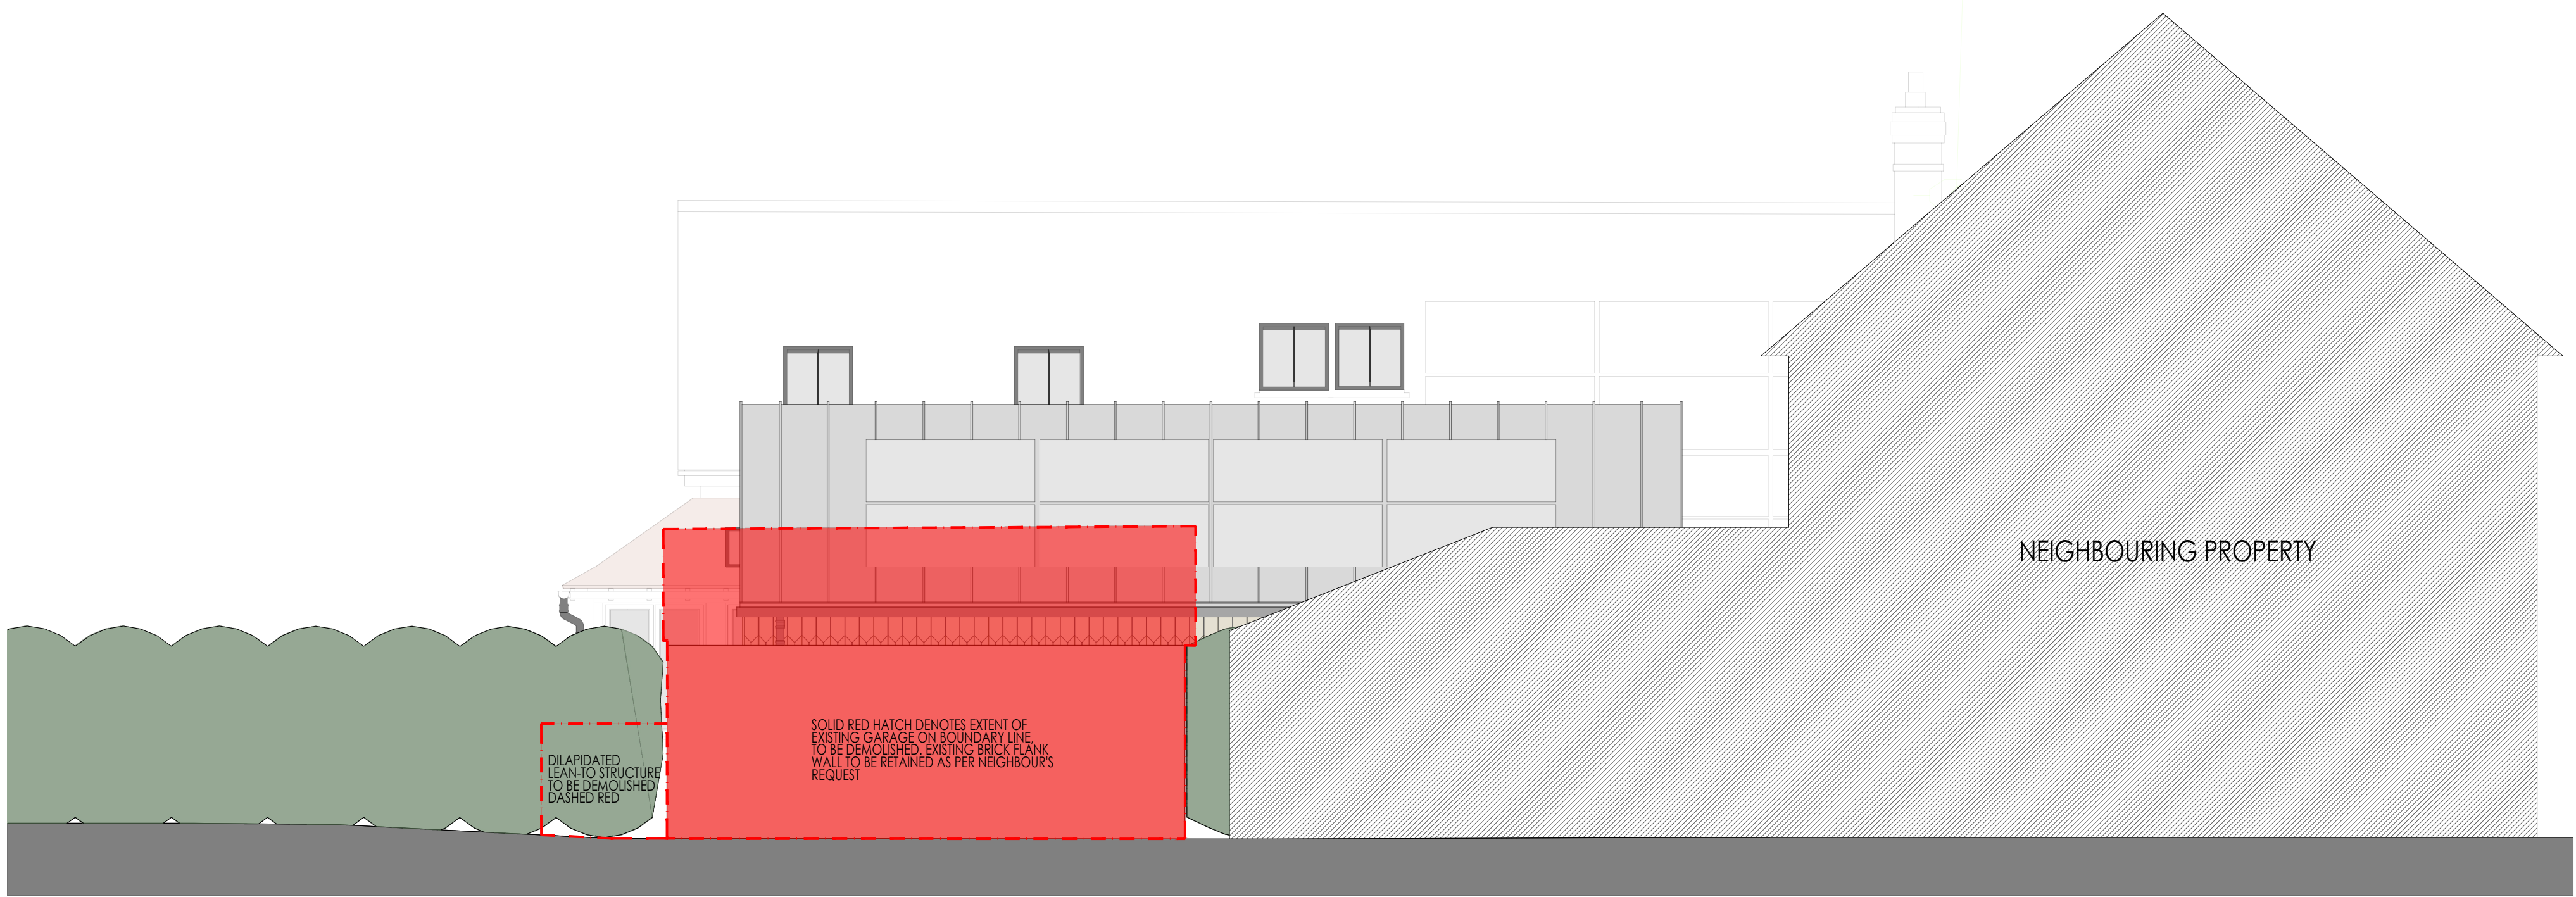

CONTEXTUAL SOUTH ELEVATION - AS PROPOSED
SCALE @ 1:50 ON AN A1 SHEET

Elevation Key:

- 1 - Facing brickwork
- 2 - Timber cladding, narrow-profile, fixed vertically and left with a natural finish
- 3 - Aluminium windows in black frames
- 4 - Replacement windows in timber frames, painted in colour TBC
- 5 - Timber entrance door, finish TBC
- 6 - Lead covering to flat roof
- 7 - Standing seam zinc roof in anthracite grey
- 8 - Plain clay roof tiles to match existing
- 9 - UPVC rainwater goods, in black
- 10 - Conservation roof windows in black frames
- 11 - New timber-effect UPVC doors and windows, finished in a colour TBC
- 12 - Aluminium sliding doors in black frames
- 13 - Timber cladding, wide-profile with pointed base, fixed vertically and left with a natural finish
- 14 - Porch canopy with painted timber brackets and lead roof
- 15 - New Air Source Heat Pump unit
- 16 - EV Charging Point
- 17 - Solar PV Panels, integrated within roof covering
- 18 - Existing hedging in foreground - shown dashed
- 19 - Existing wall in foreground - shown dashed

Red dashed lines denote elements to be demolished/removed

Outline of existing Garage to be demolished

*	*	*	*	*
REV.	DATE.	BY.	AMENDMENT.	CHK.

PLANNING

gould baxter

2 Lucastes Mews, Paddockhall Road,
Haywards Heath,
West Sussex, RH16 1HE
(01444) 452604
hb@gouldbaxter.co.uk
www.gouldbaxter.co.uk

NOTES:
DO NOT SCALE OFF THIS DRAWING UNLESS FOR PLANNING PURPOSES.
CHECK ALL DIMENSIONS ON SITE BEFORE ANY WORK IS COMMENCED.
ALL GOODS MATERIALS AND WORKMANSHIP MUST CONFORM WITH
CURRENT BUILDING REGULATIONS, BRITISH STANDARDS AND CODES OF
PRACTICE.
COPYRIGHT OF THIS DRAWING IS RETAINED BY GOULD PROPERTY
CONSULTANTS LLP T/A GOULD BAXTER AND IT MUST NOT BE REPRODUCED
WITHOUT WRITTEN CONSENT.

CLIENT:
Mr. & Mrs. Morray

PROJECT:
The Cottage
Littleworth Lane
Partridge Green
West Sussex, RH13 8JF

DRAWING:
North and South Elevations
As Proposed

DATE: 12.06.2026	SCALE AT A1: 1:50	DRAWN BY: RH CHECKED BY: MC
---------------------	----------------------	--------------------------------

JOB NO. GH1055	DRAWING NO. PL.005	REV. *
-------------------	-----------------------	-----------

