


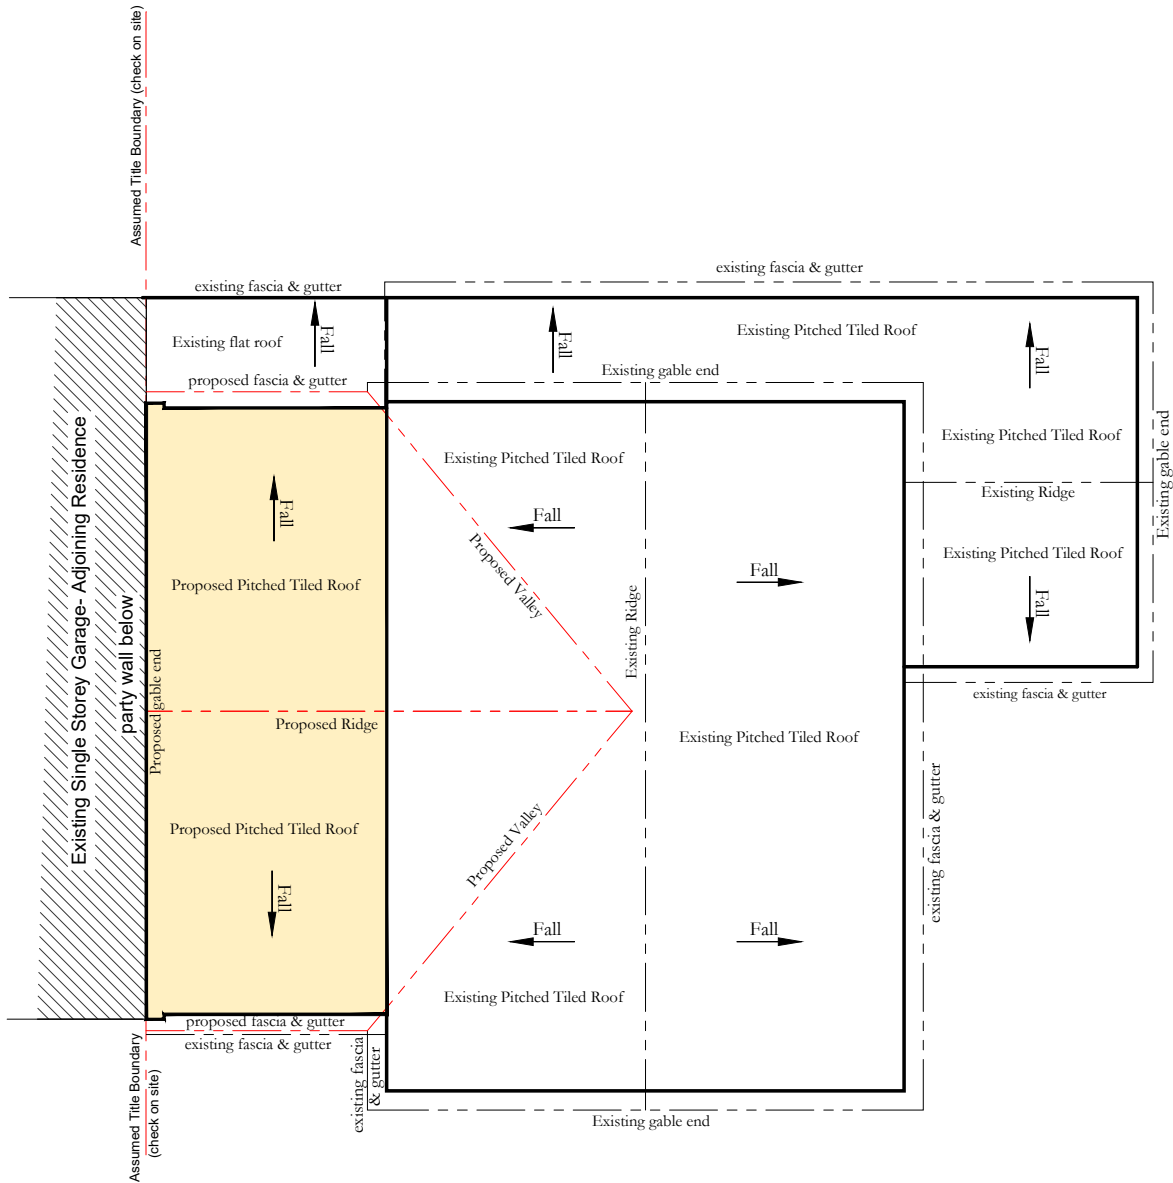

Drawing Legend

- Proposed First Floor extension Zone, shown colour hatched.
- Existing roof lines, to be read in conjunction with elevations
- Proposed roof lines, to be read in conjunction with elevations

PROPOSED PLAN- ROOF PLAN
SCALE 1 : 100 @ A3

General Project Notes and Caveats.

OS Map and Title Plan-Deed:


-The site plan, title boundaries and adjoining properties drawn are based on the OS map, Title plan & visual inspection on site and are also to be checked on site by the builder when setting out. It's also recommended that the client seeks legal advice on the title boundary position & alignment, and gets a Party Wall Agreement in place, before works begins.

Planning Permit:

-This proposal is subject to a Planning Application being lodged and approved.

Structural Engineering:


-These plans are subject to and to be read in conjunction with the Structural Engineers advice, design, drawings, calculations and details.

 

Marlon Haus Ltd
Architecture - Sustainability

M: 07591 936671
E: mark@marlonhaus.com
W: www.marlonhaus.com
A: 25 Depot Road, Horsham RH13 5HE West Sussex

PROJECT: Proposed Extension & Alterations
CLIENT: Mr A Merritt
AT : 16 Ghyll Crs, Horsham RH13 6BG
West Sussex

 

Job No: 26-26
Date: 05-05-26
Drawn By: M. Long
Issue: TP02

PAGE 3a

Issue amendment notes:
14-06-26 Final Planning Drawings, issued for Planning Application Submission.

© Owned by 'Marlon Haus Ltd'