
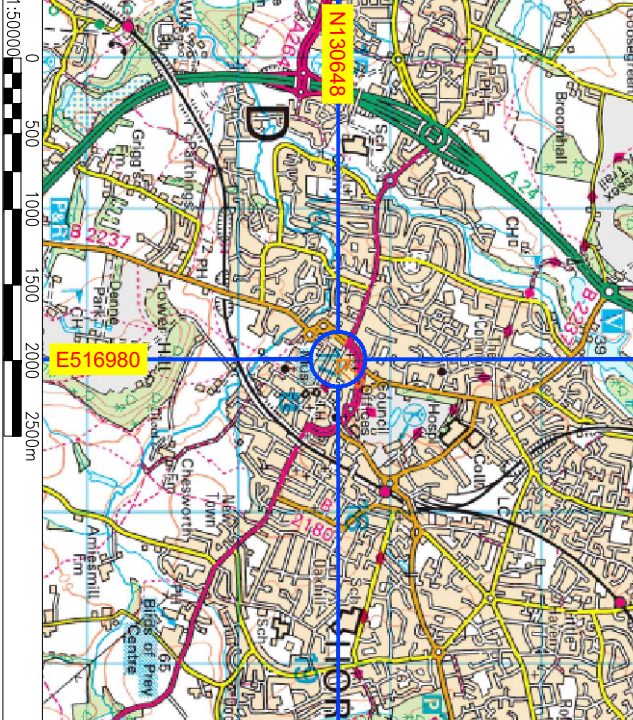


EXISTING SITE PLAN
SCALE 1:100

ISSUED FOR APPROVAL				BY	
REV	DESCRIPTION	DATE	DATE	DATE	DATE
A				12.12.25	

SCALE AS SHOWN	DRAWN	CHECKED	DOC	ALL DIMENSIONS IN METRES UNO
WHEN PRINTED AT A4	DATE	DATE	DATE	
	12.12.25	12.12.25		

LOCATION PLAN - Digital Mapping Solutions from Promap
SITE BLOCK PLAN - Digital Mapping Solutions from Promap
Ordnance Survey (c) Crown Copyright 2025. All rights reserved. Licence number: 100022432

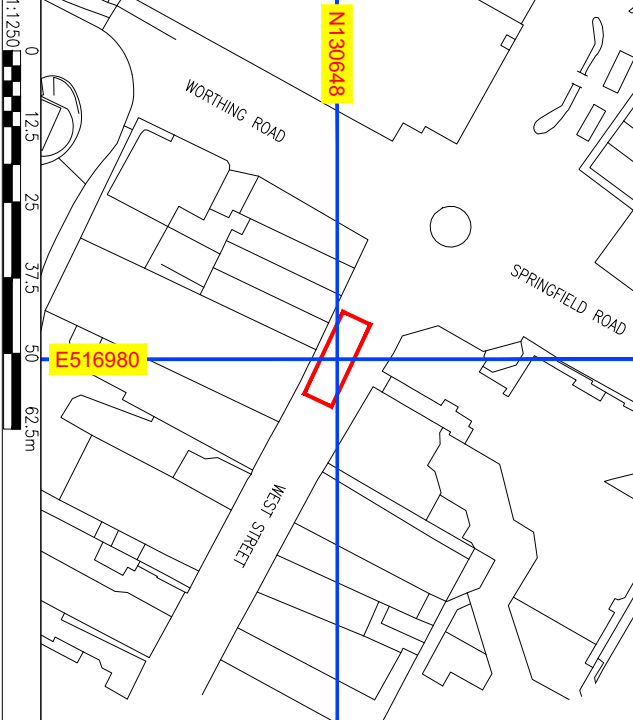

DRAWING TITLE
STREET HUB
SUR-11
001 - EXISTING SITE PLAN

SITE ADDRESS
FOOTPATH O/S 30 WEST STREET
HORSHAM
RH12 1PB