




Front Elevation

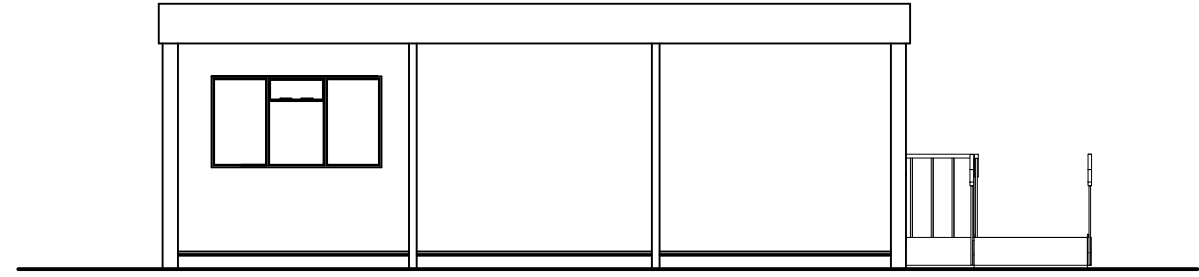


Left Elevation

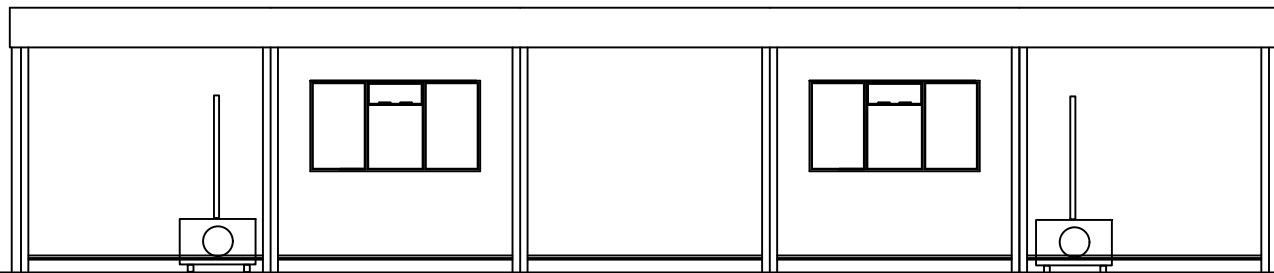

Rear Elevation

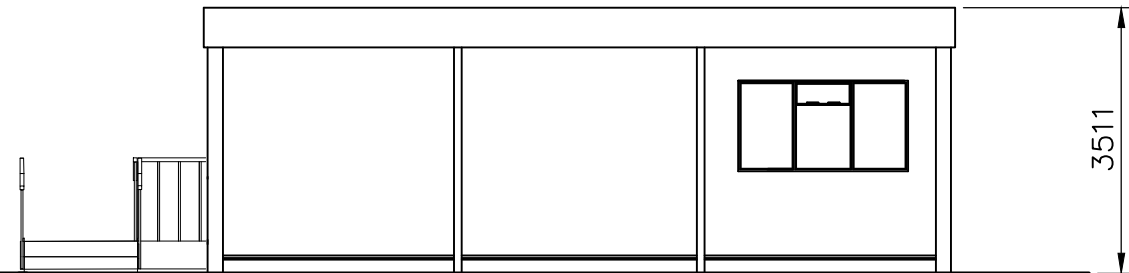

Right Elevation

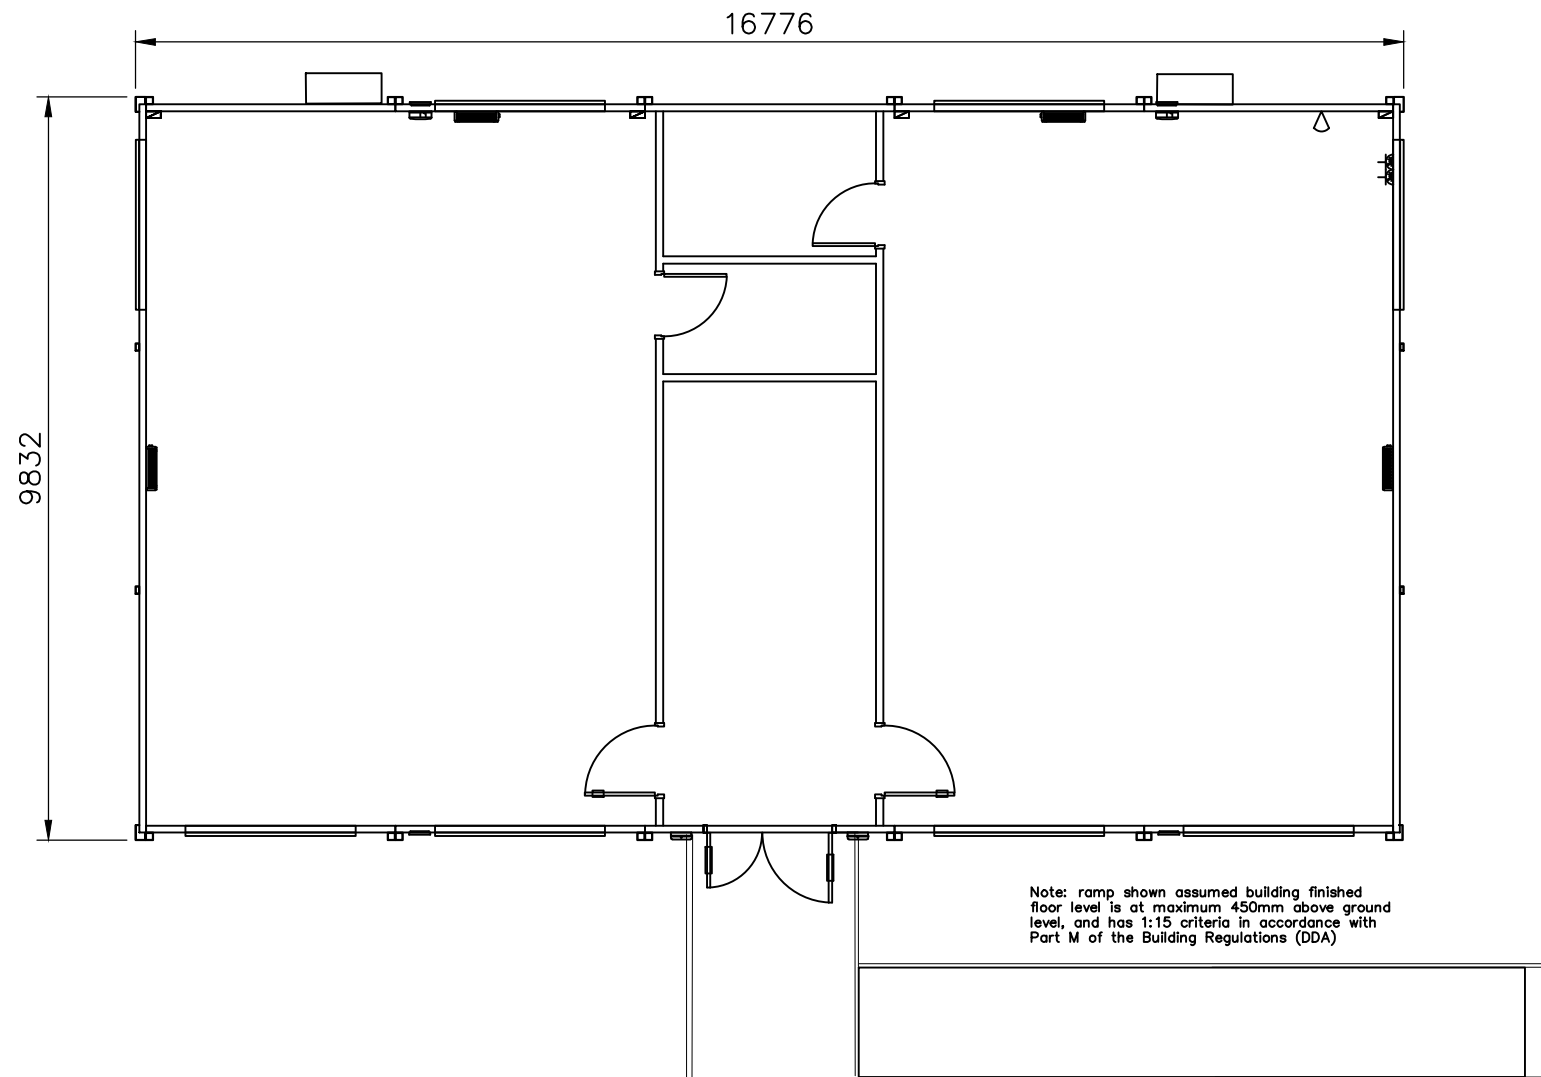

Portakabin

REV: A

The College of Richard Collyer

Floor and elevations proposed
Double classroom building 1&2

Date: 07.03.2026

Scale : 1:100 @ A3

Dwg No: 03KT

Scale Bar (1:100)

