




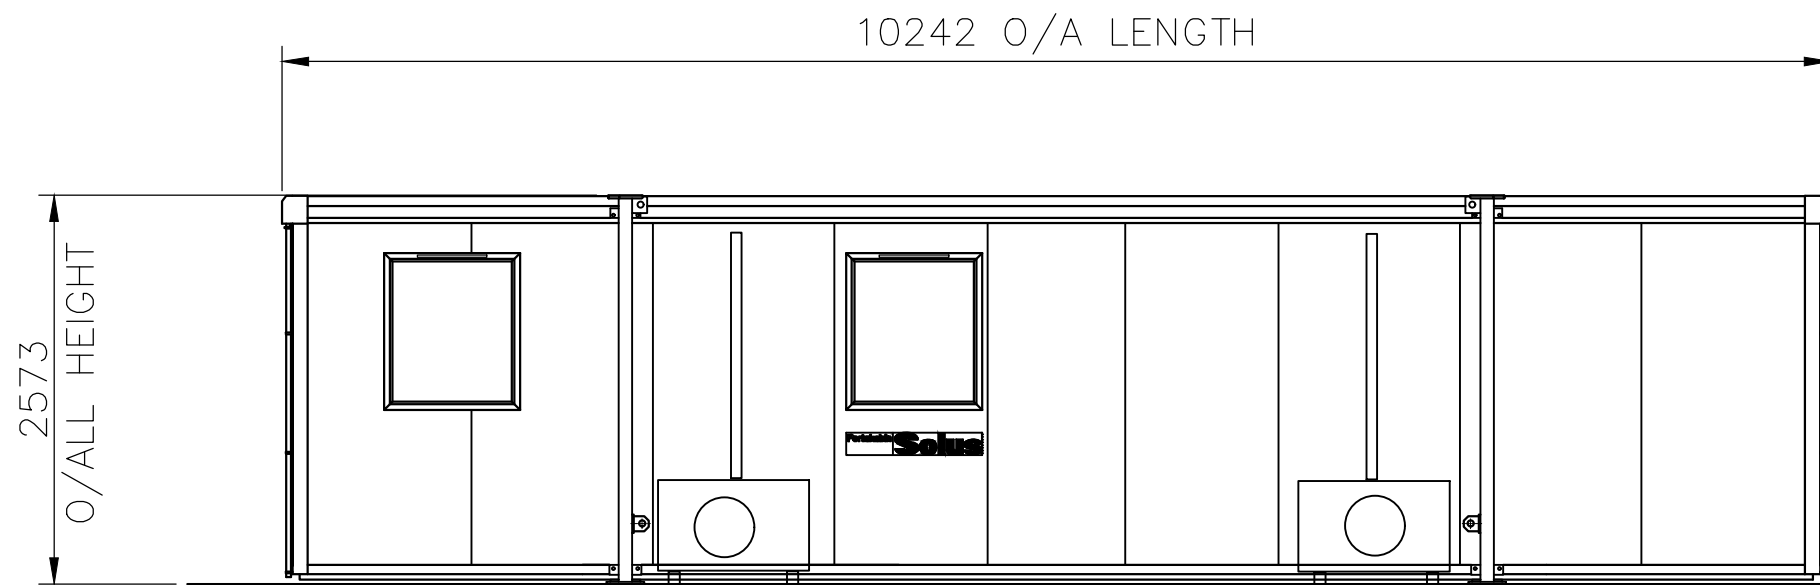


REAR ELEVATION

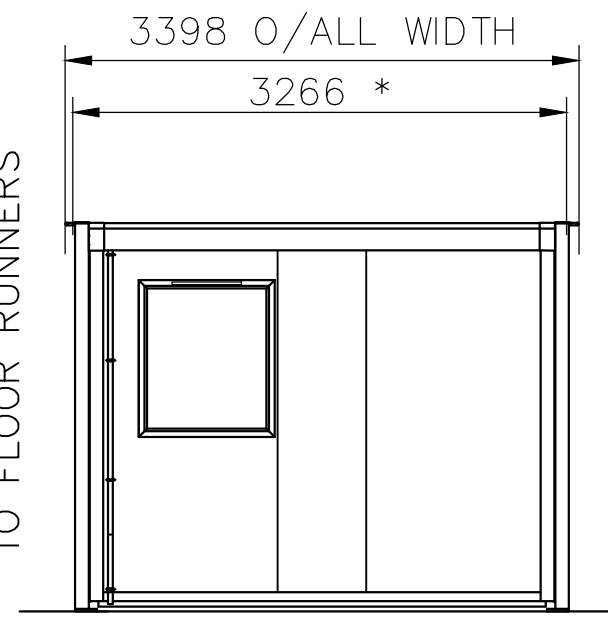


END ELEVATION

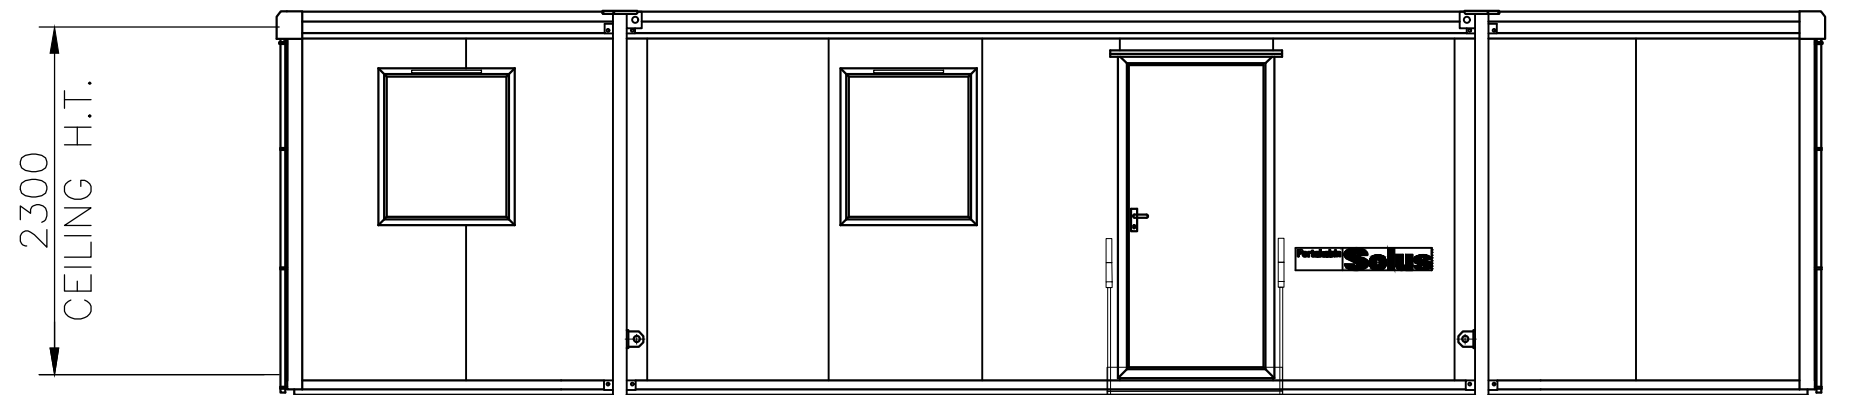


FRONT ELEVATION

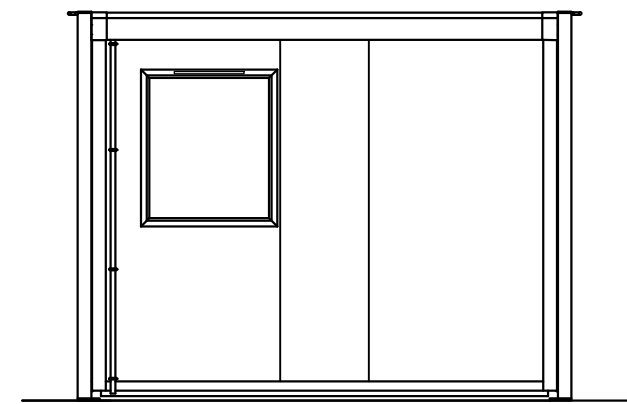

END ELEVATION

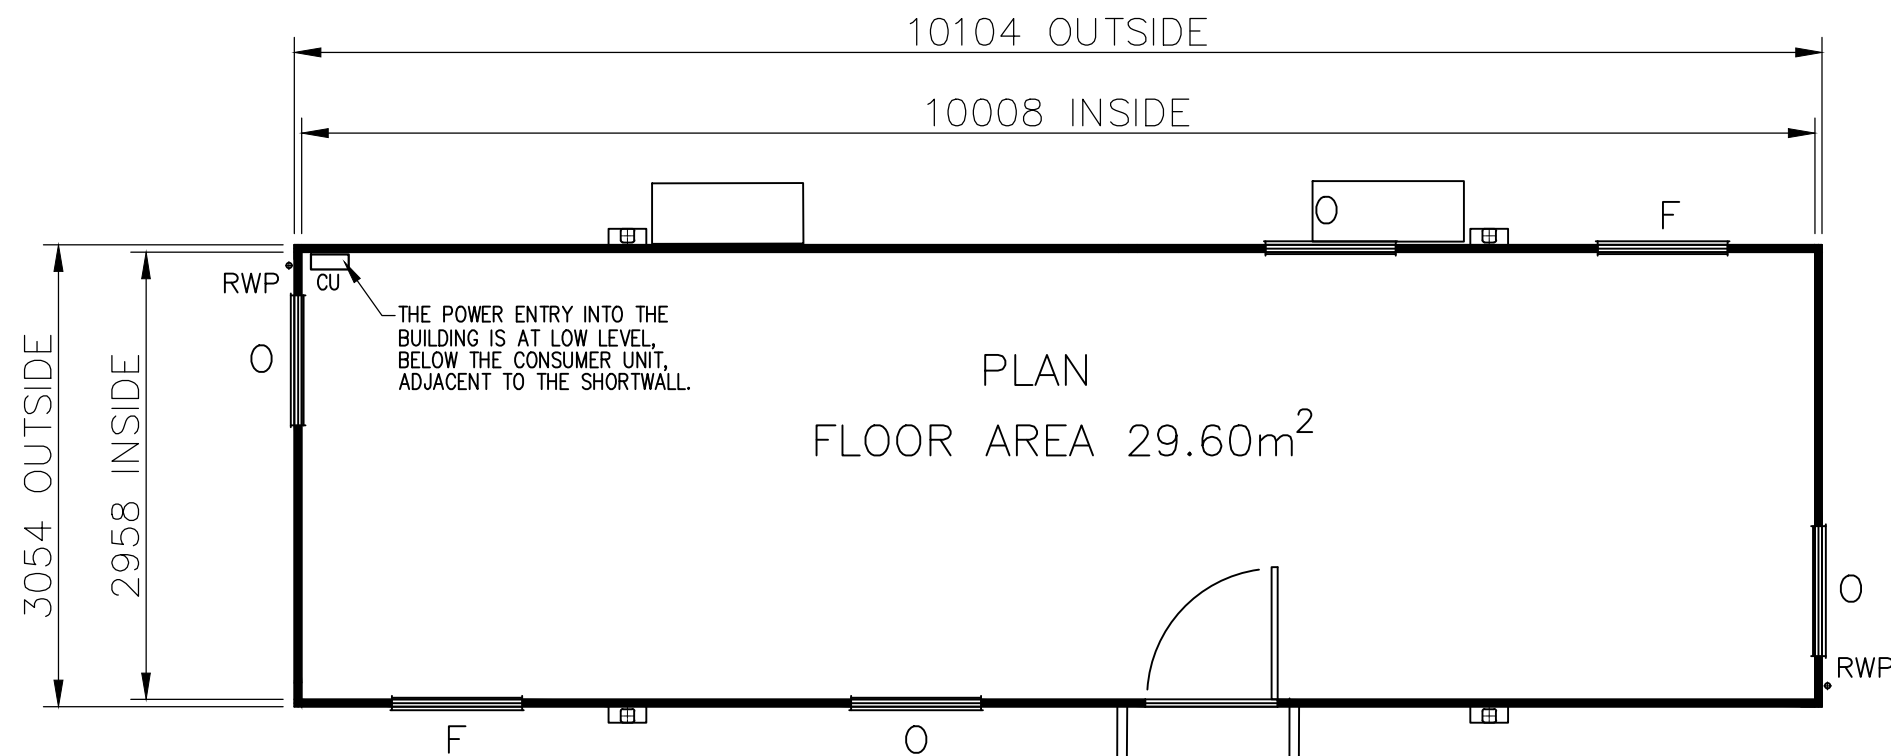

PLAN
FLOOR AREA 29.60m²

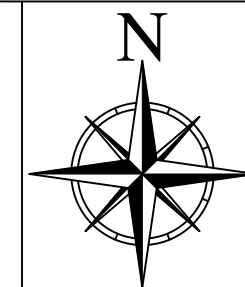

Portakabin

REV: A

The College of Richard Collyer
Office building SL102
Floor and Elevations proposed

Date: 07.03.2026

Scale : 1:50 @ A3

Dwg No: 04KT

Scale Bar (1:50)

