




1 Existing Northwest Elevation
07 Scale: 1:100




2 Existing Southwest Elevation
07 Scale: 1:100



3 Existing Southeast Elevation
07 Scale: 1:100

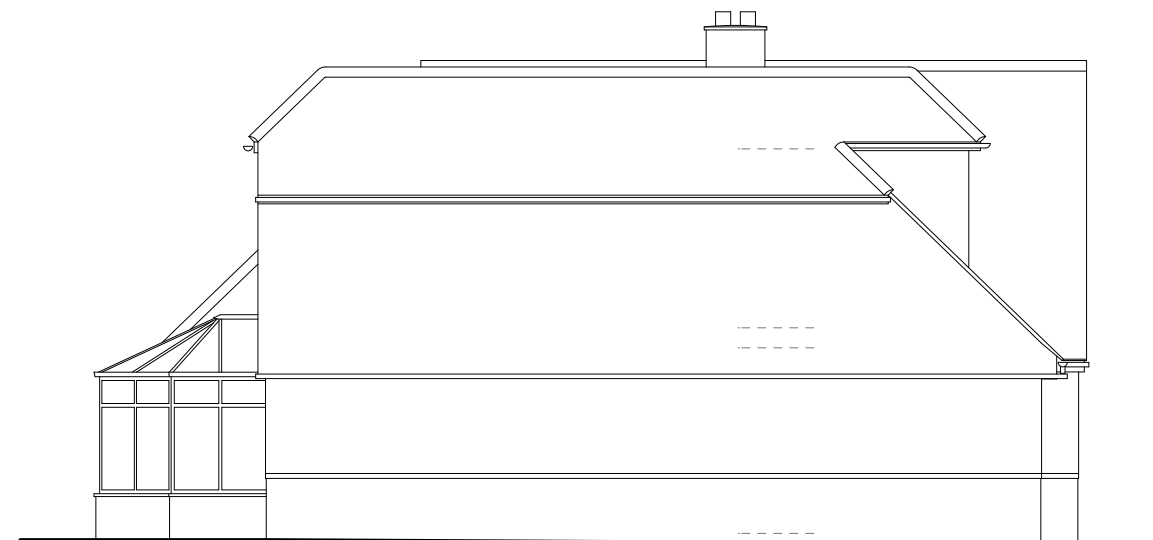

4 Existing Northeast Elevation
07 Scale: 1:100

 

Rev: A Date: 13.05.26 Note: Southwest elevation updated

Project 67 Church Lane Upper Beeding, Steyning BN44 3HP	Drawing Existing: Elevations	Date 23.02.2026	Scale on A3 1:50	Dwg No 2163.07A
		All dimensions to be checked not scaled Read against other relevant drawings		
		Ensure this is the current relevant drawing © 2025 DUA Architecture - All Rights Reserved		

 architect u r e LLP	8 Brearley House 278 Lymington Road Christchurch Dorset BH23 5ET 01425 278 252 architects@duastudio.com www.duastudio.com www.newforesthouses.com
--	---