




1  
15 Proposed Northwest Elevation  
Scale: 1:100




2  
15 Proposed Southwest Elevation  
Scale: 1:100



3  
15 Proposed Southeast Elevation  
Scale: 1:100

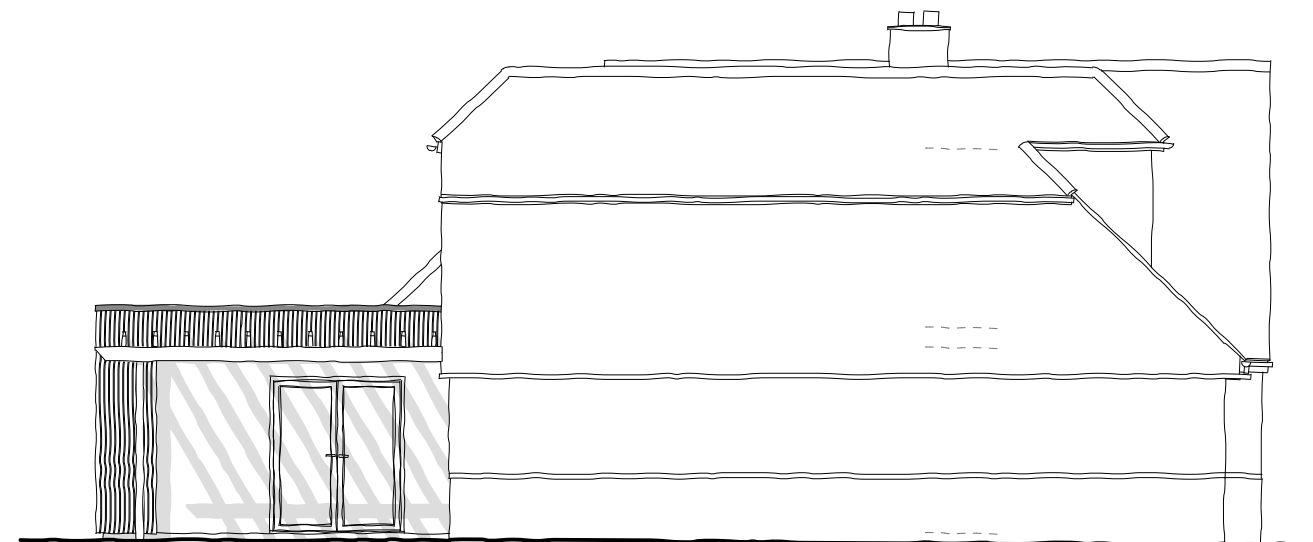

4  
15 Proposed Northeast Elevation  
Scale: 1:100

 

Rev: D Date: 13.05.26 Note: Southwest elevation updated

| Project   | Drawing                 | Date       | Scale on A3 | Dwg No   |
|---|-------------------------|------------|-------------|----------|
| 67 Church Lane<br>Upper Beeding, Steyning<br>BN44 3HP   | Proposed:<br>Elevations | 12.03.2026 | 1:100       | 2163.15D |
| All dimensions to be checked not scaled   Ensure this is the current relevant drawing<br>Read against other relevant drawings   © 2025 DUA Architecture - All Rights Reserved                                                                                               |                         |            |             |          |
| <div>  <div> 8 Brearley House 278 Lymington Road Christchurch Dorset BH23 5ET<br/> 01425 278 252 architects@duastudio.com<br/> www.duastudio.com www.newforesthouses.com </div> </div> |                         |            |             |          |