





Reproduced by permission of Ordnance Survey on behalf of
the Controller of His Majesty's Stationery Office
All rights reserved. © Crown Copyright licence no. 100022432

SITE AREA PLAN

 

SITE PHOTOGRAPH

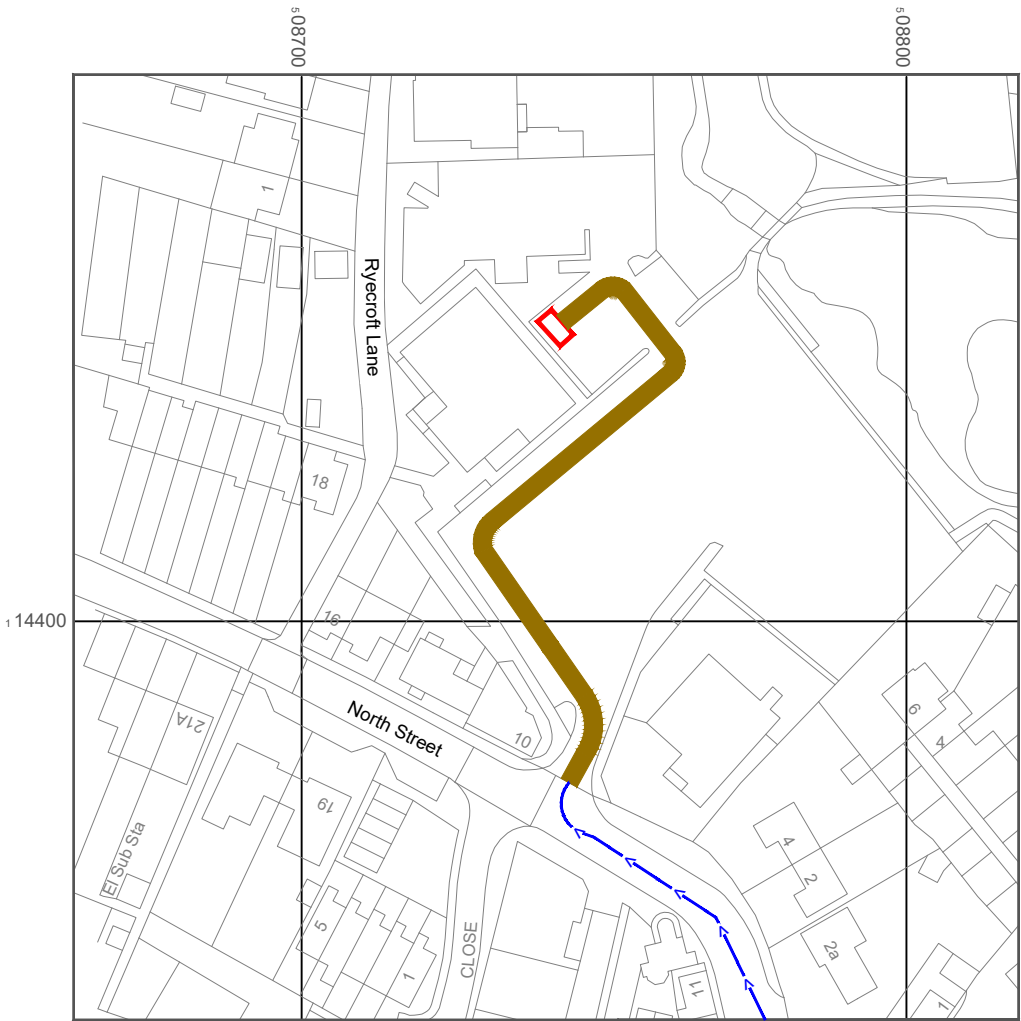


Reproduced by permission of Ordnance Survey on behalf of
the Controller of His Majesty's Stationery Office
All rights reserved. © Crown Copyright licence no. 100022432

NGR E: 508745 N: 114442

W3W: [doted.riverside.gearbox](https://www.what3words.com/doted_riverside_gearbox)

SITE LOCATION PLAN

 

- NOTES:
1. ALL DIMENSIONS IN MM UNLESS OTHERWISE NOTED.
- Demise:
- Access Route To Site:
- Access Route:

Master:	Project:	Purpose of Issue:	Issue:
M001	NTQ (R)	Planning	A
Date:	28/07/2026	Revision / Upgrade Description:	
Drawn:	D. McMinn	First Issue	
Checked:	C. Barge		
Approved:	M. Noel		



Hutchison 3G UK Limited
Green Park, 450 Longwater Avenue
Reading, RG30 3UR
Tel: 01628 765 000
Fax: 01628 765 001



Everything Everywhere
One Braham Street
London
E1 8EE
Tel: 020 7358 0000



Mobile Broadband Network Limited
Sixth Floor, Thames Tower, Station Road, Reading, RG1 1LX

Design Consultant & Principal Contractor:



Unit 27F-G
Hartlebury Trading Estate
Crown Lane
Hartlebury
Worcestershire
DY10 4JD

Site Name: STORRINGTON LIBRARY
(NORTH STREET) CAR PARK

Site ID: 30003544

Address: STORRINGTON LIBRARY CAR PARK
NORTH STREET
PULBOROUGH
RH20 4NZ

Title: 002 SITE LOCATION PLAN

Project: NTQ (R)

Purpose of Issue: GENERAL ARRANGEMENT

EE Cell ID:	MBNL Cell ID:	H3G Cell ID:
10102048	HSM136	RH2040

File name: HSM136_10102048_RH2040_MBNL_NTQ_GAD_A



1. ALL DIMENSIONS IN MM UNLESS OTHERWISE NOTED.

	Hutchison 3G UK Limited Green Park, 450 Longwater Avenue Reading, RG30 3UR Tel: 01628 785 000 Fax: 01628 785 001		Everything Everywhere One Braham Street London E1 6EE
HSG Base Station Information line: 0845 6043000 Available 8am-8pm Monday to Friday		Tel: 020 7356 5000	

Design Consultant & Principal Contractor:

Site Name: STORRINGTON LIBRARY
(NORTH STREET) CAR PARK


Address: STORRINGTON LIBRARY CAR PARK
NORTH STREET
PULBOROUGH
RH20 4NZ

Title:	
100 EXISTING SITE PLAN	


100 EXISTING SITE PLAN	
Project:	NTQ (B)

Purpose of Issue:	GENERAL ARRANGEMENT
-------------------	---------------------

File name:
HSM136 10102048 RH2040 MBNL NTQ GAD A

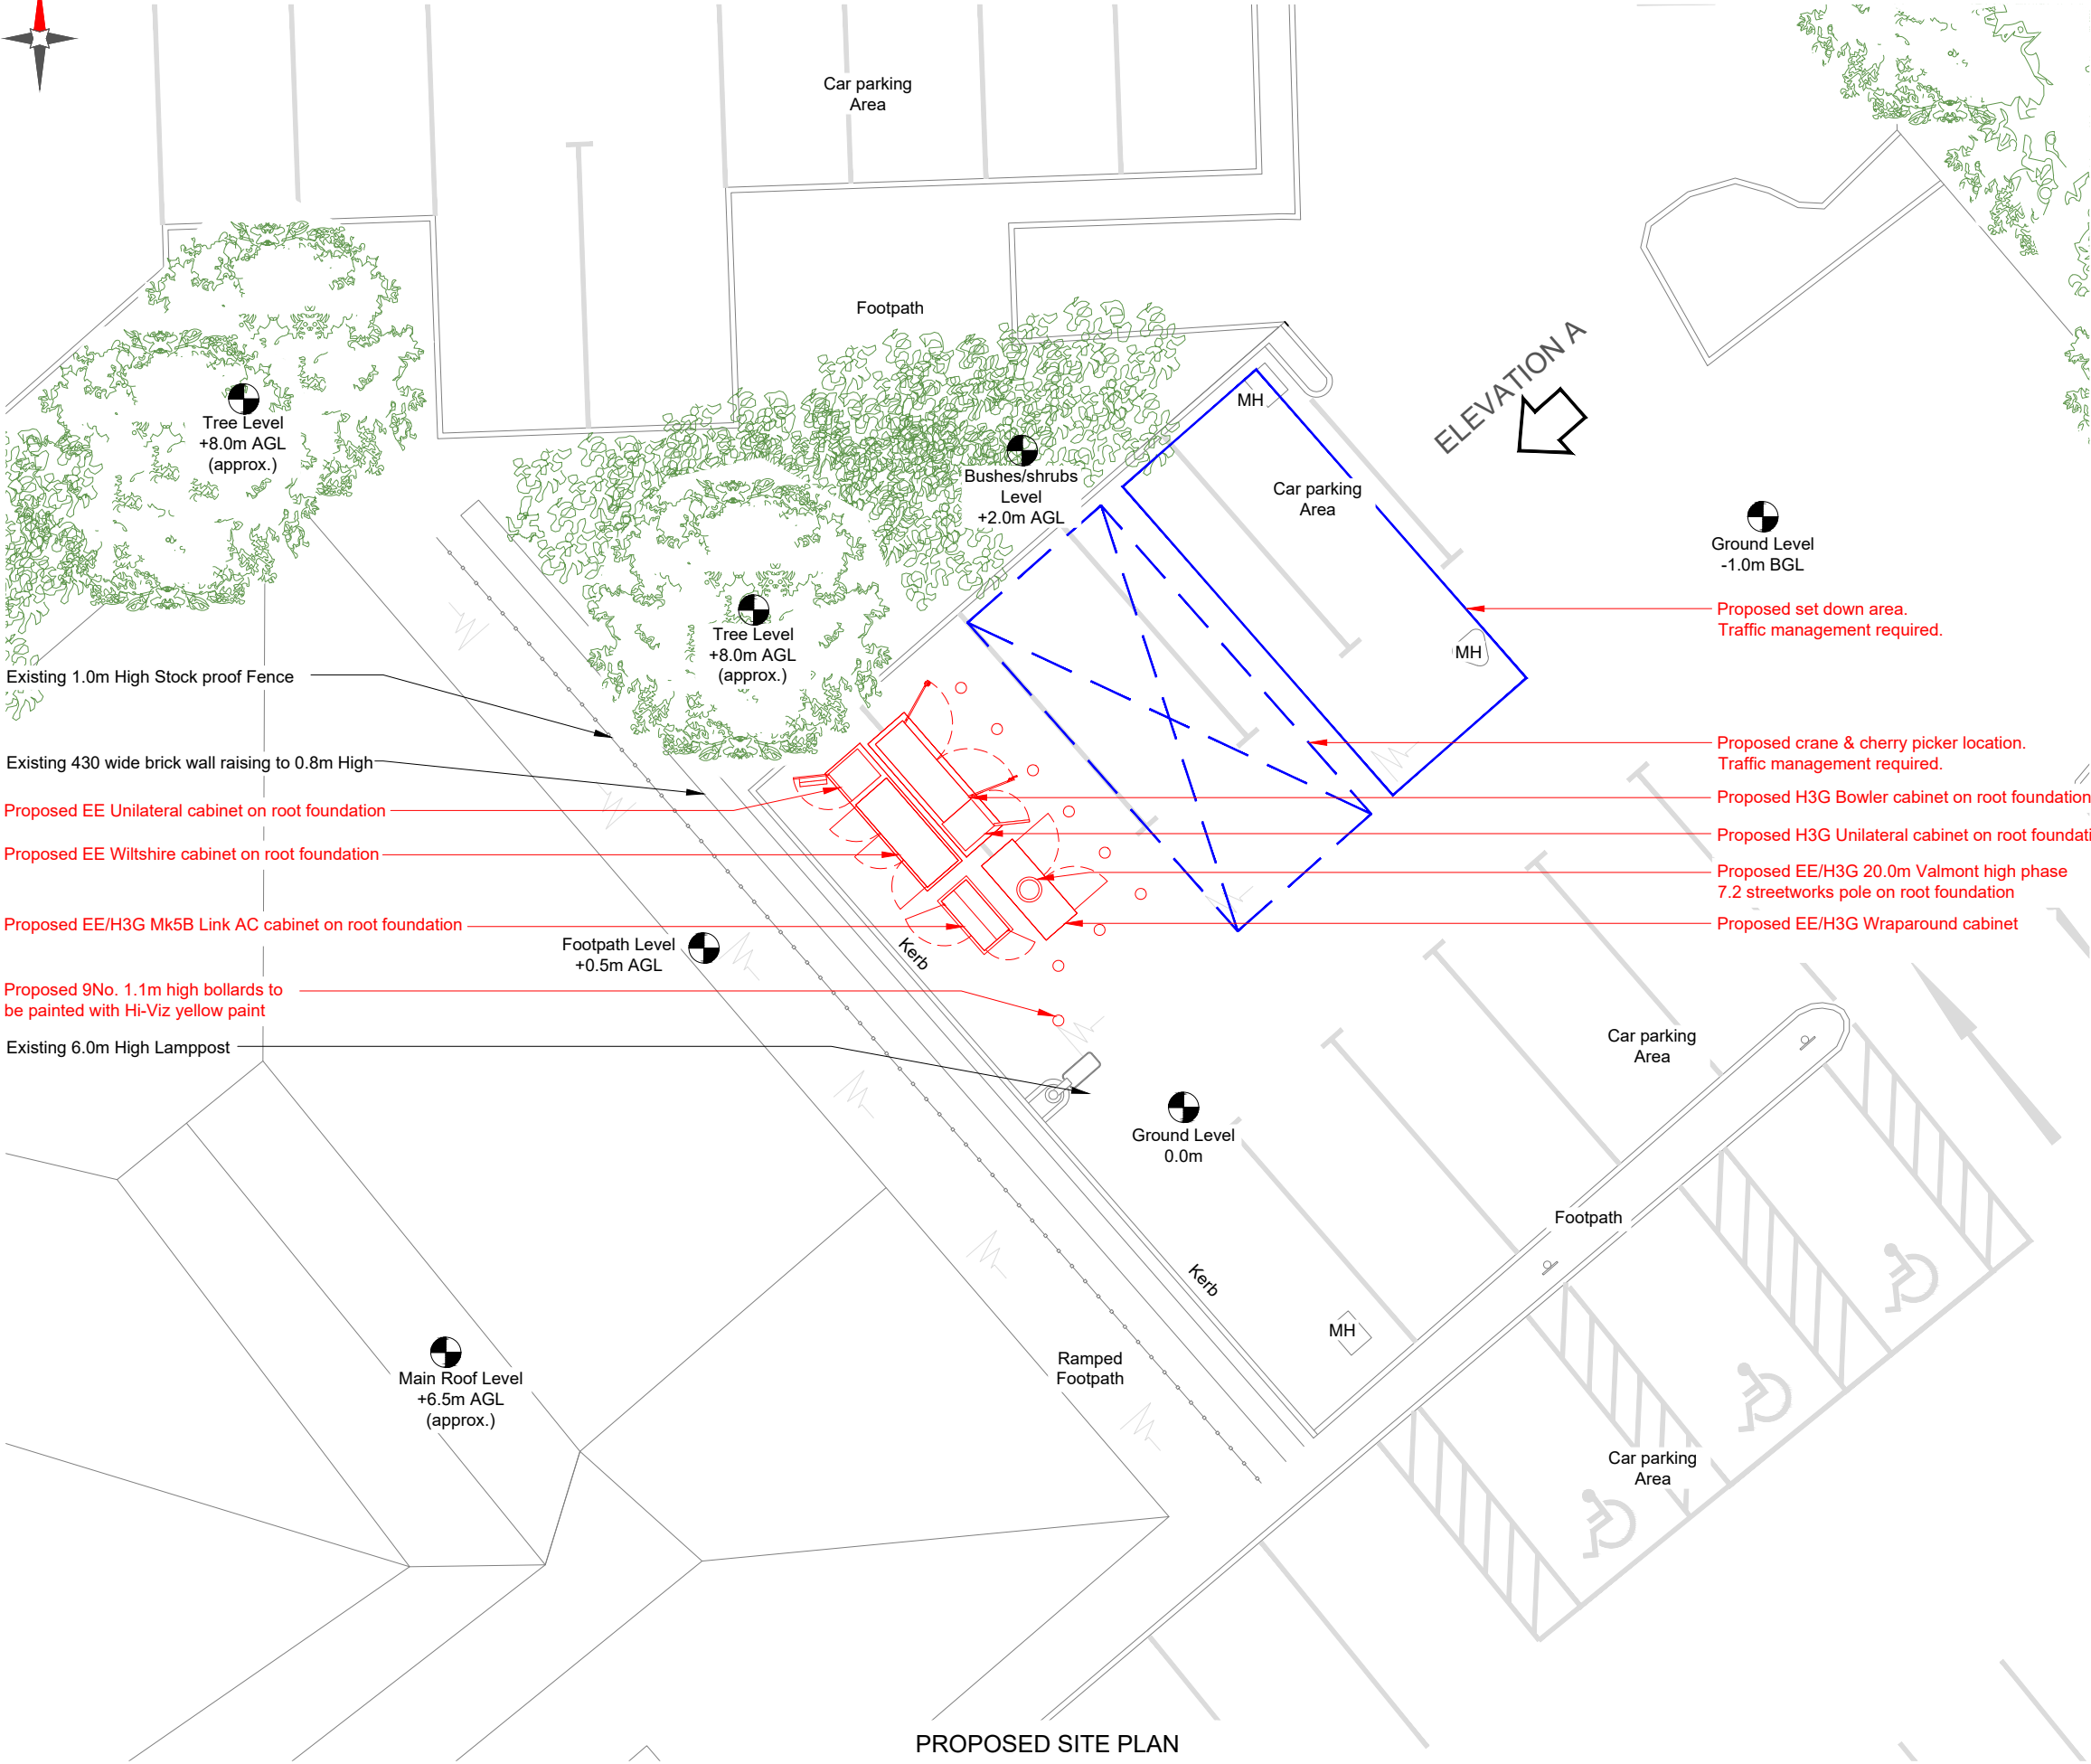

PROPOSED SITE PLAN

 

- NOTES:
- ALL DIMENSIONS IN MM UNLESS OTHERWISE NOTED.

Master:	Project:		Purpose of Issue:	Issue:
M001	NTQ (R)		Planning	A
Date:	28/07/2026	Revision / Upgrade Description:		
Drawn:	D. McMinn	First Issue		
Checked:	C. Barge			
Approved:	M. Noel			
		Hutchison 3G UK Limited Green Park, 450 Longwater Avenue Reading, RG30 3UR Tel: 01628 765 000 Fax: 01628 765 001 H3G Base Station Information line: 0845 6043000 Available 8am-8pm Monday to Friday		 Everything Everywhere One Braham Street London E1 8EE Tel: 020 7358 0000



Mobile Broadband Network Limited
Sixth Floor, Thames Tower, Station Road, Reading, RG1 1LX

Design Consultant & Principal Contractor:



Unit 27F-G
Hartlebury Trading Estate
Crown Lane
Hartlebury
Worcestershire
DY10 4JD

Site Name: STORRINGTON LIBRARY
(NORTH STREET) CAR PARK

Site ID: 30003544

Address: STORRINGTON LIBRARY CAR PARK
NORTH STREET
PULBOROUGH
RH20 4NZ

Title: 150 PROPOSED SITE PLAN


Project: NTQ (R)

Purpose of Issue: GENERAL ARRANGEMENT


EE Cell ID:	MBNL Cell ID:	H3G Cell ID:
10102048	HSM136	RH2040

File name: HSM136_10102048_RH2040_MBNL_NTQ_GAD_A

100mm
50mm
10mm

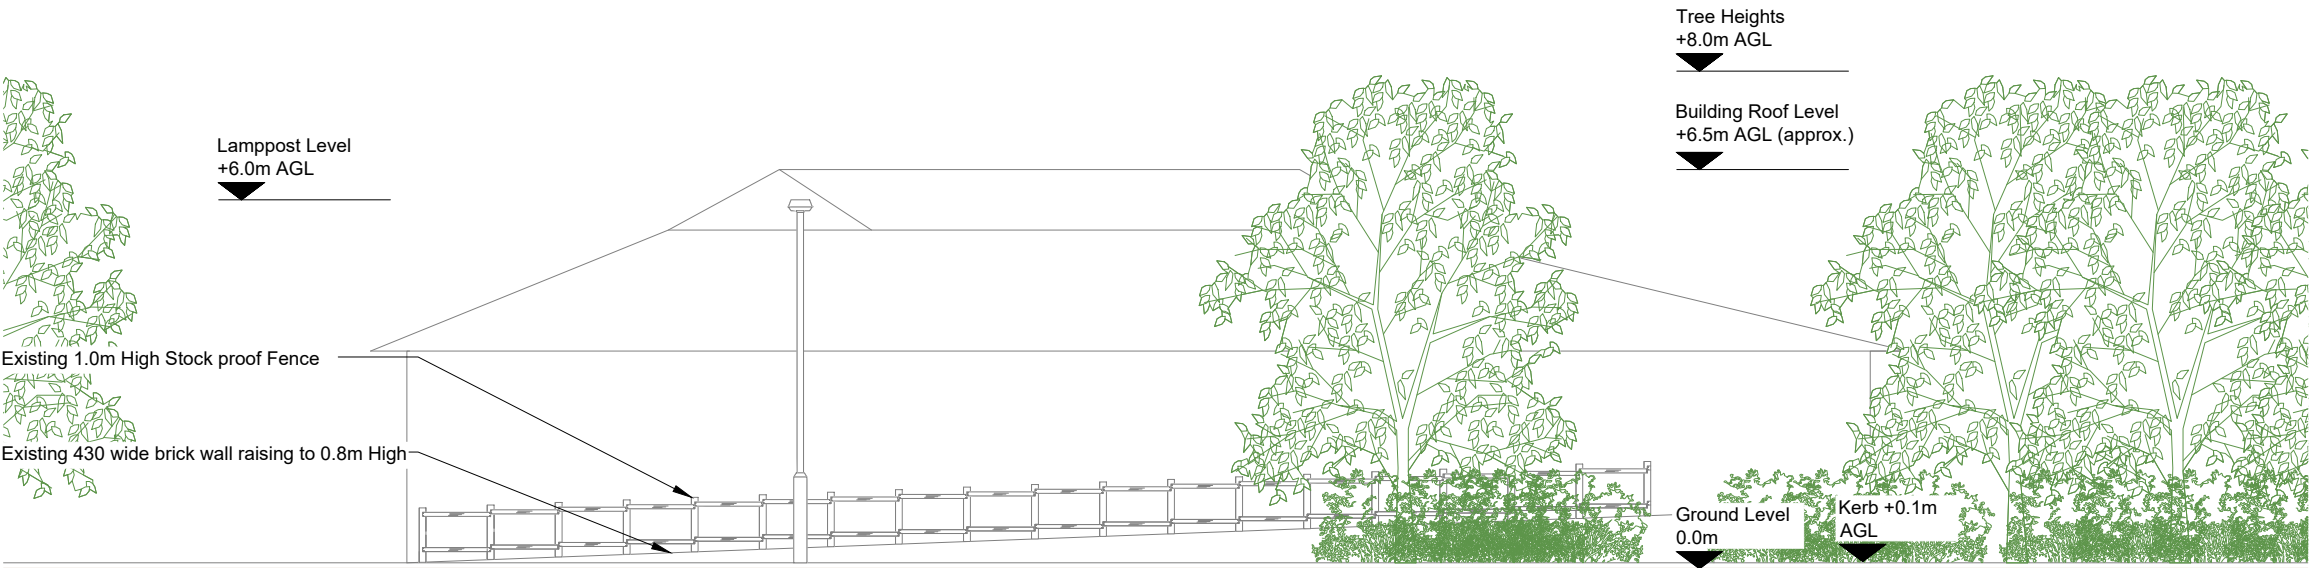

EXISTING SITE ELEVATION A

 

NOTES:
1. ALL DIMENSIONS IN MM UNLESS OTHERWISE NOTED.

Master: M001	Project: NTQ (R)	Purpose of Issue: Planning	Issue: A
Date: 28/07/2026	Revision / Upgrade Description: First Issue		
Drawn: D. McMin			
Checked: C. Barge			
Approved: M. Noel			



Hutchison 3G UK Limited
Green Park, 450 Longwater Avenue
Reading, RG30 3UR
Tel: 01628 765 000
Fax: 01628 765 001

H3G Base Station Information line:
0845 6043000
Available 8am-8pm Monday to Friday



Everything Everywhere
One Braham Street
London
E1 6EE

Tel: 020 7358 5000



Mobile Broadband Network Limited
Sixth Floor, Thames Tower, Station Road, Reading, RG1 1LX

Design Consultant & Principal Contractor:



Unit 27F-G
Hartlebury Trading Estate
Crown Lane
Hartlebury
Worcestershire
DY10 4JD

Site Name: STORRINGTON LIBRARY (NORTH STREET) CAR PARK

Site ID: 30003544

Address: STORRINGTON LIBRARY CAR PARK
NORTH STREET
PULBOROUGH
RH20 4NZ

Title: 200 EXISTING SITE ELEVATION


Project: NTQ (R)

Purpose of Issue: GENERAL ARRANGEMENT

EE Cell ID: 10102048	MBNL Cell ID: HSM136	H3G Cell ID: RH2040
-------------------------	-------------------------	------------------------

File name: HSM136_10102048_RH2040_MBNL_NTQ_GAD_A

100mm
50mm
10mm

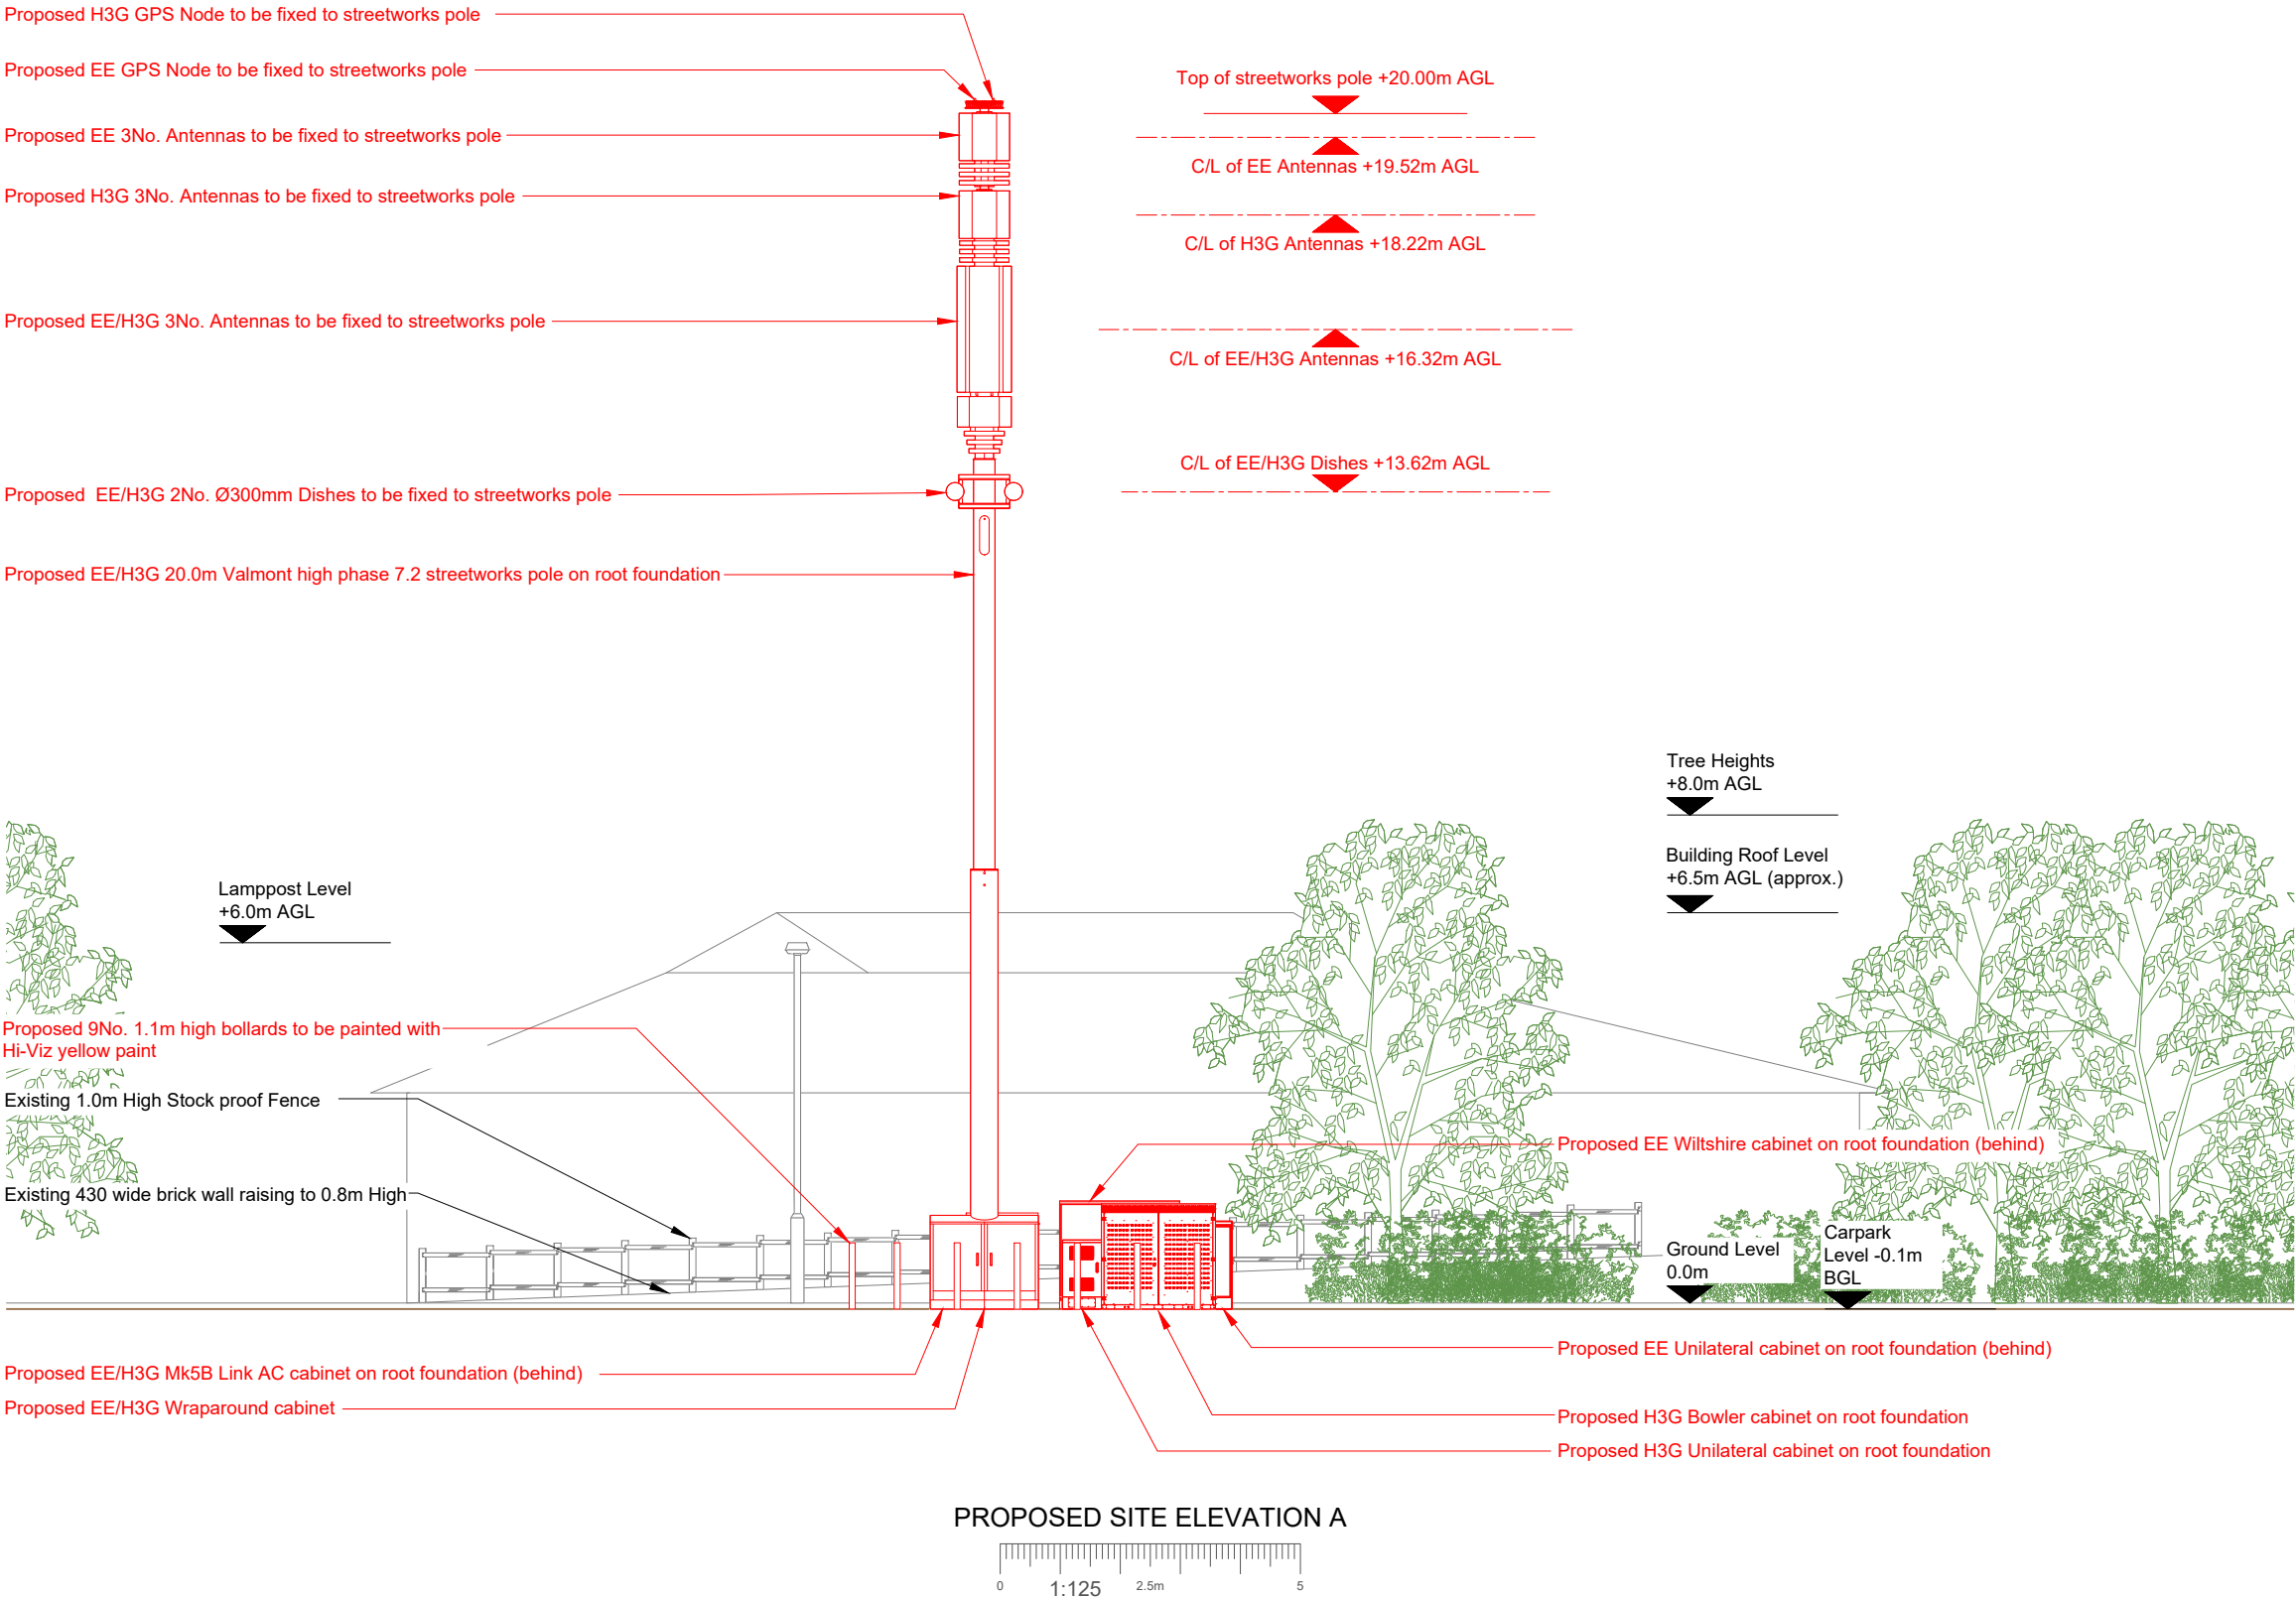

NOTES:

1. ALL DIMENSIONS IN MM UNLESS OTHERWISE NOTED.

Master: M001	Project: NTQ (R)	Purpose of Issue: Planning	Issue: A
Date: 28/07/2026	Revision / Upgrade Description: First Issue		
Drawn: D. McMin	Checked: C. Barge		
Approved: M. Noel			

Hutchison 3G UK Limited
Green Park, 450 Longwater Avenue
Reading, RG30 3UR
Tel: 01628 765 000
Fax: 01628 765 001

H3G Base Station Information line:
0845 6043000
Available 8am-8pm Monday to Friday

Everything Everywhere
One Braham Street
London
E1 6EE

Tel: 020 7356 5000

Mobile Broadband Network Limited
Sixth Floor, Thames Tower, Station Road, Reading, RG1 1LX

Design Consultant & Principal Contractor:

Unit 27F-G
Hartlebury Trading Estate
Crown Lane
Hartlebury
Worcestershire
DY10 4JD

Site Name: STORRINGTON LIBRARY (NORTH STREET) CAR PARK

Site ID: 30003544

Address: STORRINGTON LIBRARY CAR PARK
NORTH STREET
PULBOROUGH
RH20 4NZ

Title: 250 PROPOSED SITE ELEVATION

Project: NTQ (R)

Purpose of Issue: GENERAL ARRANGEMENT

EE Cell ID: 10102048	MBNL Cell ID: HSM136	H3G Cell ID: RH2040
-------------------------	-------------------------	------------------------

File name: HSM136_10102048_RH2040_MBNL_NTQ_GAD_A



Car parking
Area

Car parking
Area

PROPOSED EQUIPMENT CABIN / INTERNAL ROOM / CABINETS LAYOUT

NOTES:

1. ALL DIMENSIONS IN MM UNLESS OTHERWISE NOTED.

Master: M001	Project: NTQ (R)	Purpose of Issue: Planning	Issue: A
Date: 28/07/2026	Revision / Upgrade Description: First Issue		
Drawn: D. McMinn			
Checked: C. Barge			
Approved: M. Noel			



Hutchison 3G UK Limited
 Green Park, 450 Longwater Avenue
 Reading, RG30 3UR
 Tel: 01492 765 000
 Fax: 01628 765 001



H3G Base Station Information line:
 0845 6043000
Available Bam-Tom Monday to Friday



Everything Everywhere
 One Braham Street
 London
 E1 6EE



Tel: 020 7356 5000

	Mobile Broadband Network Limited Sixth Floor, Thames Tower, Station Road, Reading, RG1 1LX
---	---

Design Consultant & Principal Contractor:

 Unit 27F-G
Hartlebury Trading Estate
Crown Lane
Hartlebury
Worcestershire
DY10 4JD

Site Name: **STORRINGTON LIBRARY
(NORTH STREET) CAR PARK**

Site ID: 30003544

Address:

STORRINGTON LIBRARY CAR PARK
NORTH STREET
PULBOROUGH
RH20 4NZ

300 EQUIPMENT CABIN / INTERNAL ROOM / CABINETS LAYOUT
--

Project: NTQ (R)

Purpose of Issue:	GENERAL ARRANGEMENT
-------------------	---------------------

EE Cell ID: 10102048	MBNL Cell ID: HSM136	H3G Cell ID: RH2040
--------------------------------	--------------------------------	-------------------------------

File name:	HSM136_10102048_RH2040_MBNL_NTQ_GAD_A
------------	---------------------------------------