

NOTES

All dimensions are from structure to structure unless indicated otherwise.

Drawings of structure and services are indicated for coordination purposes. For full structural and services layouts refer to Structural and Services Engineers' drawings

All dimension to be checked on site prior to construction or fabrication of any elements.

Any discrepancies between figured dimensions to be reported to architect for clarification prior to commencing work.

© Copyright Reserved

Rev	Date	Comments
-----	------	----------

--

SandyRendelArchitects

Sandy Rendel Architects Ltd
Unit 18a, Iliffe Yard, London SE17 3QA
T: +44(0)20 3602 1200 E: info@sandyrendel.com

Job No: 268

Project: Moatfield Farm Barns

Drawing title: Proposed Elevations
House and Garage/Annexe

Scale: 1:100 @ A1 / 1:200 @ A3


Origination Date: October, 2023

Status: Planning

Drawing No.: 268/PL/211



South Elevation

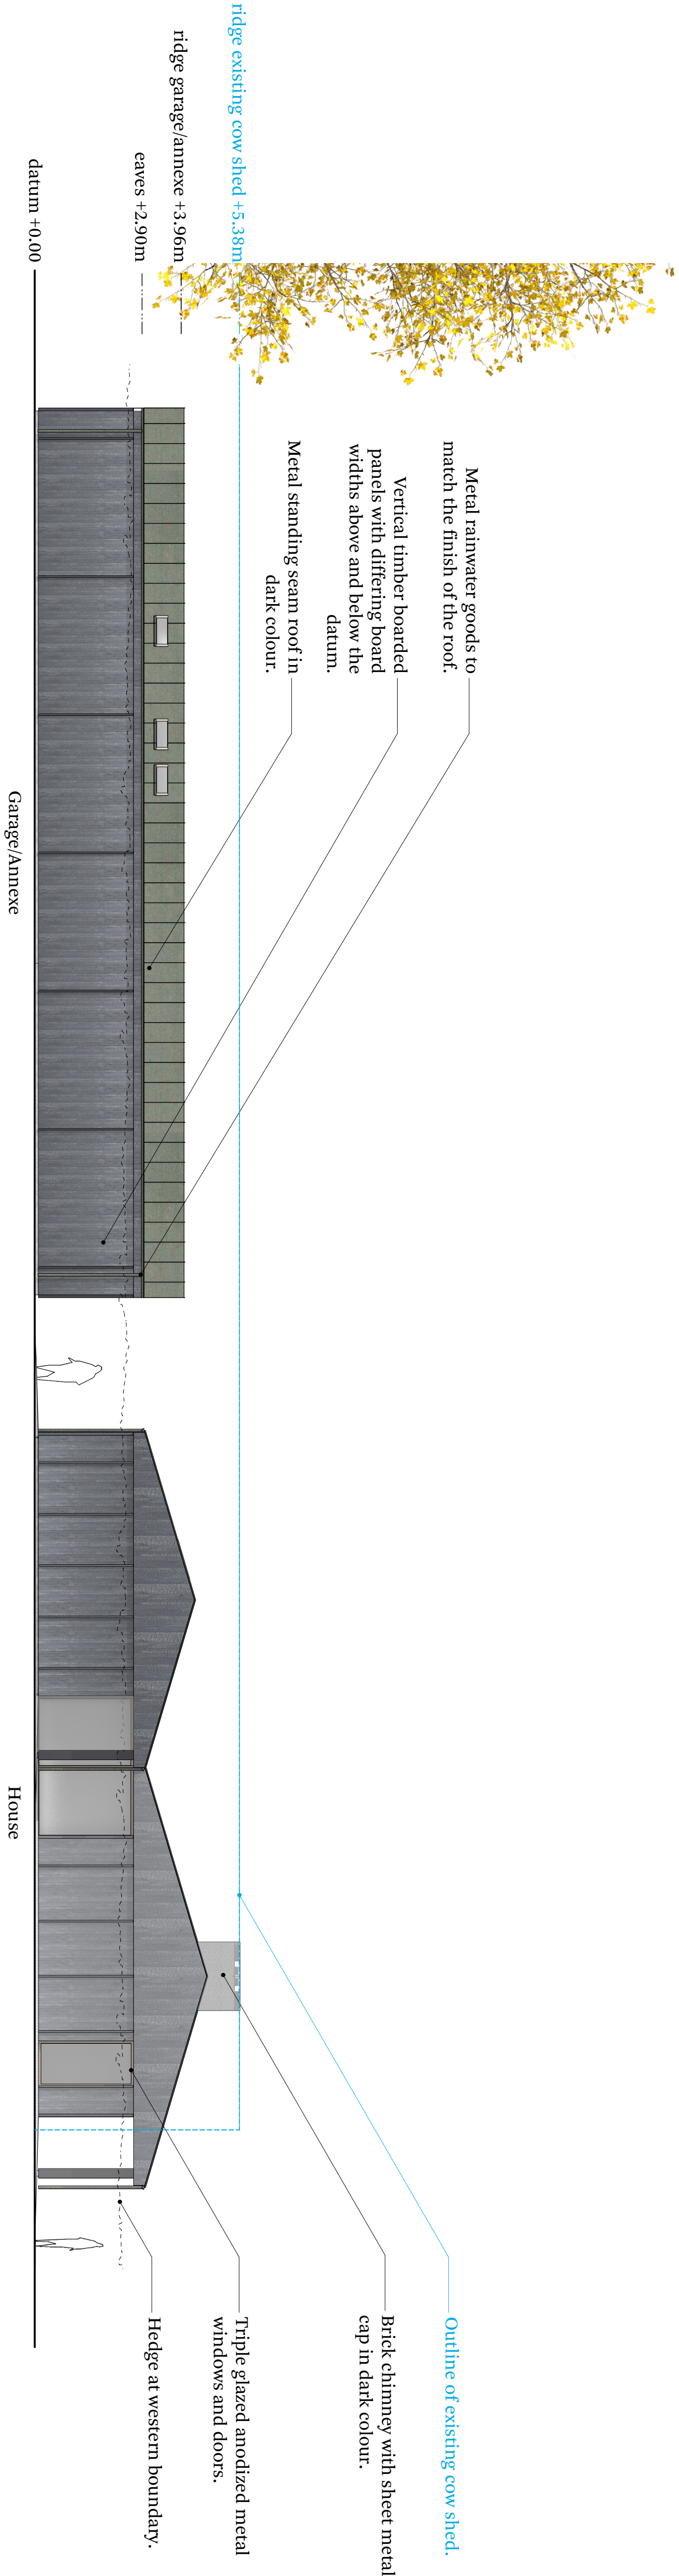

West Elevation

