

NOTES

All dimensions are from structure to structure unless indicated otherwise.

Drawings of structure and services are indicated for coordination purposes. For full structural and services layouts refer to structural and services Engineers' drawings


All dimension to be checked on site prior to construction or fabrication of any elements.

Any discrepancies between figured dimensions to be reported to architect for clarification prior to commencing work.

© Copyright Reserved

Rev	Date	Comments


Sandy RendelArchitects Sandy Rendel Architects Ltd Unit 18a, Iliffe Yard, London SE17 2QA T: +44(0)20 3662 1260 E: info@sandyrendel.com		
Job No:	268	
Project:	Moatfield Farm Barns	
Drawing title:	Proposed Elevations	
	Garage/Annexe	
Scale:	1:100 @ A1 / 1:200 @ A3	
Origination Date:	October, 2025	
Status:	Planning	
Drawing No.:	268/PL/212	Rev -

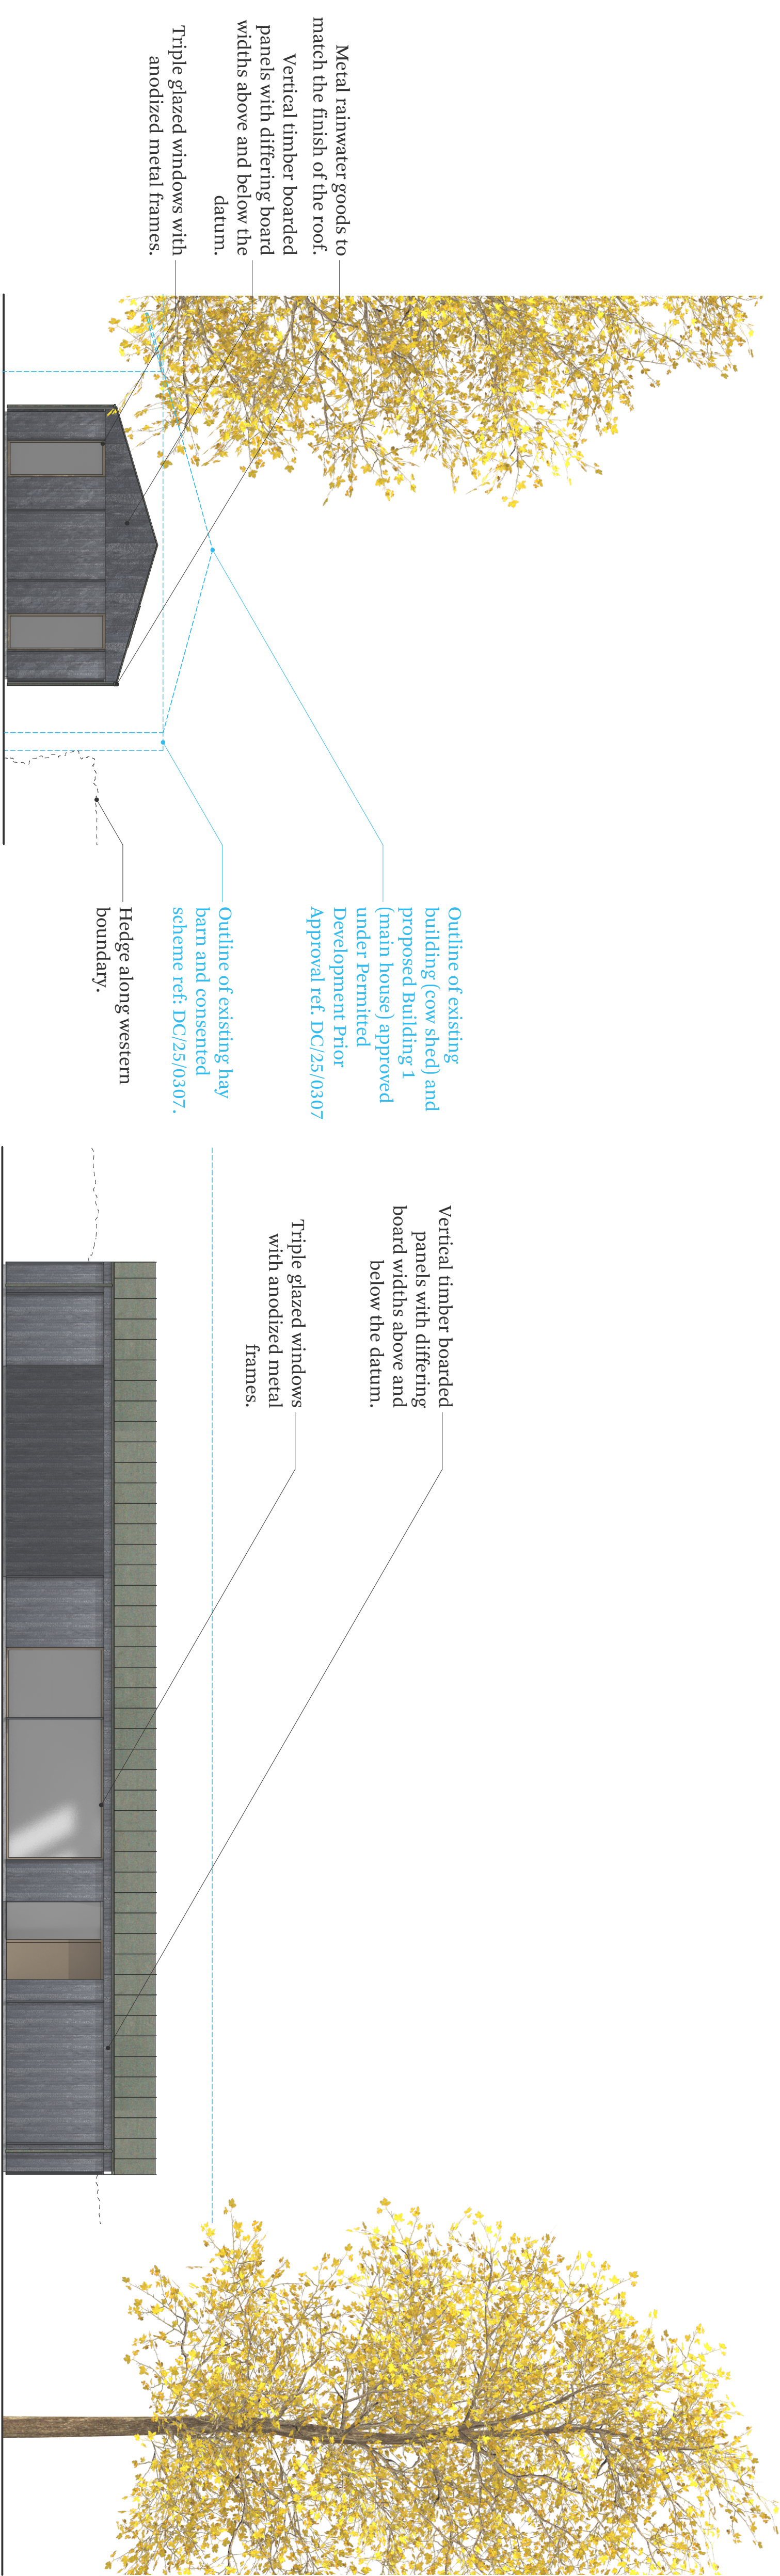

North Elevation

East Elevation

South Elevation

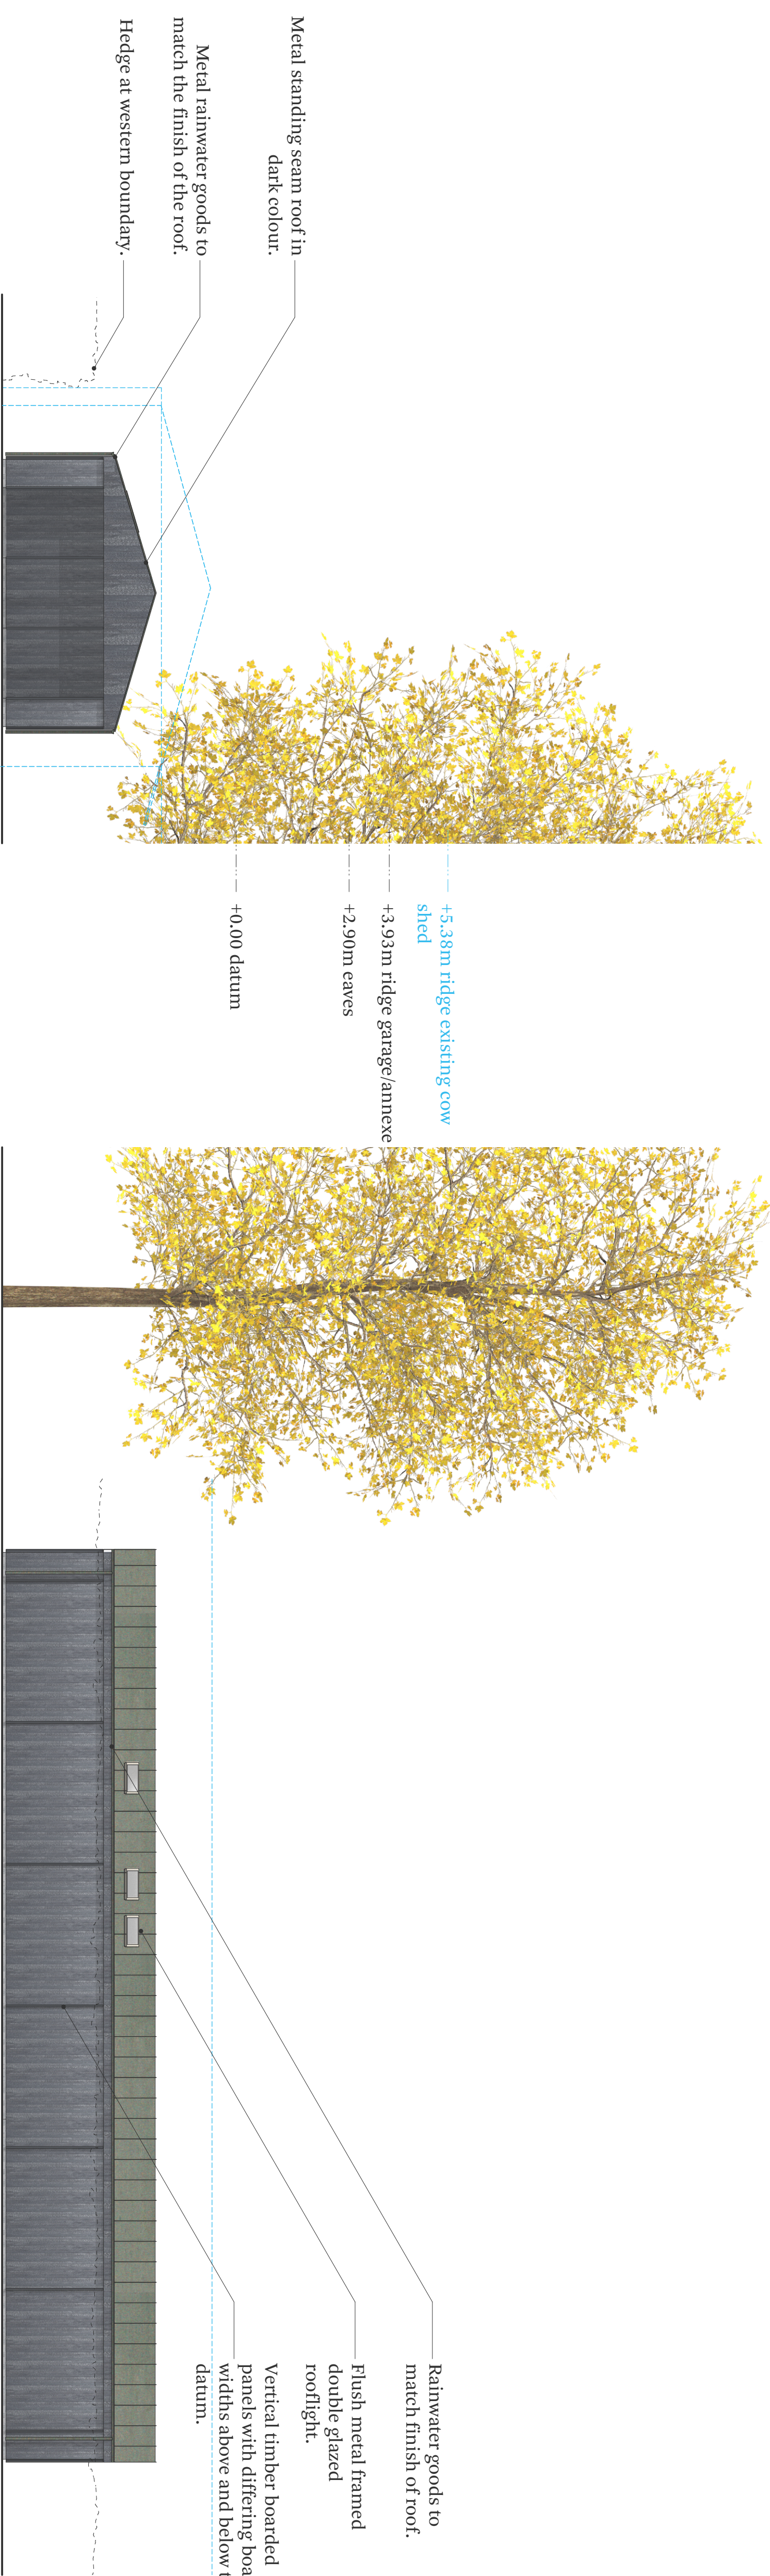

West Elevation

