



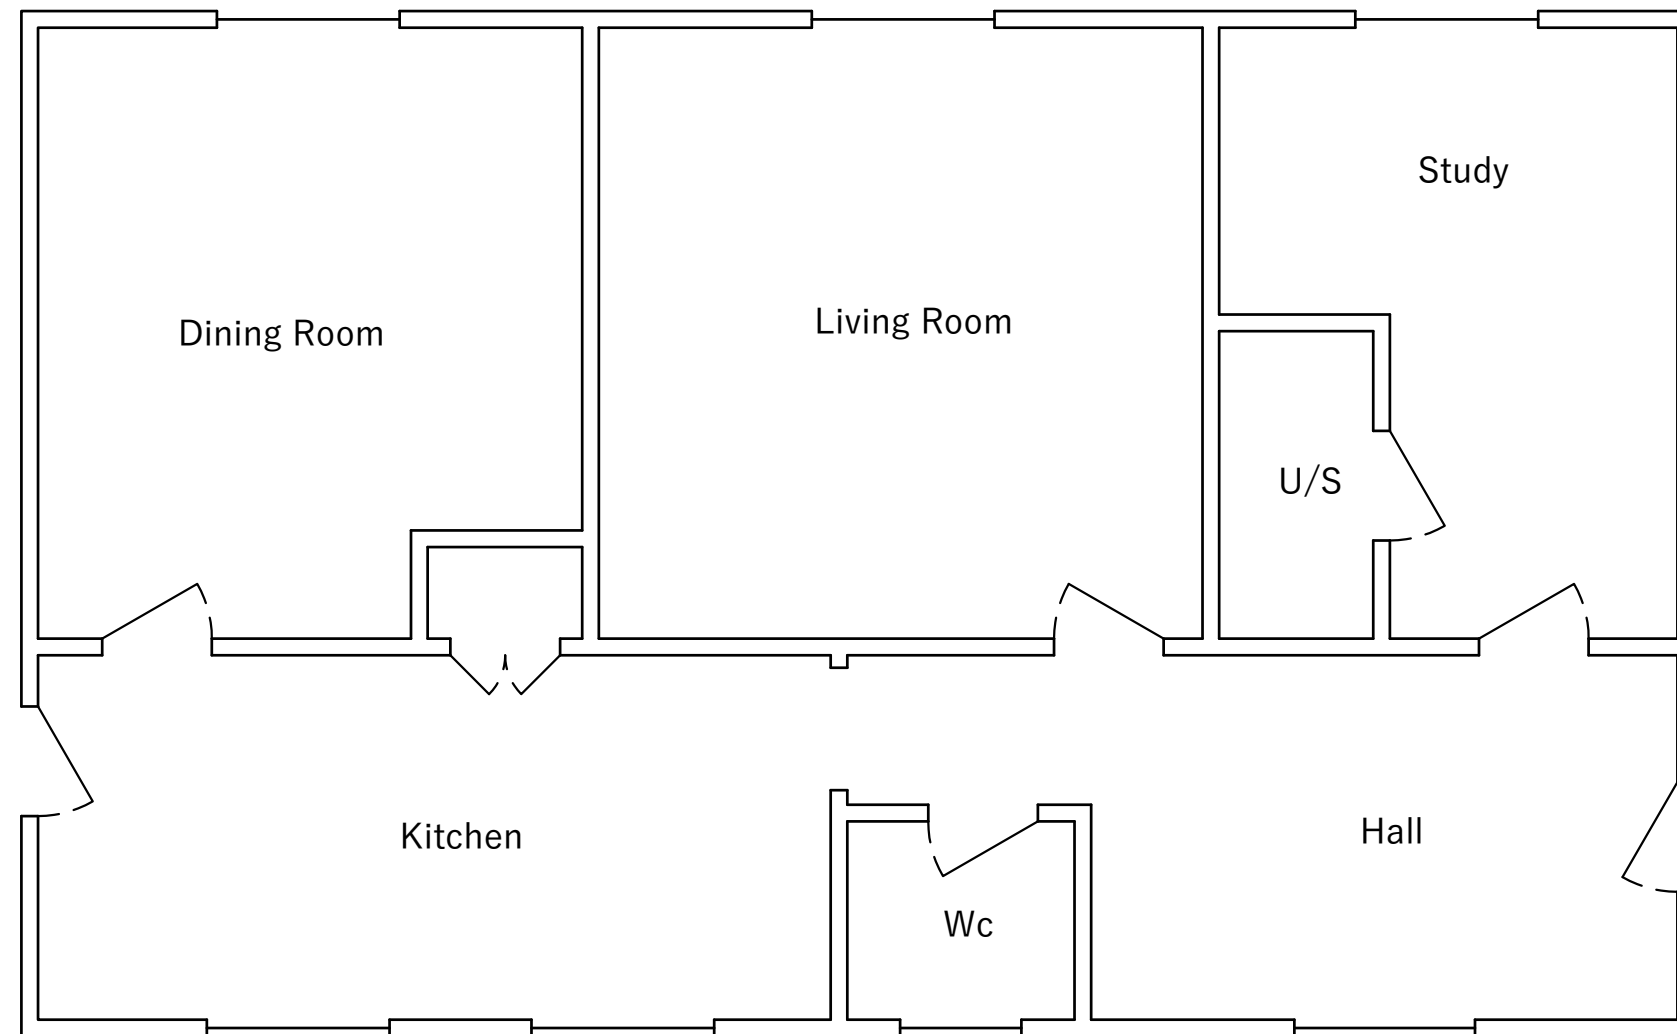

SCALE 1:50 @ A3
0 1m 2m 3m 4m

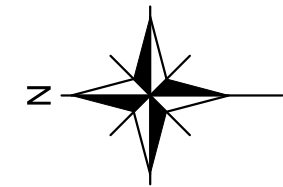

48 Church Street
Reigate
Surrey RH2 0SN
t: 01737 245 666

Project:
Austin

Drawing title:
Floor Plan

Rev	Date	Description
	May 2026	1:50 @ A3
	N.T.	S.P.
	5078	SK001