


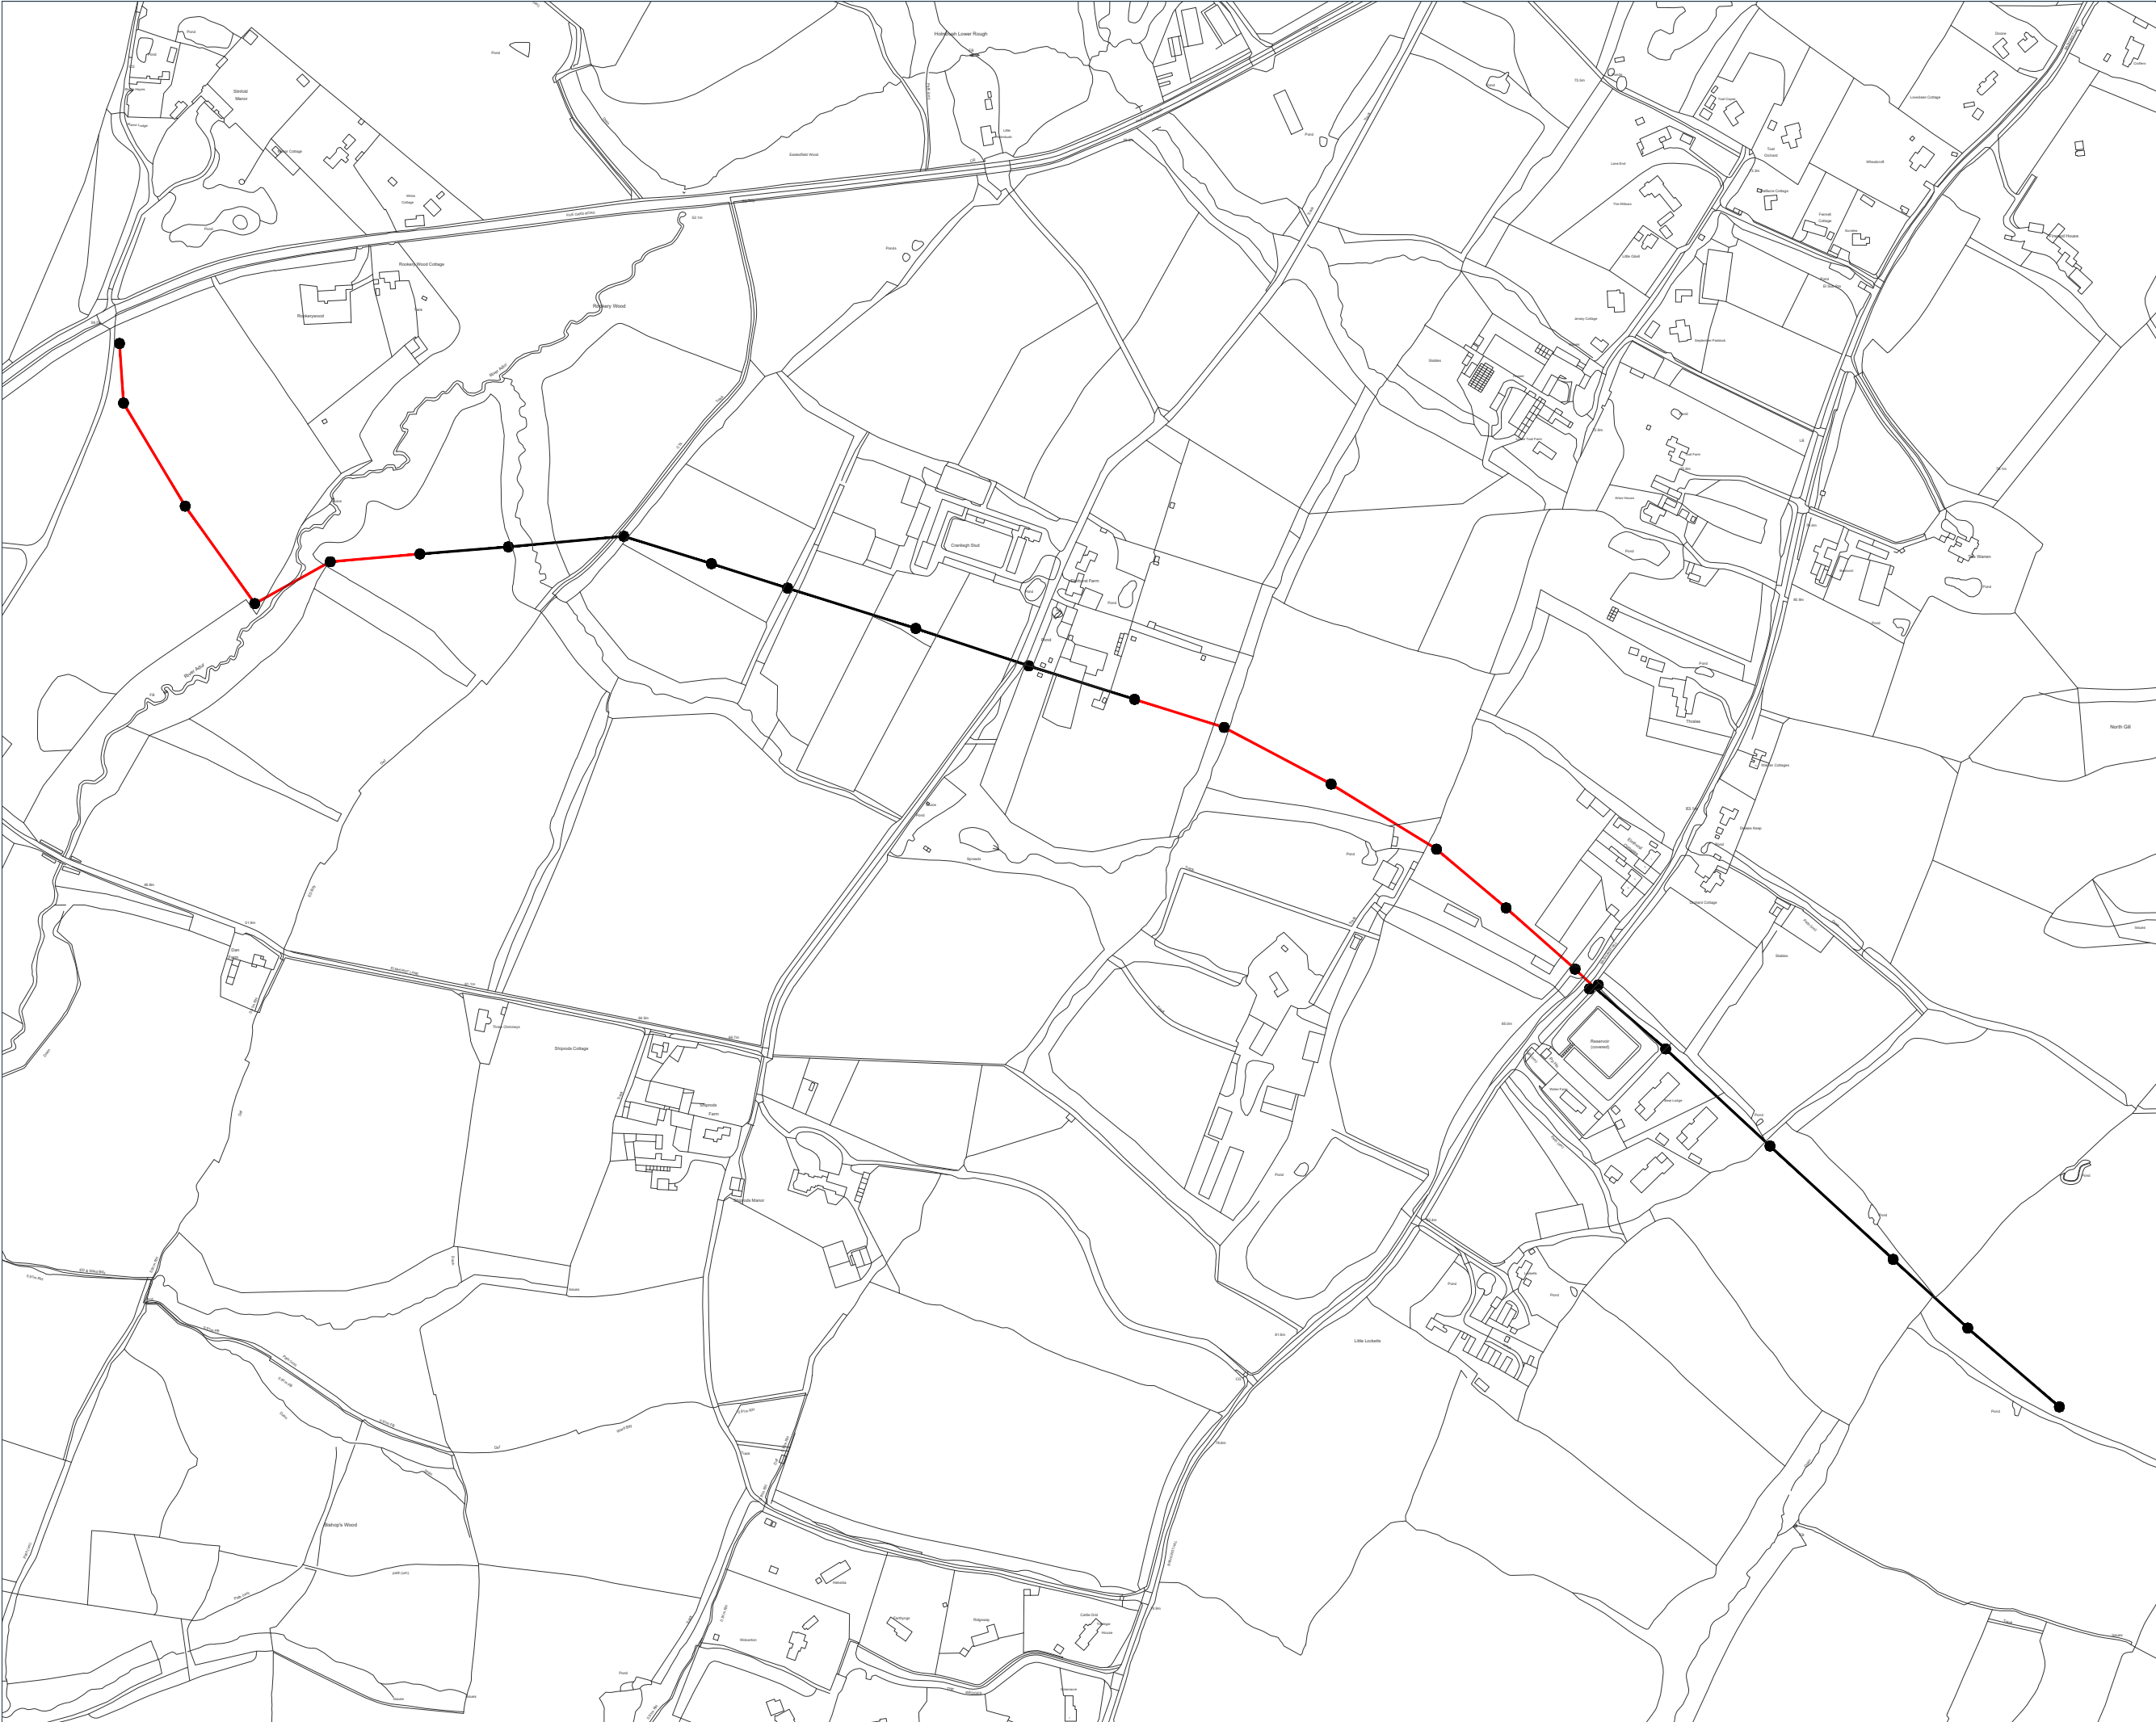

Site Plan



Scale 1:5000



- Key:
- Existing Pole
 - Existing Overhead Line
 - Overhead Line To Be Reinforced

TITLE BOUNDARIES BASED ON
THE NATIONAL POLYGON DATASET

Notes:

Signed:

Date:

Interest:

N/A

Location:

Five Oaks Road, Ranfold Grange,
Itchingfield, Horsham, West Sussex,
RH13 0RG

Coords: 511815, 128767

Scheme Name:

FBZ261 - Sumner Ponds, RH13 0PR

Drawing Name:

Information Plan

Drawing No: 26000613_PLN_INFO_1.1_A

Rev	Date	Description
-	30.04.2026	First Issue
A	10.06.2026	Pole Added

Drawn:	AS	
Approved:	JO	
Sheet No:	1 of 1	
Sheet Size:	A3	



Plan produced on behalf of Southern Electric Power Distribution PLC.
BASED UPON THE ORDNANCE SURVEY MAP WITH THE SANCTION
OF THE CONTROLLER OF HM STATIONERY OFFICE.
CROWN COPYRIGHT RESERVED. © OS LICENCE No. 100019888.