





1 Front Elevation - Existing
1 : 50

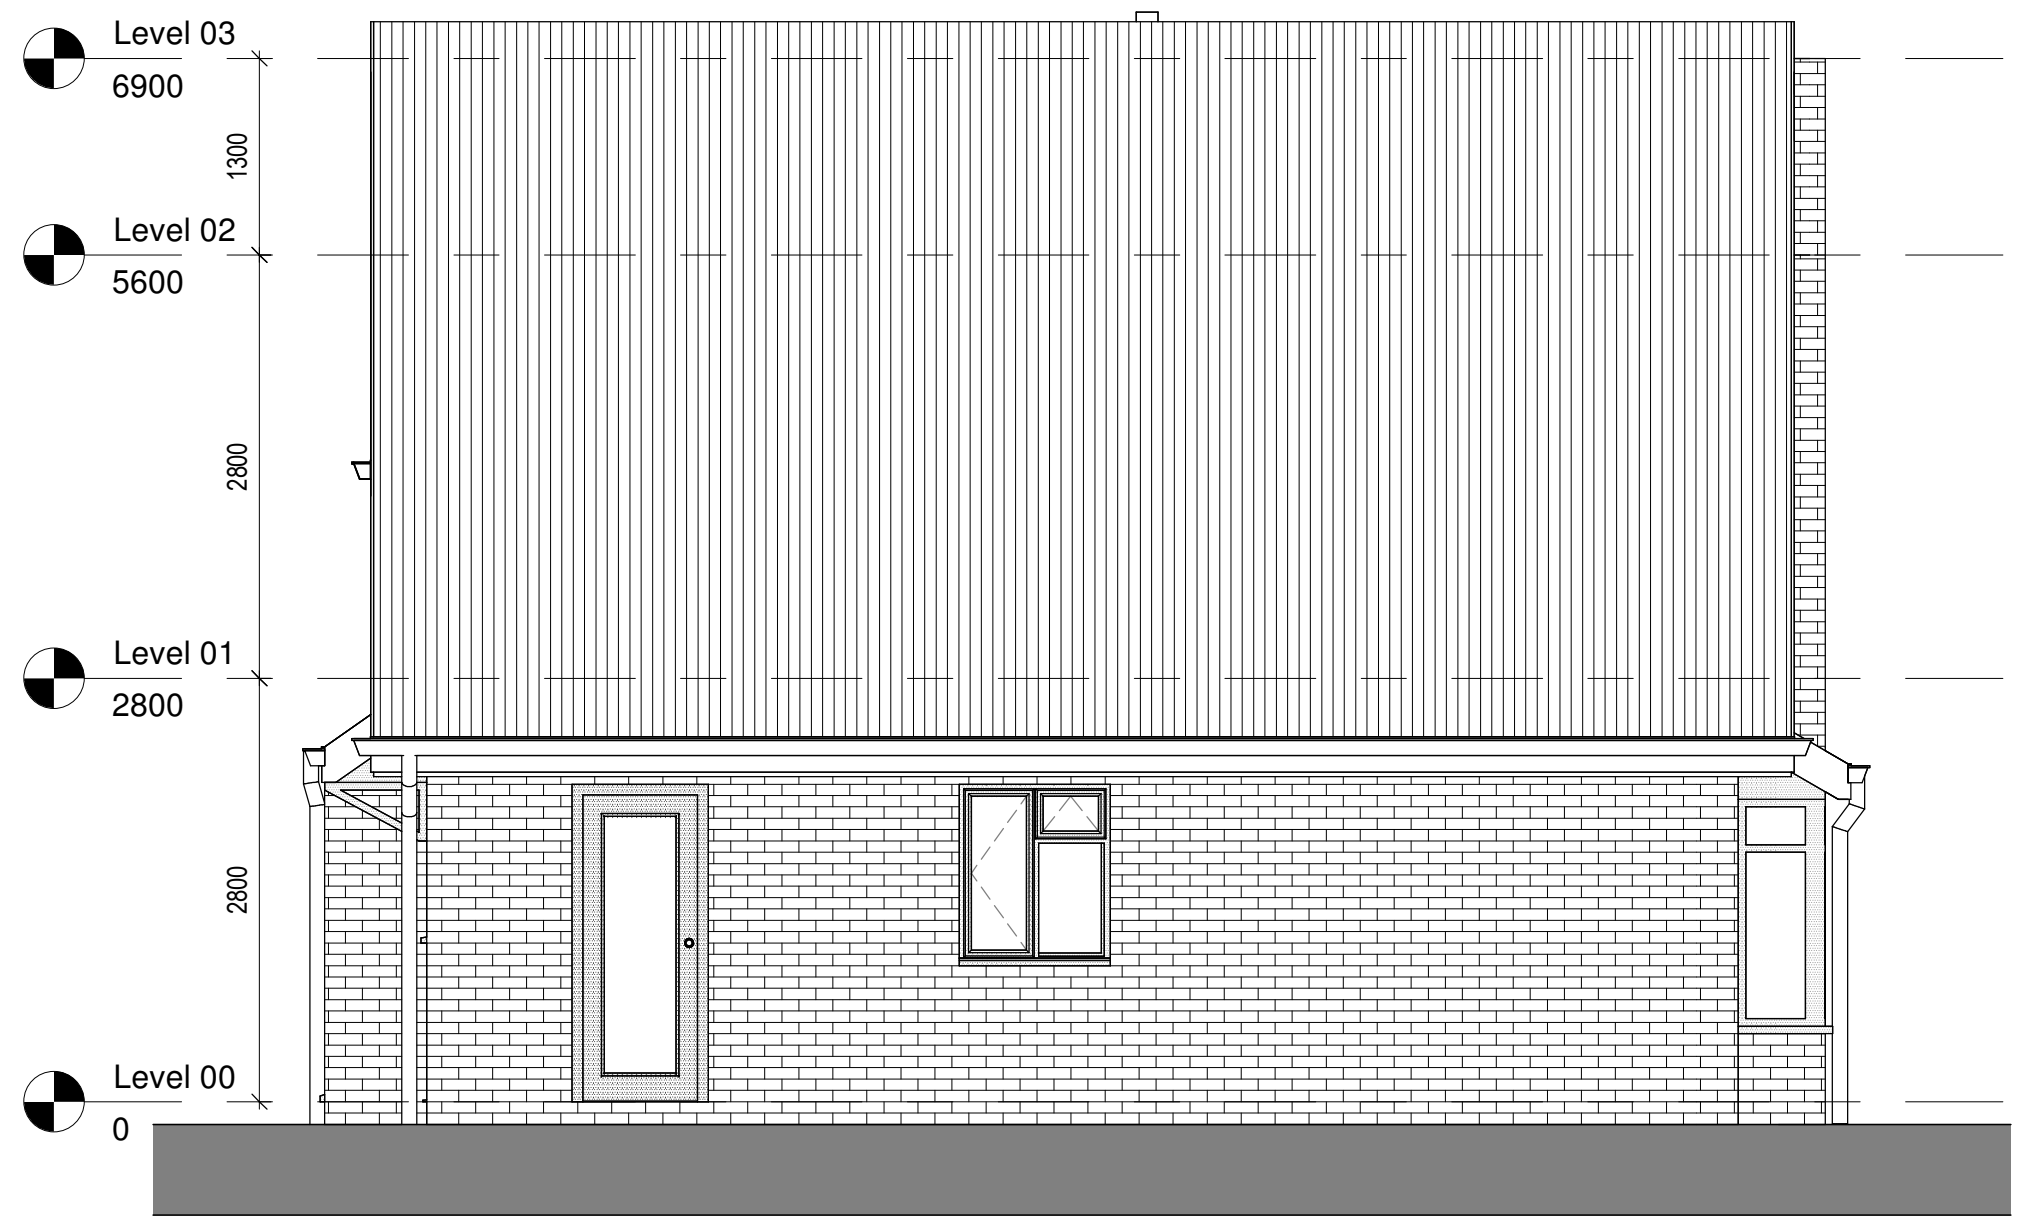

2 East Elevation - Existing
1 : 50



3 Rear Elevation - Existing
1 : 50

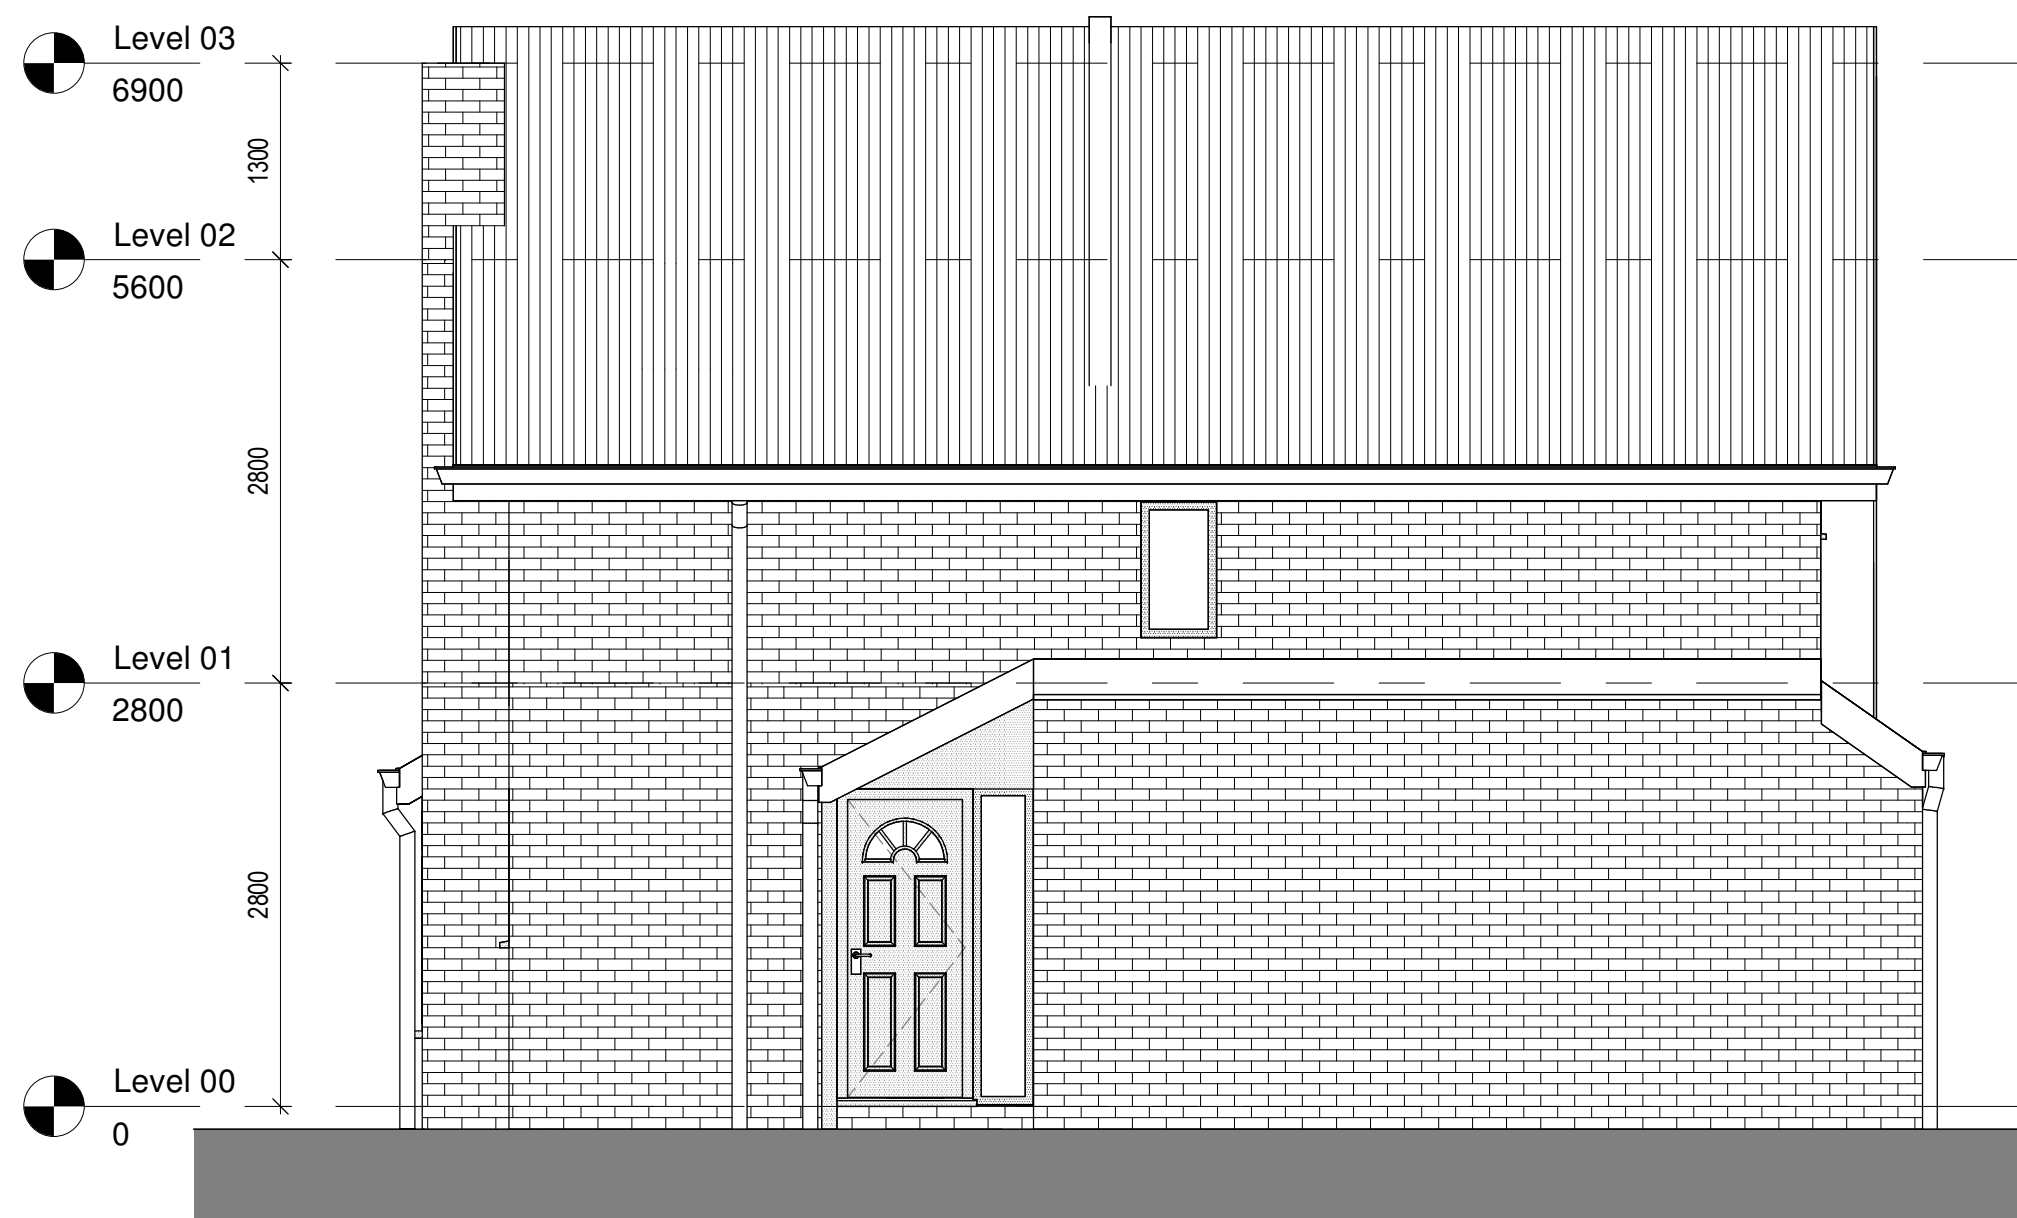

4 West Elevation - Existing
1 : 50



B	Revision 3	LDV	LDV	14/04/26
A	Revision 1	LDV	LDV	07/04/26
rev	description	drawn	checked	date
revisions				

status: PRELIMINARY
This drawing is protected under The Copyright, Designs and Patents Act 1988.
This drawing is produced for PLANNING PURPOSES ONLY and is not to be used for construction.

LDV Architecture

39 PLOVERS ROAD
HORSHAM, WEST SUSSEX
RH13 5PD

TELEPHONE + 44 (0)1403 541 586

EMAIL INFO@LDVARCHITECTURE.CO.UK

client: Mr CROKER & Mrs GOODALL

project: 102 LAMBS FARM ROAD

title: EXISTING ELEVATIONS

scale: 1 : 50 @ A1

date: 07/04/26

drawn: LDV

checked: LDV

job no: P2612
drawing no: (03)-001

revision: B