




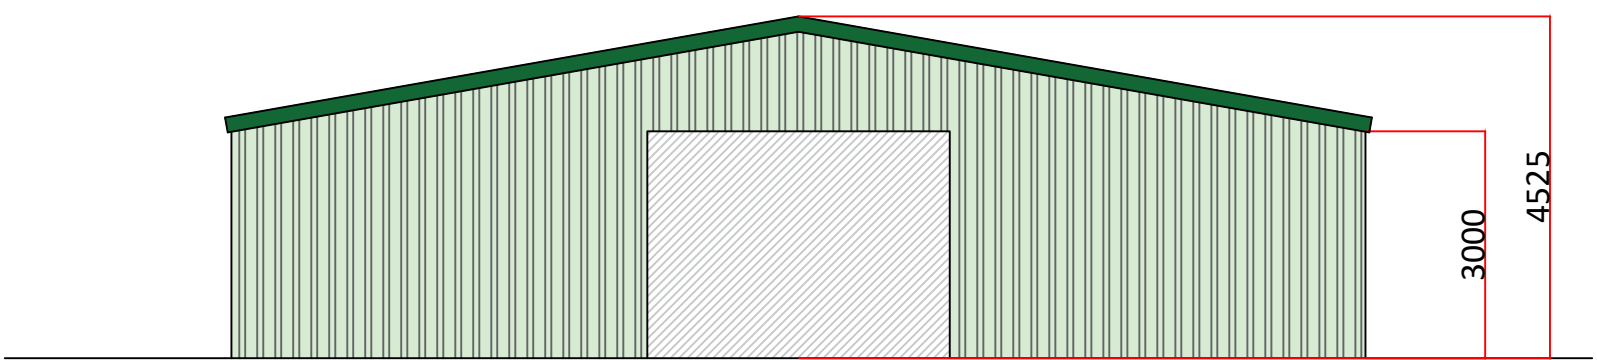

South facing Elevation

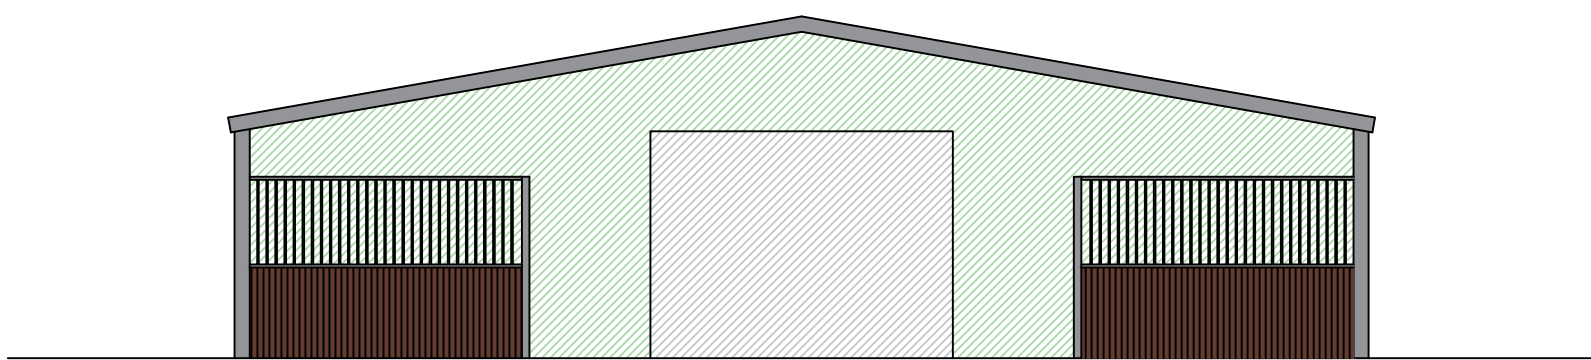


Example of typical section through

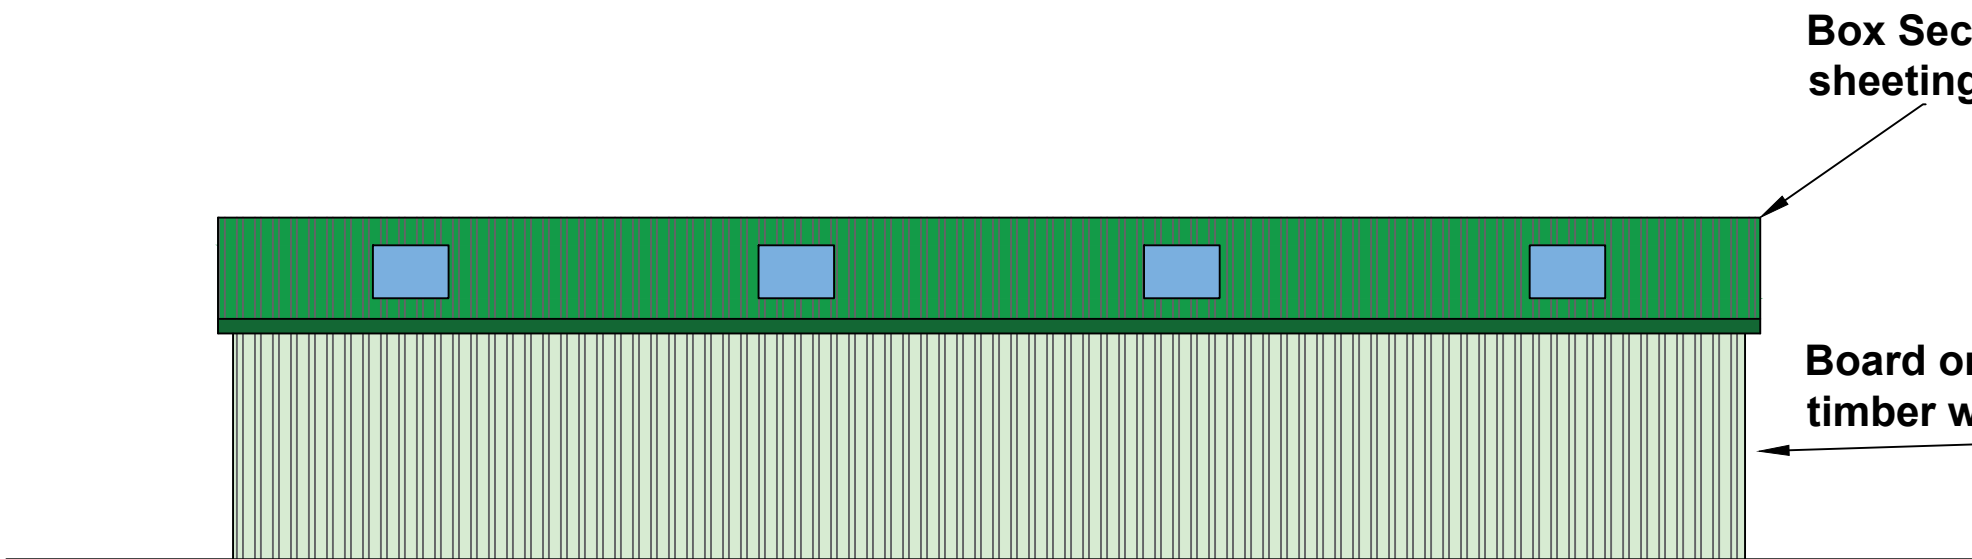


East facing Elevation

Box Section steel profile roof sheeting in green

Board on board vertical timber weatherboarding

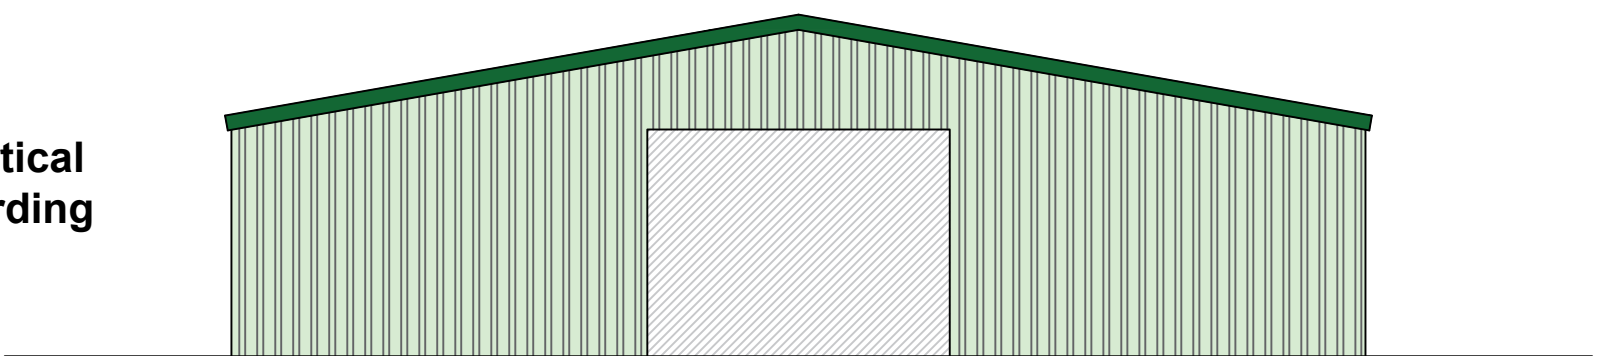


North facing Elevation

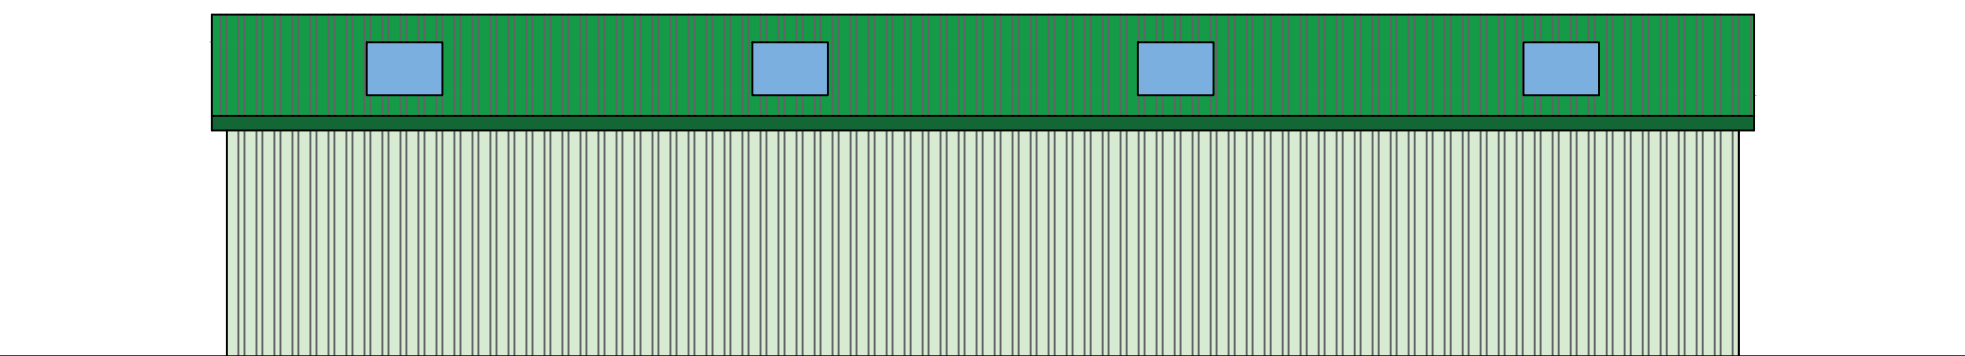


West facing Elevation

Proposed Stable Barn - Elevations



Scale 1:100

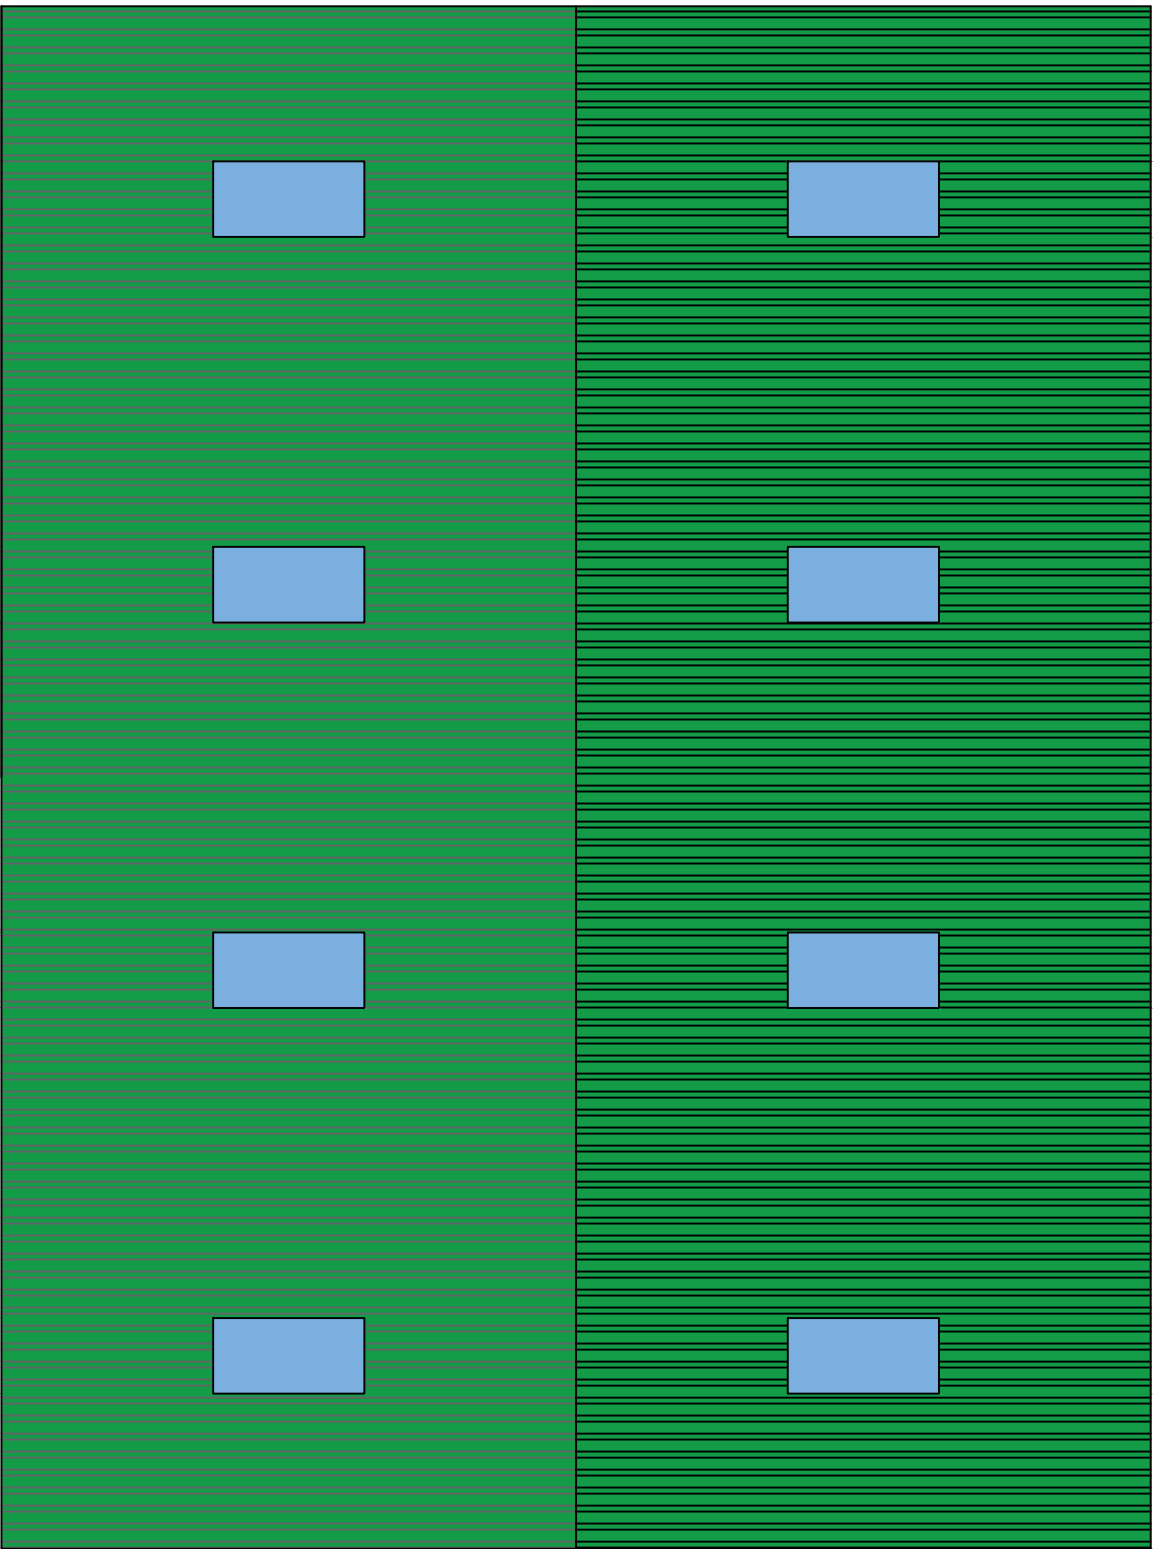

Roof Plan

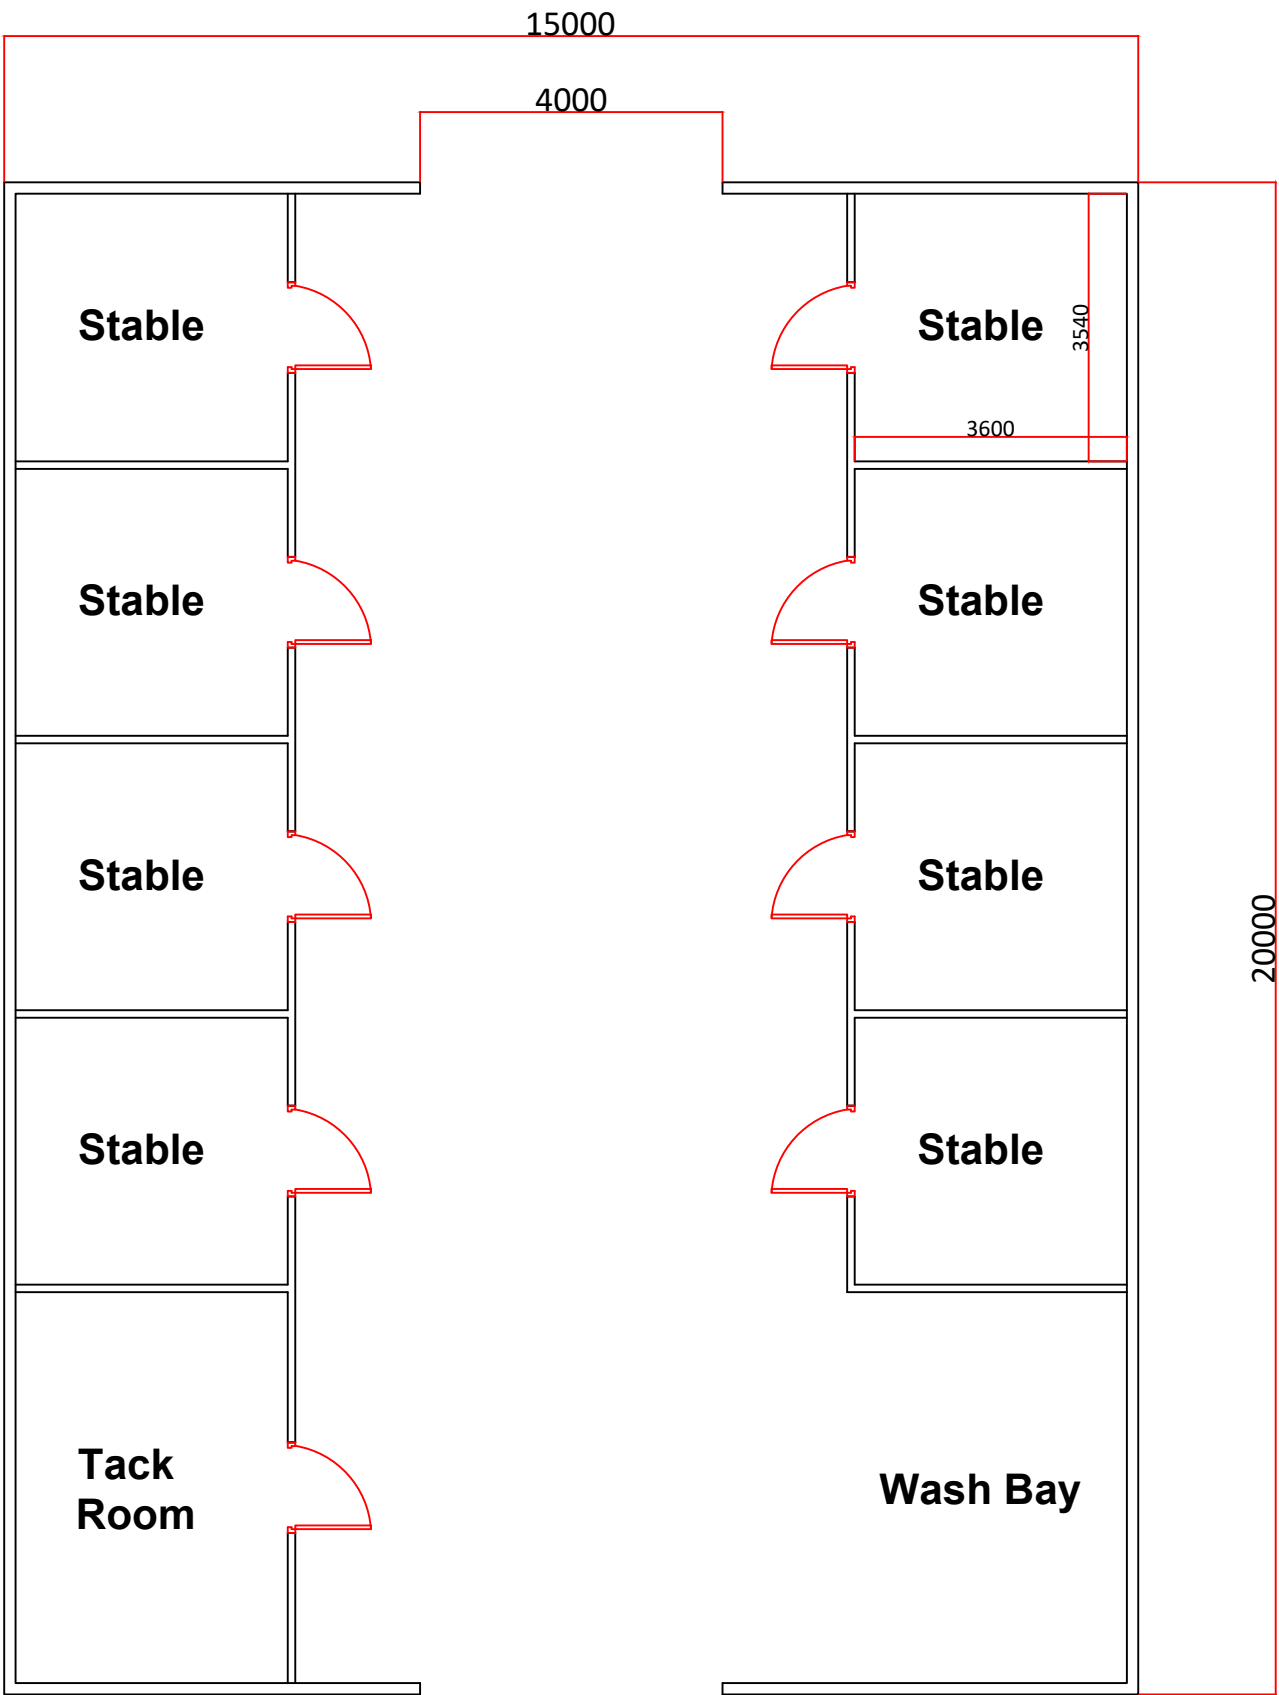

Floor Plan

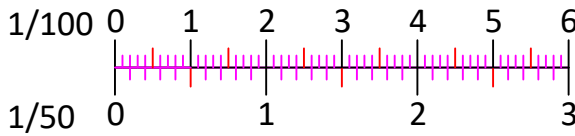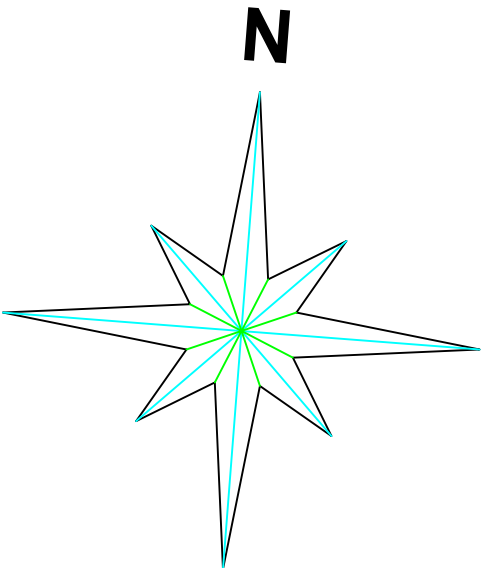

Scale Bar (metres)

Proposed Stable Barn - Roof and Floor Plans

Scale 1:100

Drawing for Planning Purposes Only

Project:	Proposed Stable Barn at Furze field Farm Honeybridge Lane Ashurst BN44 3AW		
Drawing Title:	Elevations Floor and Roof Plans		
Scale:	As shown @ A1	Date:	02.03.2026
Drawing No:	302.26.01	Rev:	-
Drawn By:	WJS		
Client:	Adam Cave		