


North Facing Elevation

West Facing Elevation


South Facing Elevation

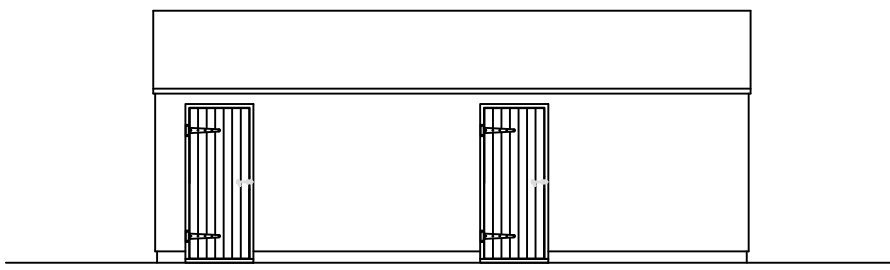


East Facing Elevation



Roof Plan

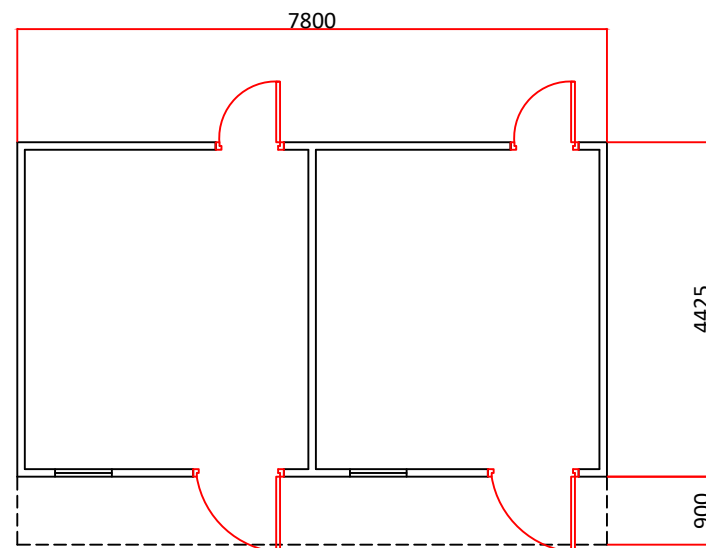


Floor Plan

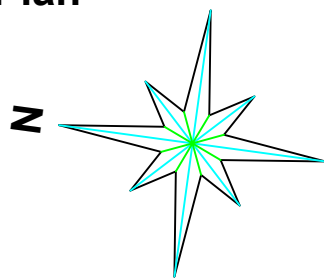

Stable block 1 - Elevations, roof and floor plans


Scale 1:100

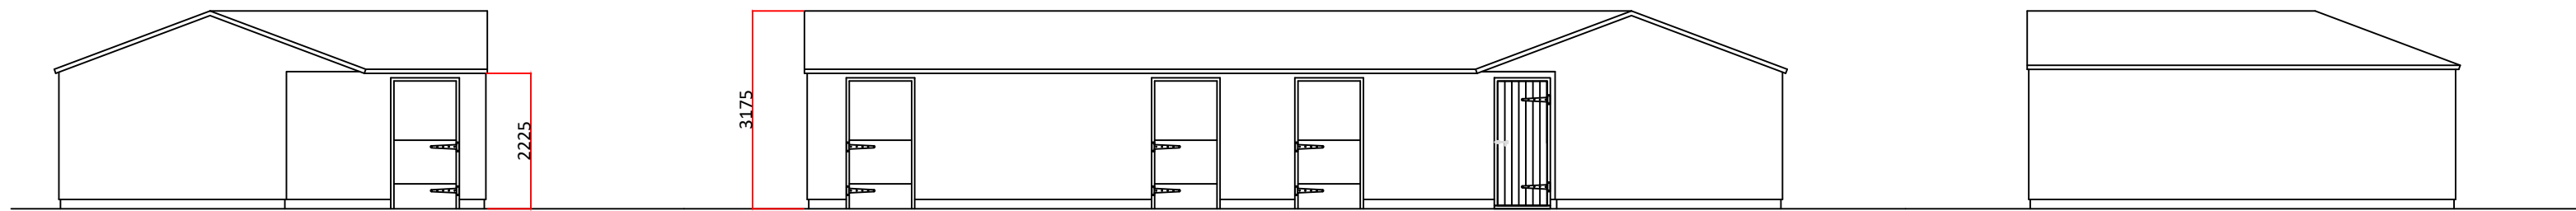


East Facing Elevation

North Facing Elevation


West Facing Elevation

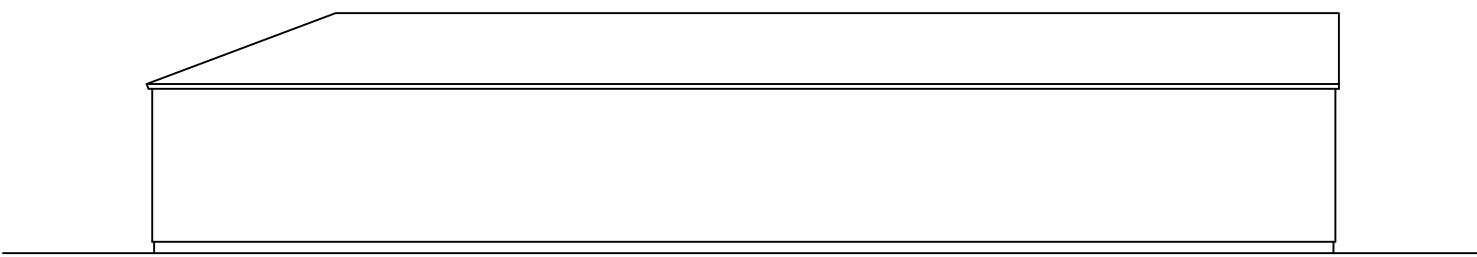


South Facing Elevation

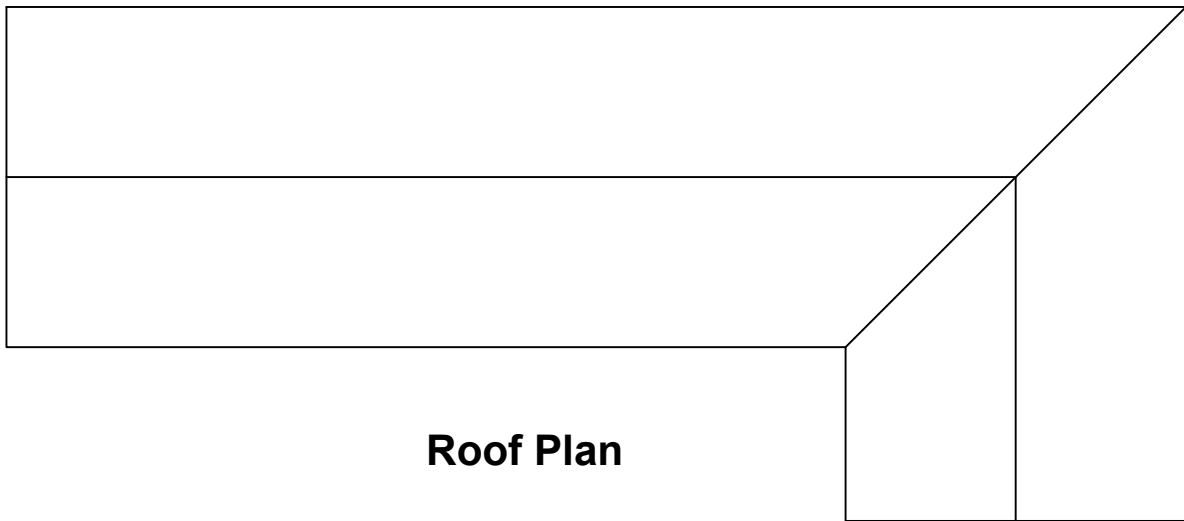

Roof Plan

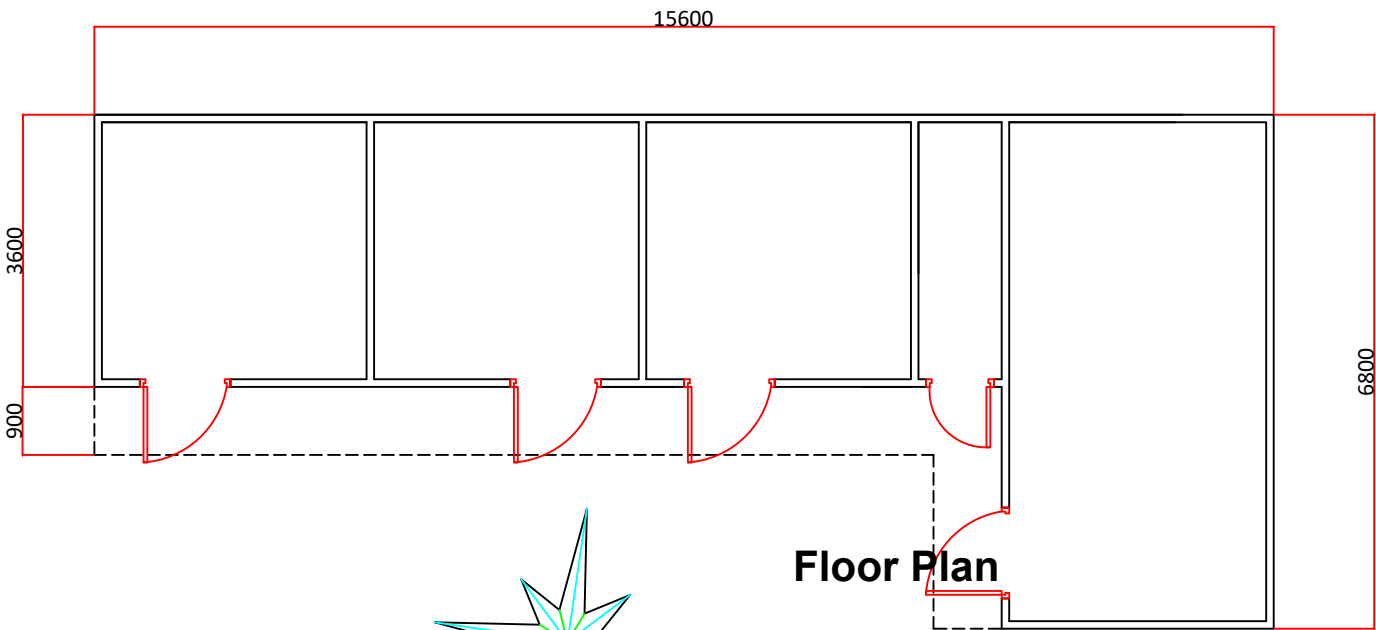


Floor Plan

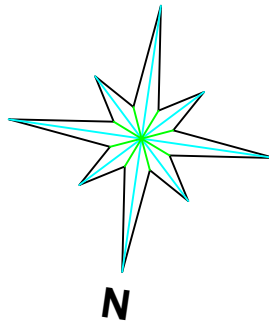

Stable block 2 - Elevations, roof and floor plans


Scale 1:100

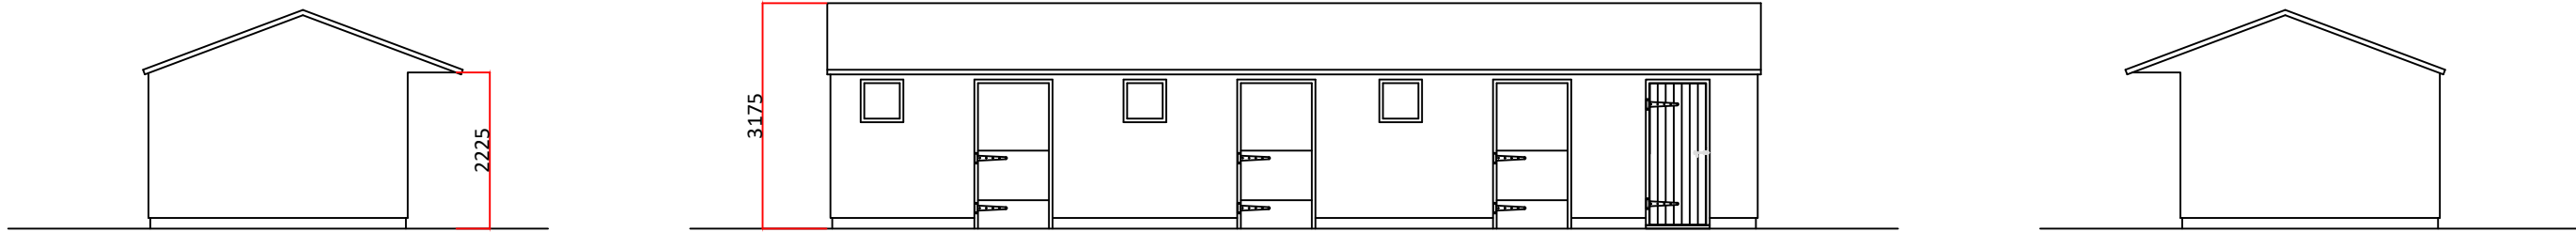

South Facing Elevation

East Facing Elevation


North Facing Elevation

 


West Facing Elevation



Roof Plan

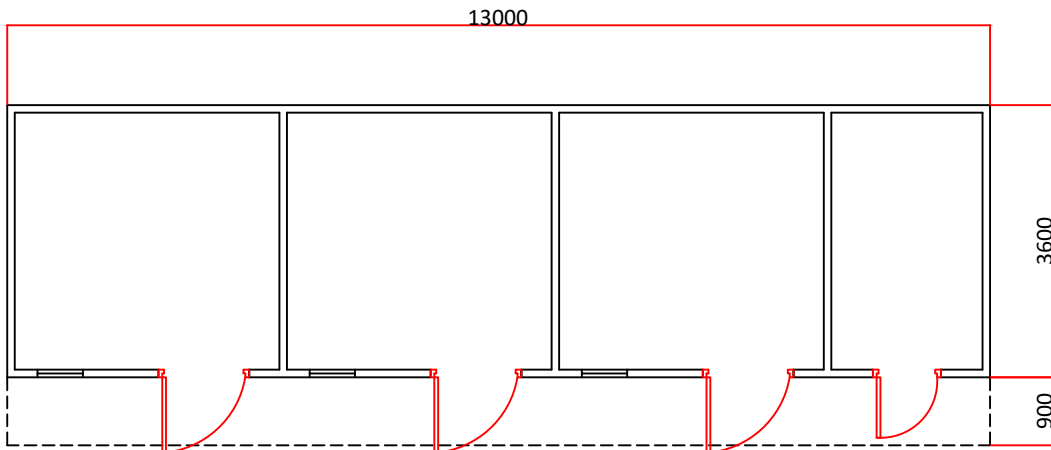


Floor Plan

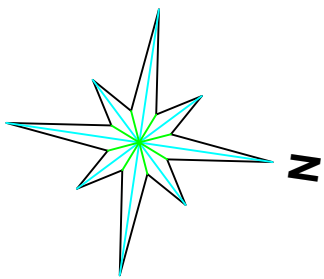


Stable block 3 - Elevations, roof and floor plans

Scale 1:100

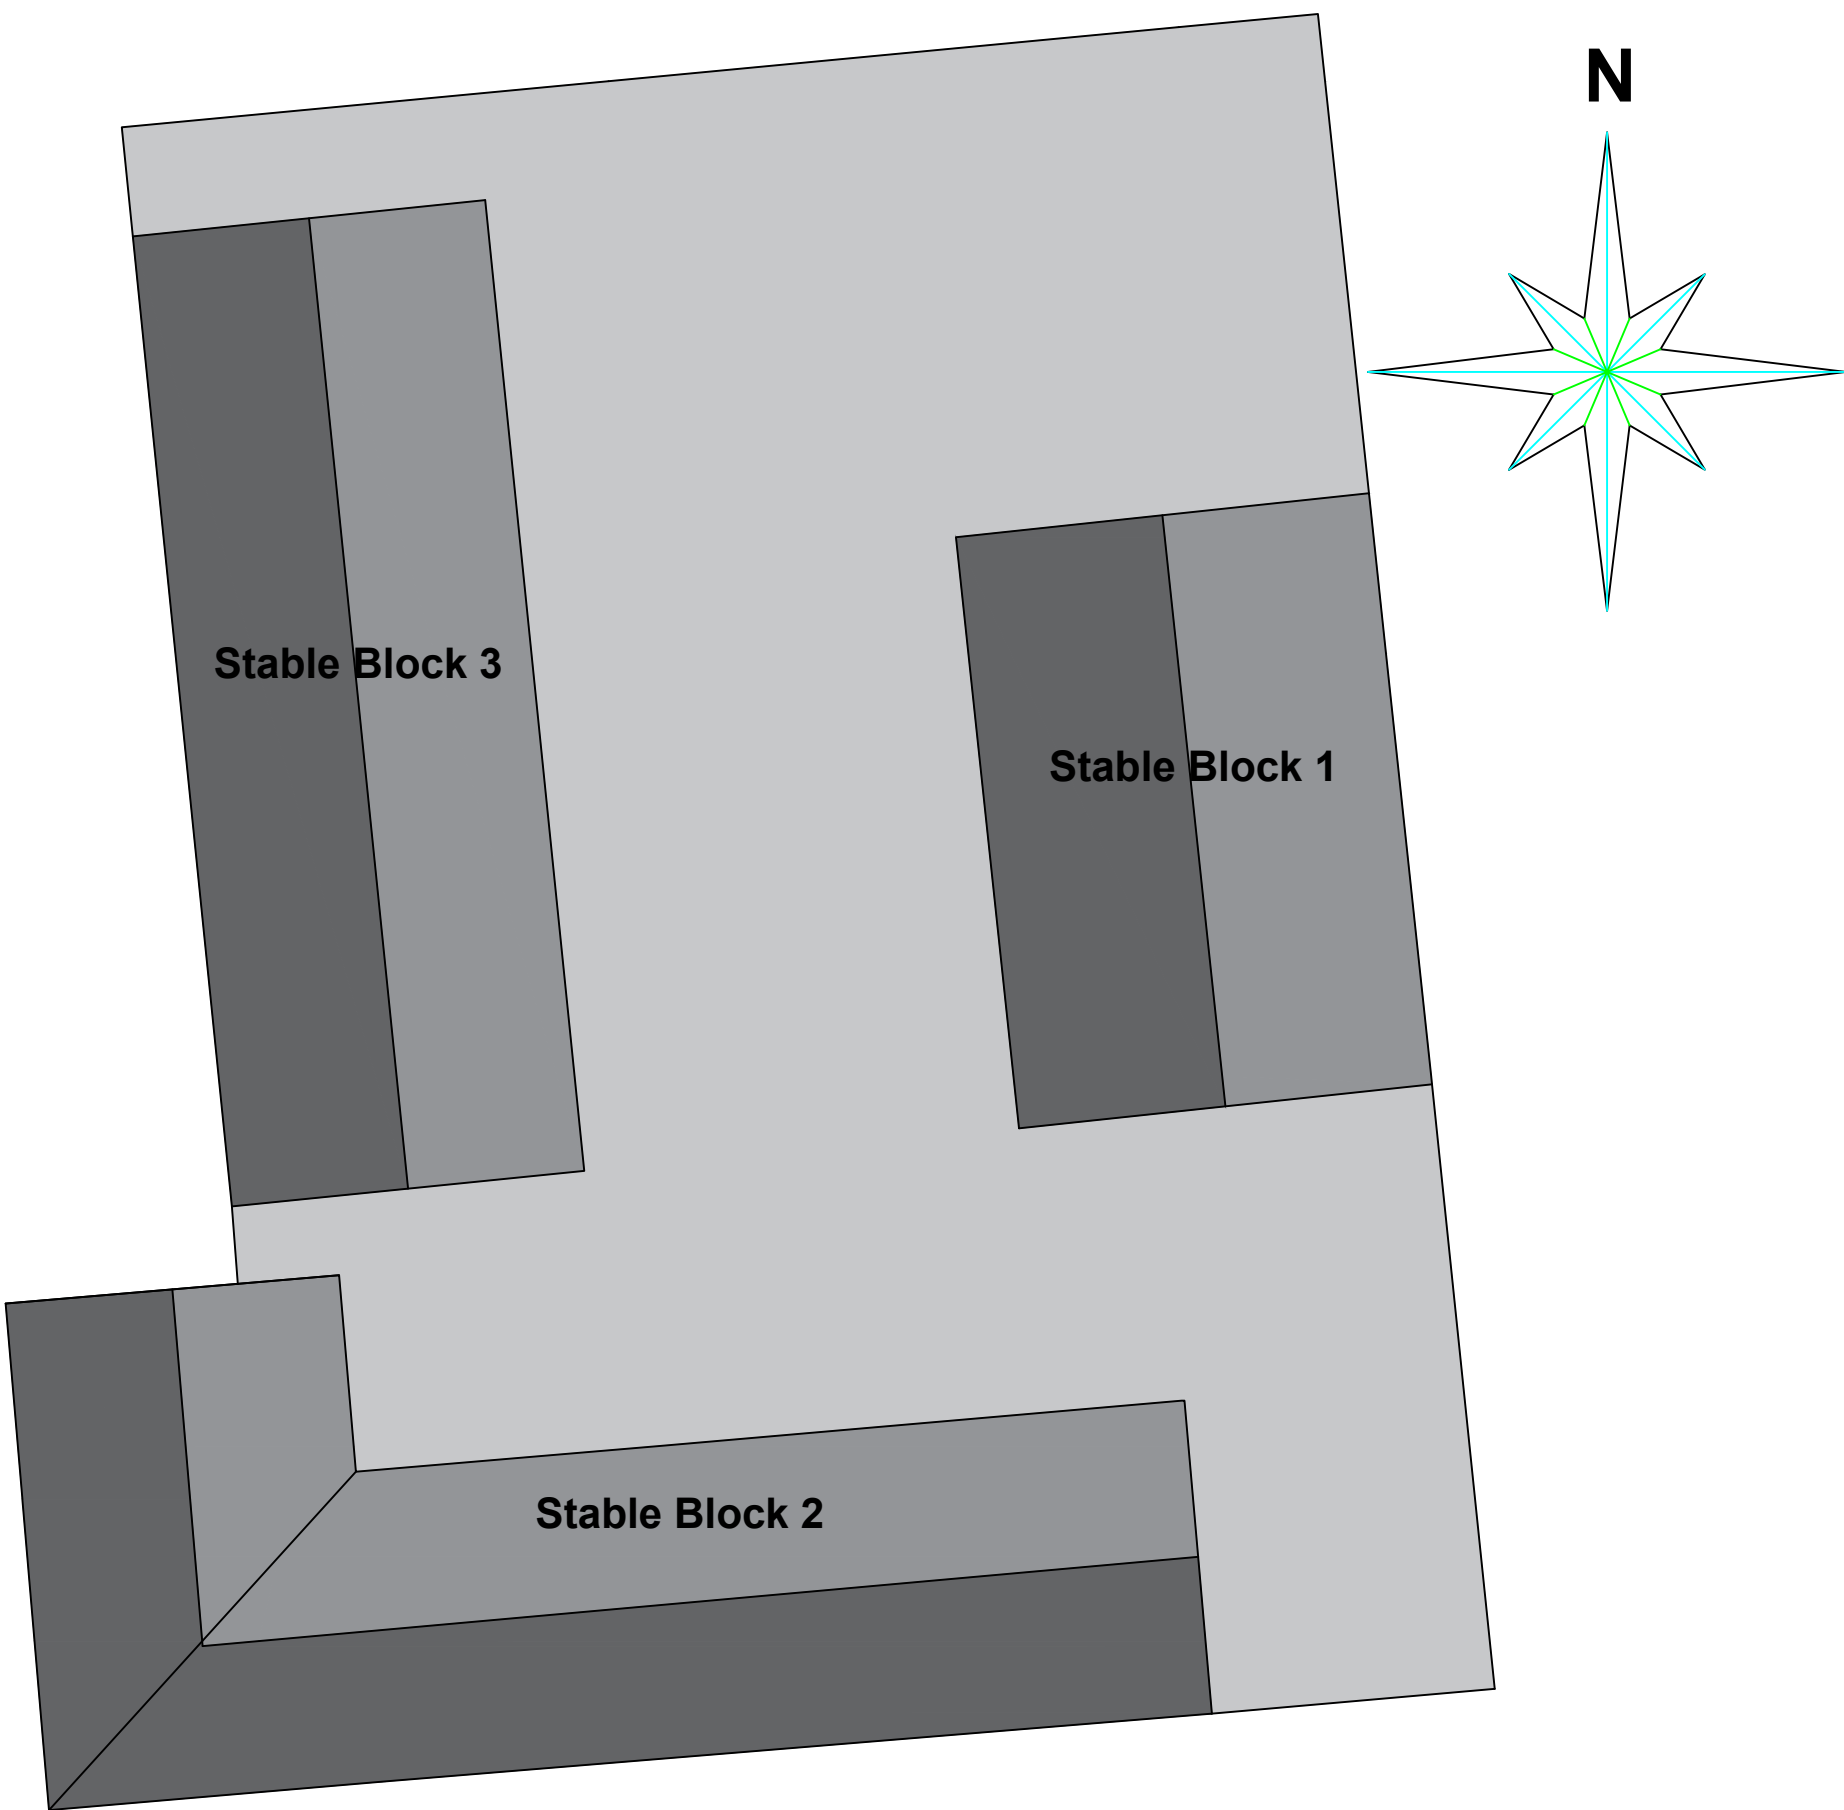

Stable Yard Layout - As Existing

Scale 1:100

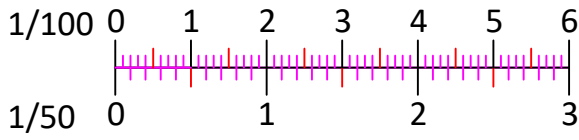

Scale Bar (metres)

Project: Proposed Stable Barn at Furze field Farm
Honeybridge Lane
Ashurst BN44 3AW

Drawing Title: Existing Stables - Elevations
Floor and Roof Plans

Scale: As shown @ A1 **Date:** 18.02.2025

Drawing No: 302.26.02 **Rev:** -

Drawn By: WJS

Client: Adam Cave

Drawing for Planning Purposes Only