







Block Plan - as Existing
Scale 1:200

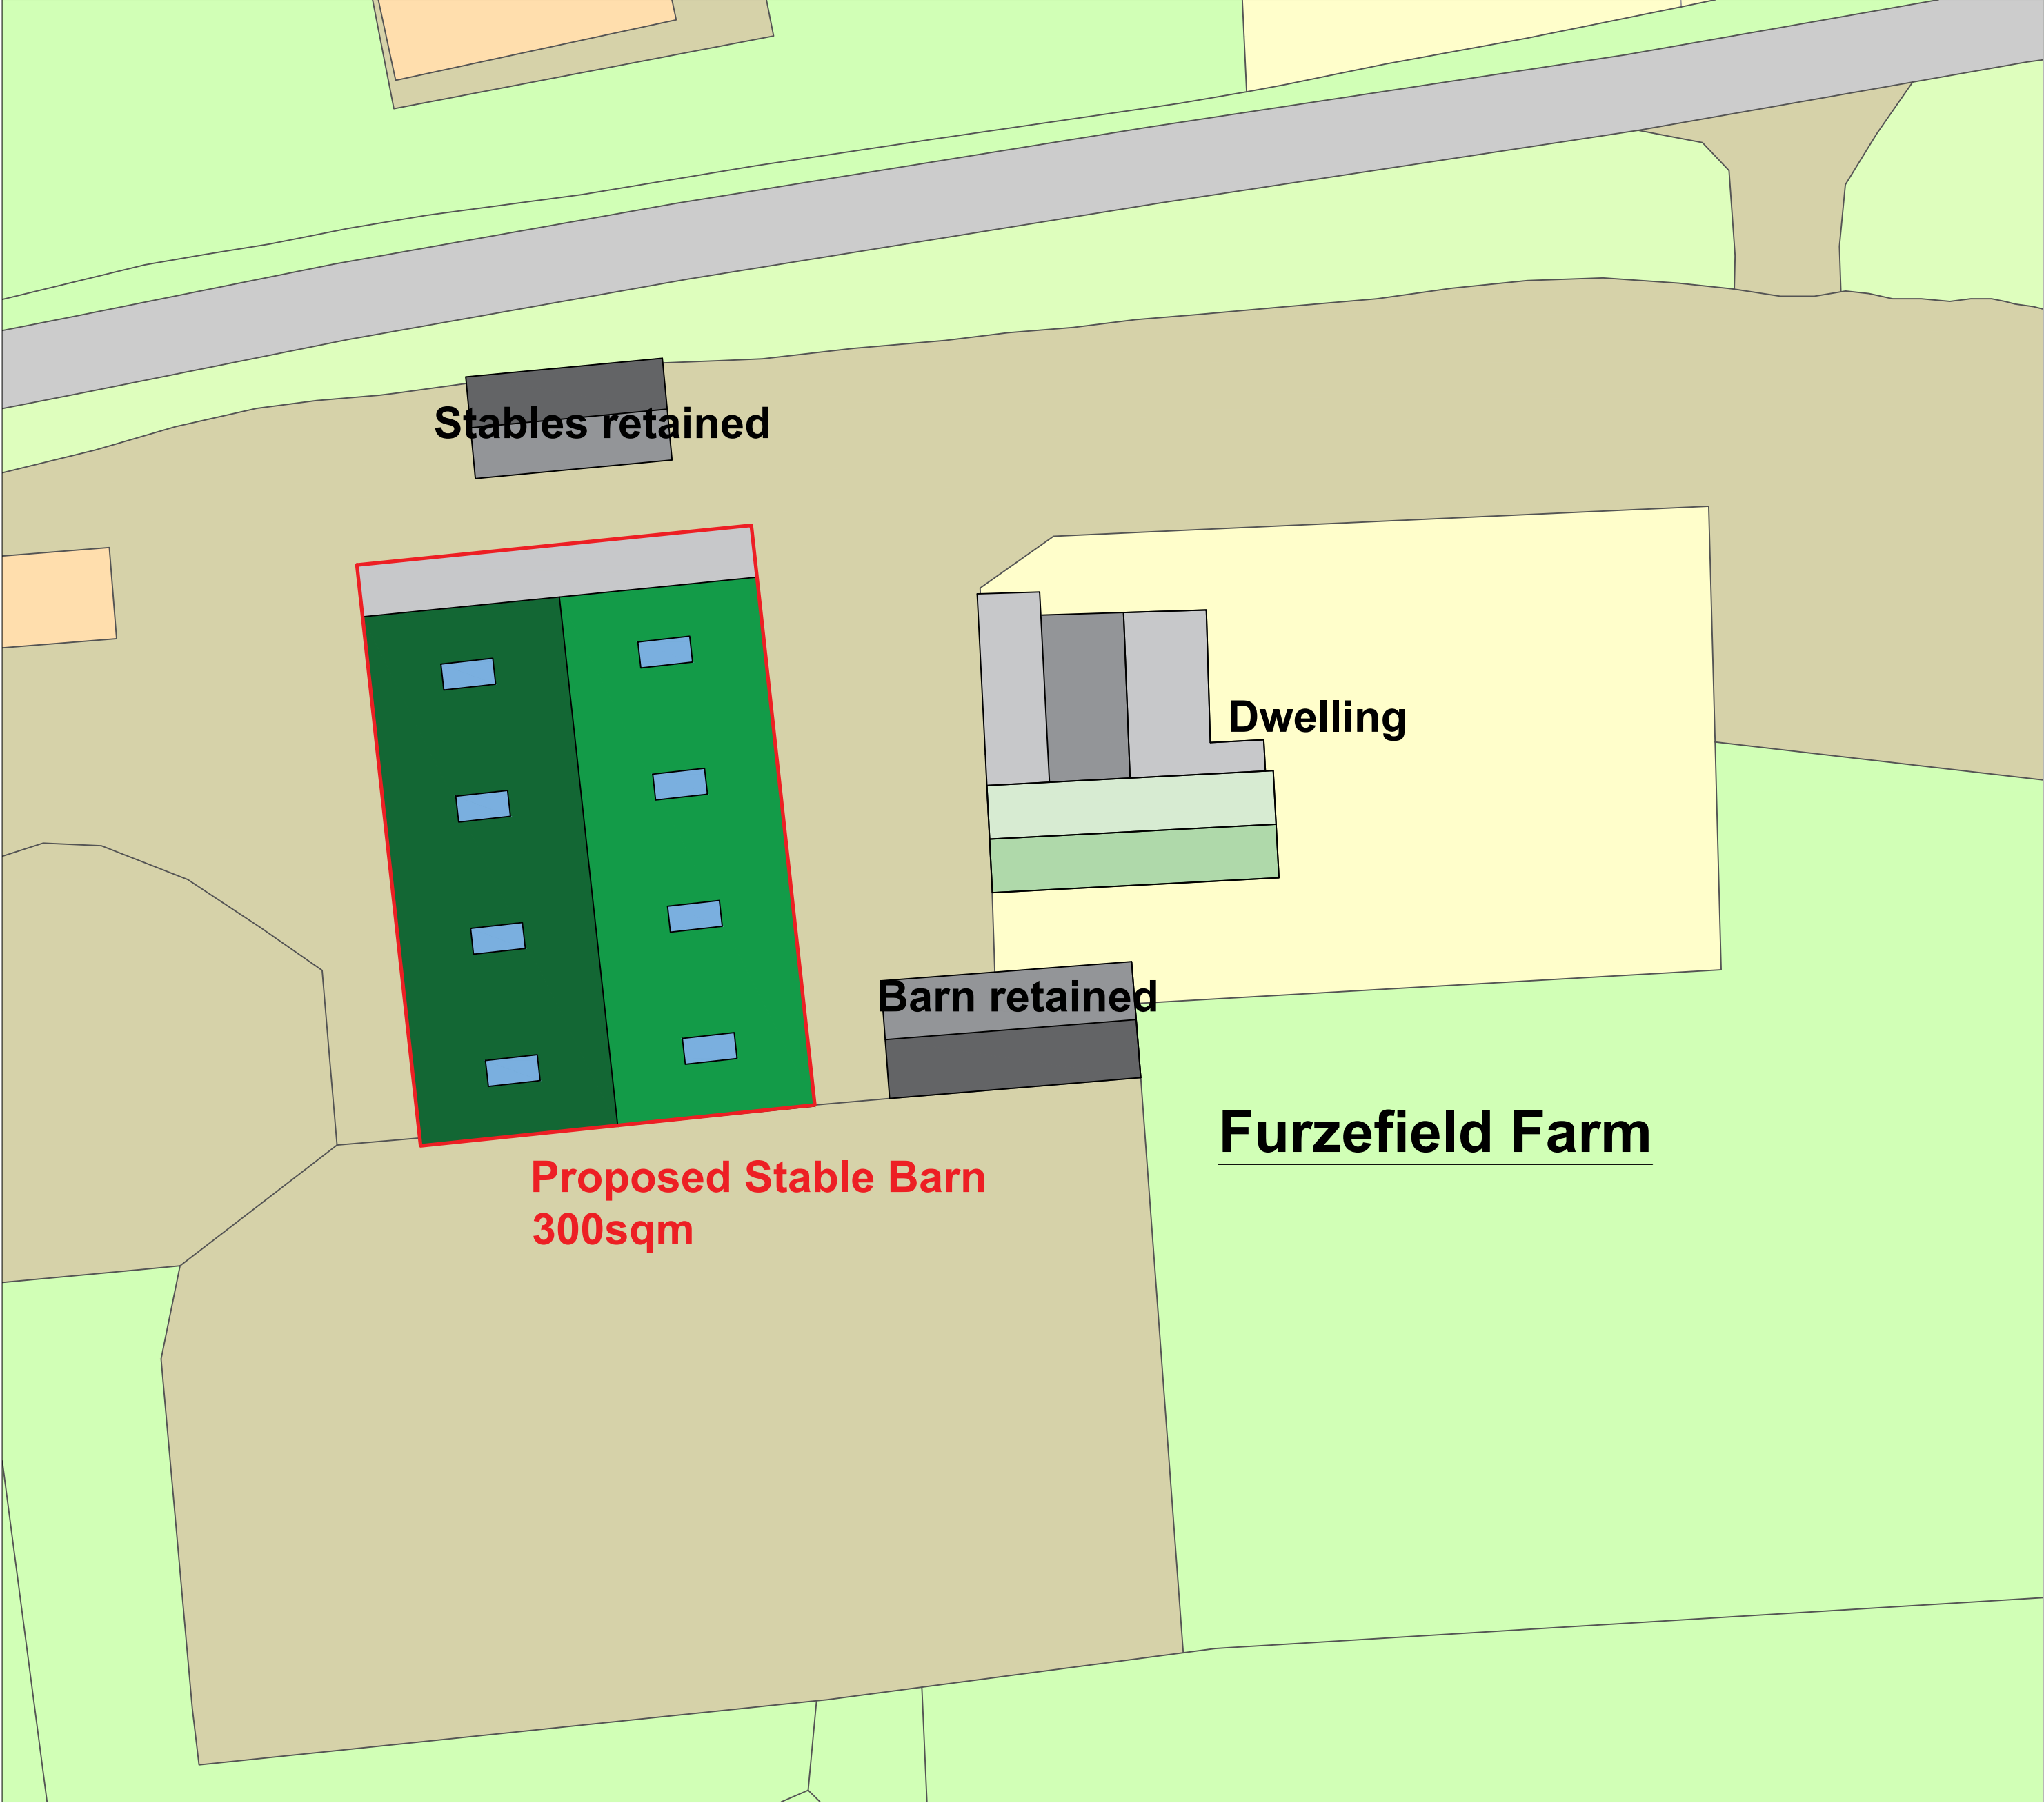

Site Plan - as Proposed
Scale 1:200

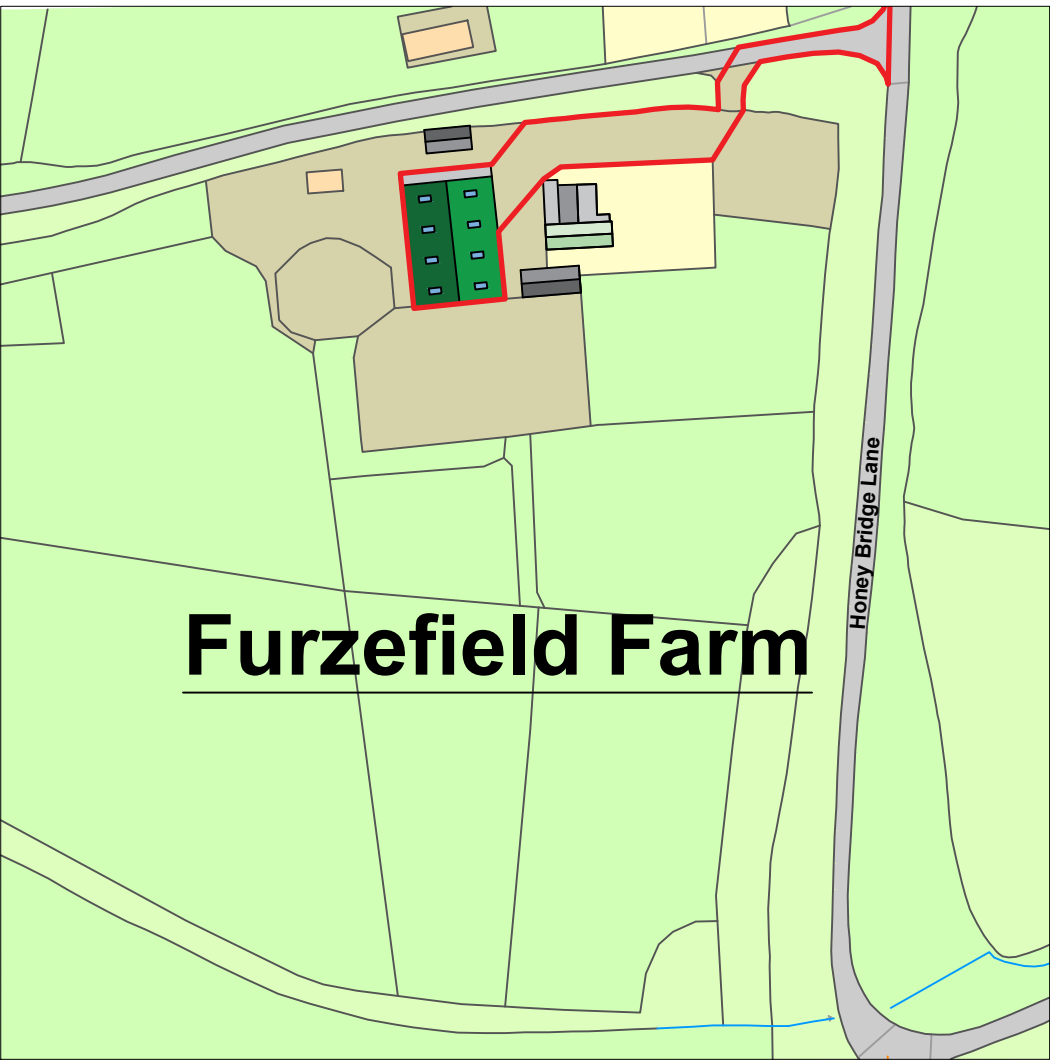

Location Plan
Scale 1:1250

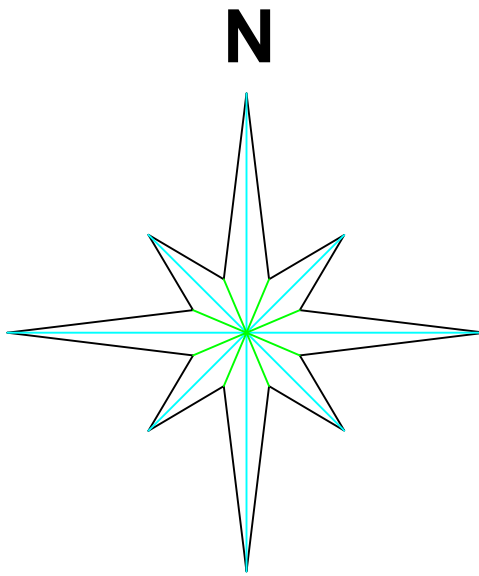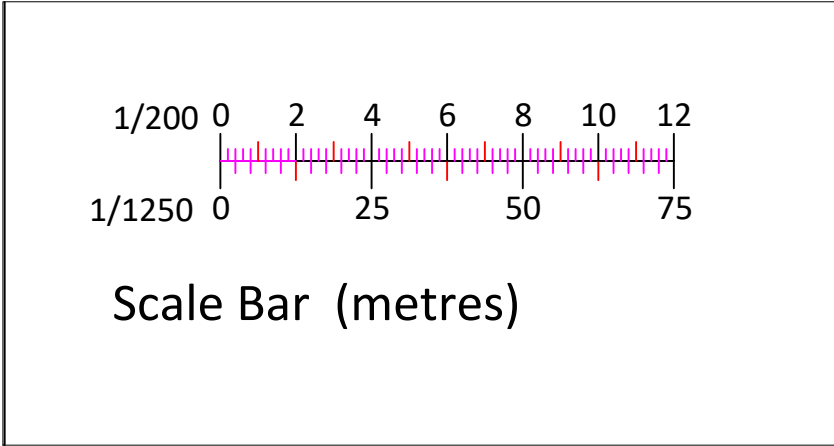

Project:	Proposed Stable Barn at Furzefield Farm Honeybridge Lane Ashurst BN44 3AW		
Drawing Title:	Location Block and Site Plans		
Scale:	As shown @ A1	Date:	18.02.2025
Drawing No:	302.26.03	Rev:	-
Drawn By:	WJS		
Client:	Adam Cave		