



LEGEND:

- 1. BRICKWORK TO MATCH EXISTING
- 2. ZINC
- 3. PPC ALUMINIUM HANDRAILS / SCREENING
- 4. WHITE PPC ALUMINIUM WINDOWS
- 5. POLYCARBONATE ROOFLIGHTS

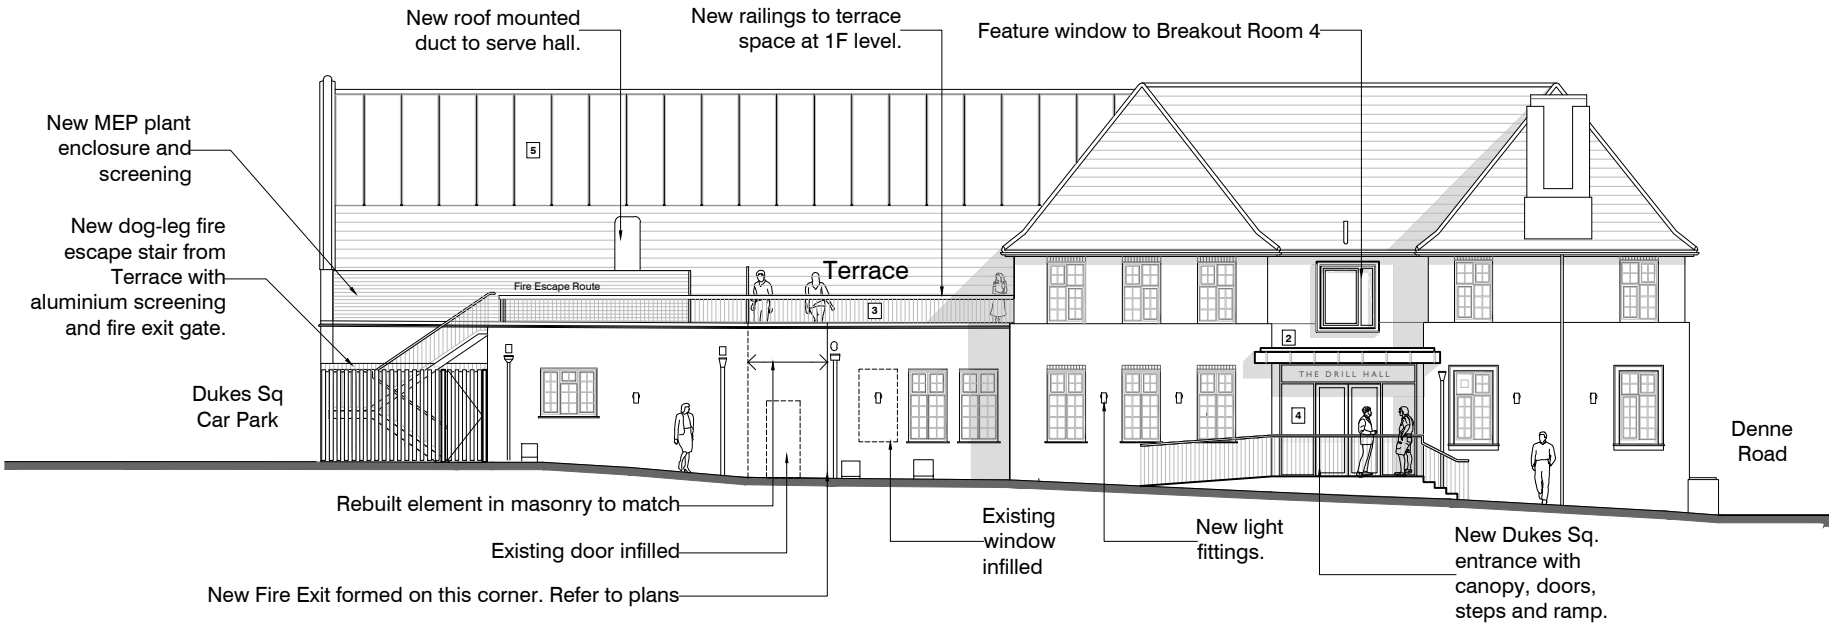


PROPOSED NORTH EAST ELEVATION  
Scale 1:200 @ A3

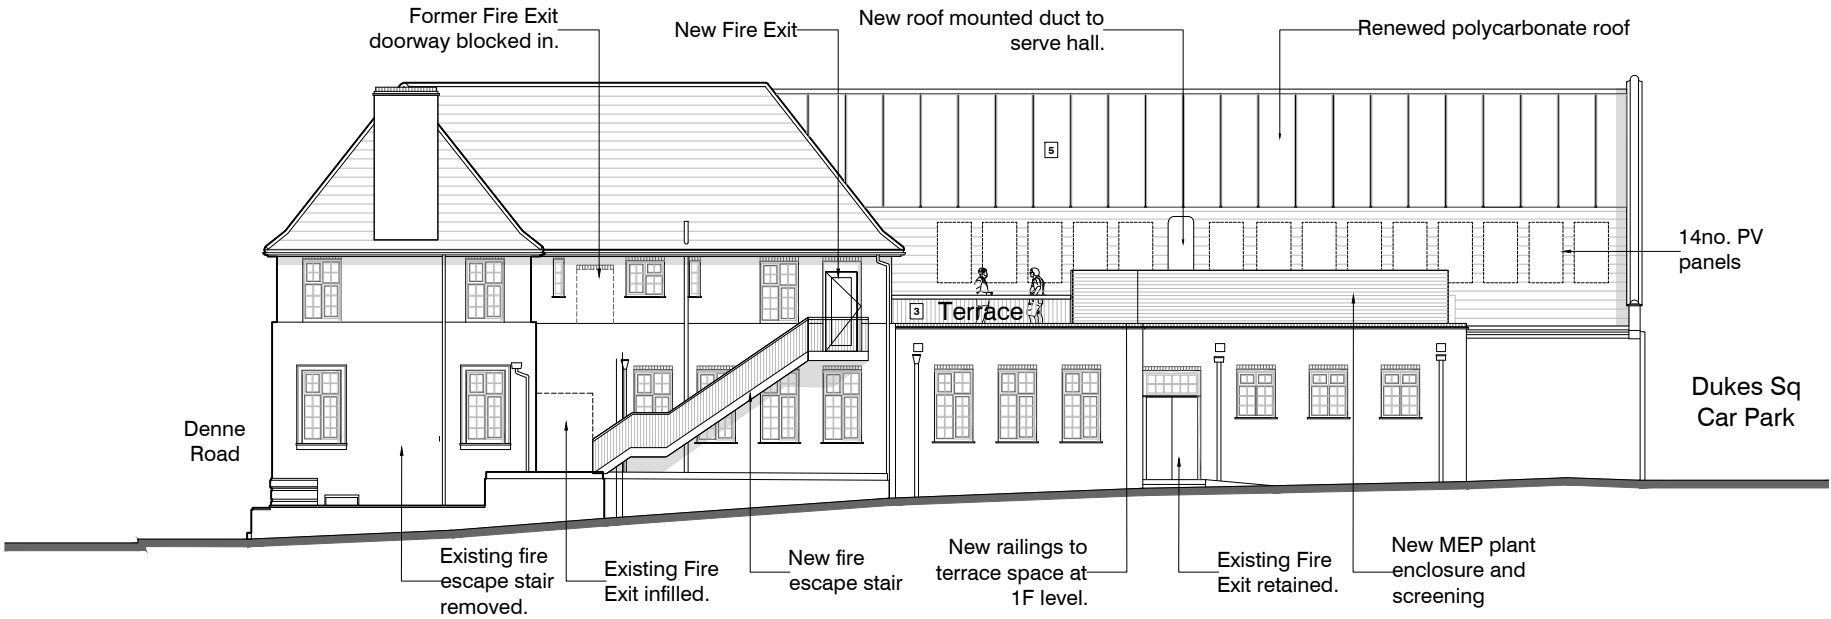

PROPOSED SOUTH WEST ELEVATION  
Scale 1:200 @ A3

THE CONTRACTOR MUST VERIFY ALL DIMENSIONS ON SITE BEFORE MAKING SHOP DRAWINGS OR COMMENCING WORK OF ANY KIND. NO DIMENSIONS TO BE SCALED FROM THIS DRAWING

- 1. THE BOUNDARIES SHOWN ARE BASED ON INFORMATION BY OTHERS. ALL BOUNDARIES TO BE VERIFIED ON SITE PRIOR TO COMMENCING CONSTRUCTION.
- 2. TOPOGRAPHICAL LEVELS TO BE CONFIRMED.
- 3. DESIGN & QUOTED AREAS ARE SUBJECT TO DESIGN DEVELOPMENT & STATUTORY CONSENTS.
- 4. ALL SURVEY INFORMATION SHOWN IS SUBJECT TO FURTHER SITE INVESTIGATION DURING DEMOLITION.

 

| REV | DATE     | REVISIONS               | CHK |
|-----|----------|-------------------------|-----|
| B   | 23.04.26 | 2no chimneys retained   | MC  |
| A   | 24.03.26 | Plant enclosure updated | MC  |

**mohsin  
cooper**

ARCHITECTURE + PLANNING

MOHSIN COOPER LIMITED, 7 HOVE MANOR PARADE,  
HOVE STREET, HOVE, EAST SUSSEX, BN3 2DF  
www.mohsincooper.com

© COPYRIGHT EXISTS ON THE DESIGN  
AND INFORMATION SHOWN ON THIS DRAWING

**PROJECT :**  
THE DRILL HALL, DENNE ROAD, HORSHAM, RH12 1JF

**CLIENT :**  
LIFESPRING CHURCH

**DRAWING TITLE :**  
PROPOSED NORTH EAST AND  
SOUTH WEST ELEVATIONS

|          |            |    |        |           |
|----------|------------|----|--------|-----------|
| SCALE :  | DRAWN :    | SC | DATE : | JAN 2026  |
| 1:200@A3 | CHECKED :  | NC | DATE : | JAN 2026  |
| NUMBER:  | 0514-P-011 |    |        | REVISION: |
|          |            |    |        | B         |

|         |                      |  |  |  |
|---------|----------------------|--|--|--|
| STATUS: | PLANNING APPLICATION |  |  |  |
| S2      |                      |  |  |  |