




INTERNAL REMODELLING NOT
SUBJECT TO PLANNING CONSENT

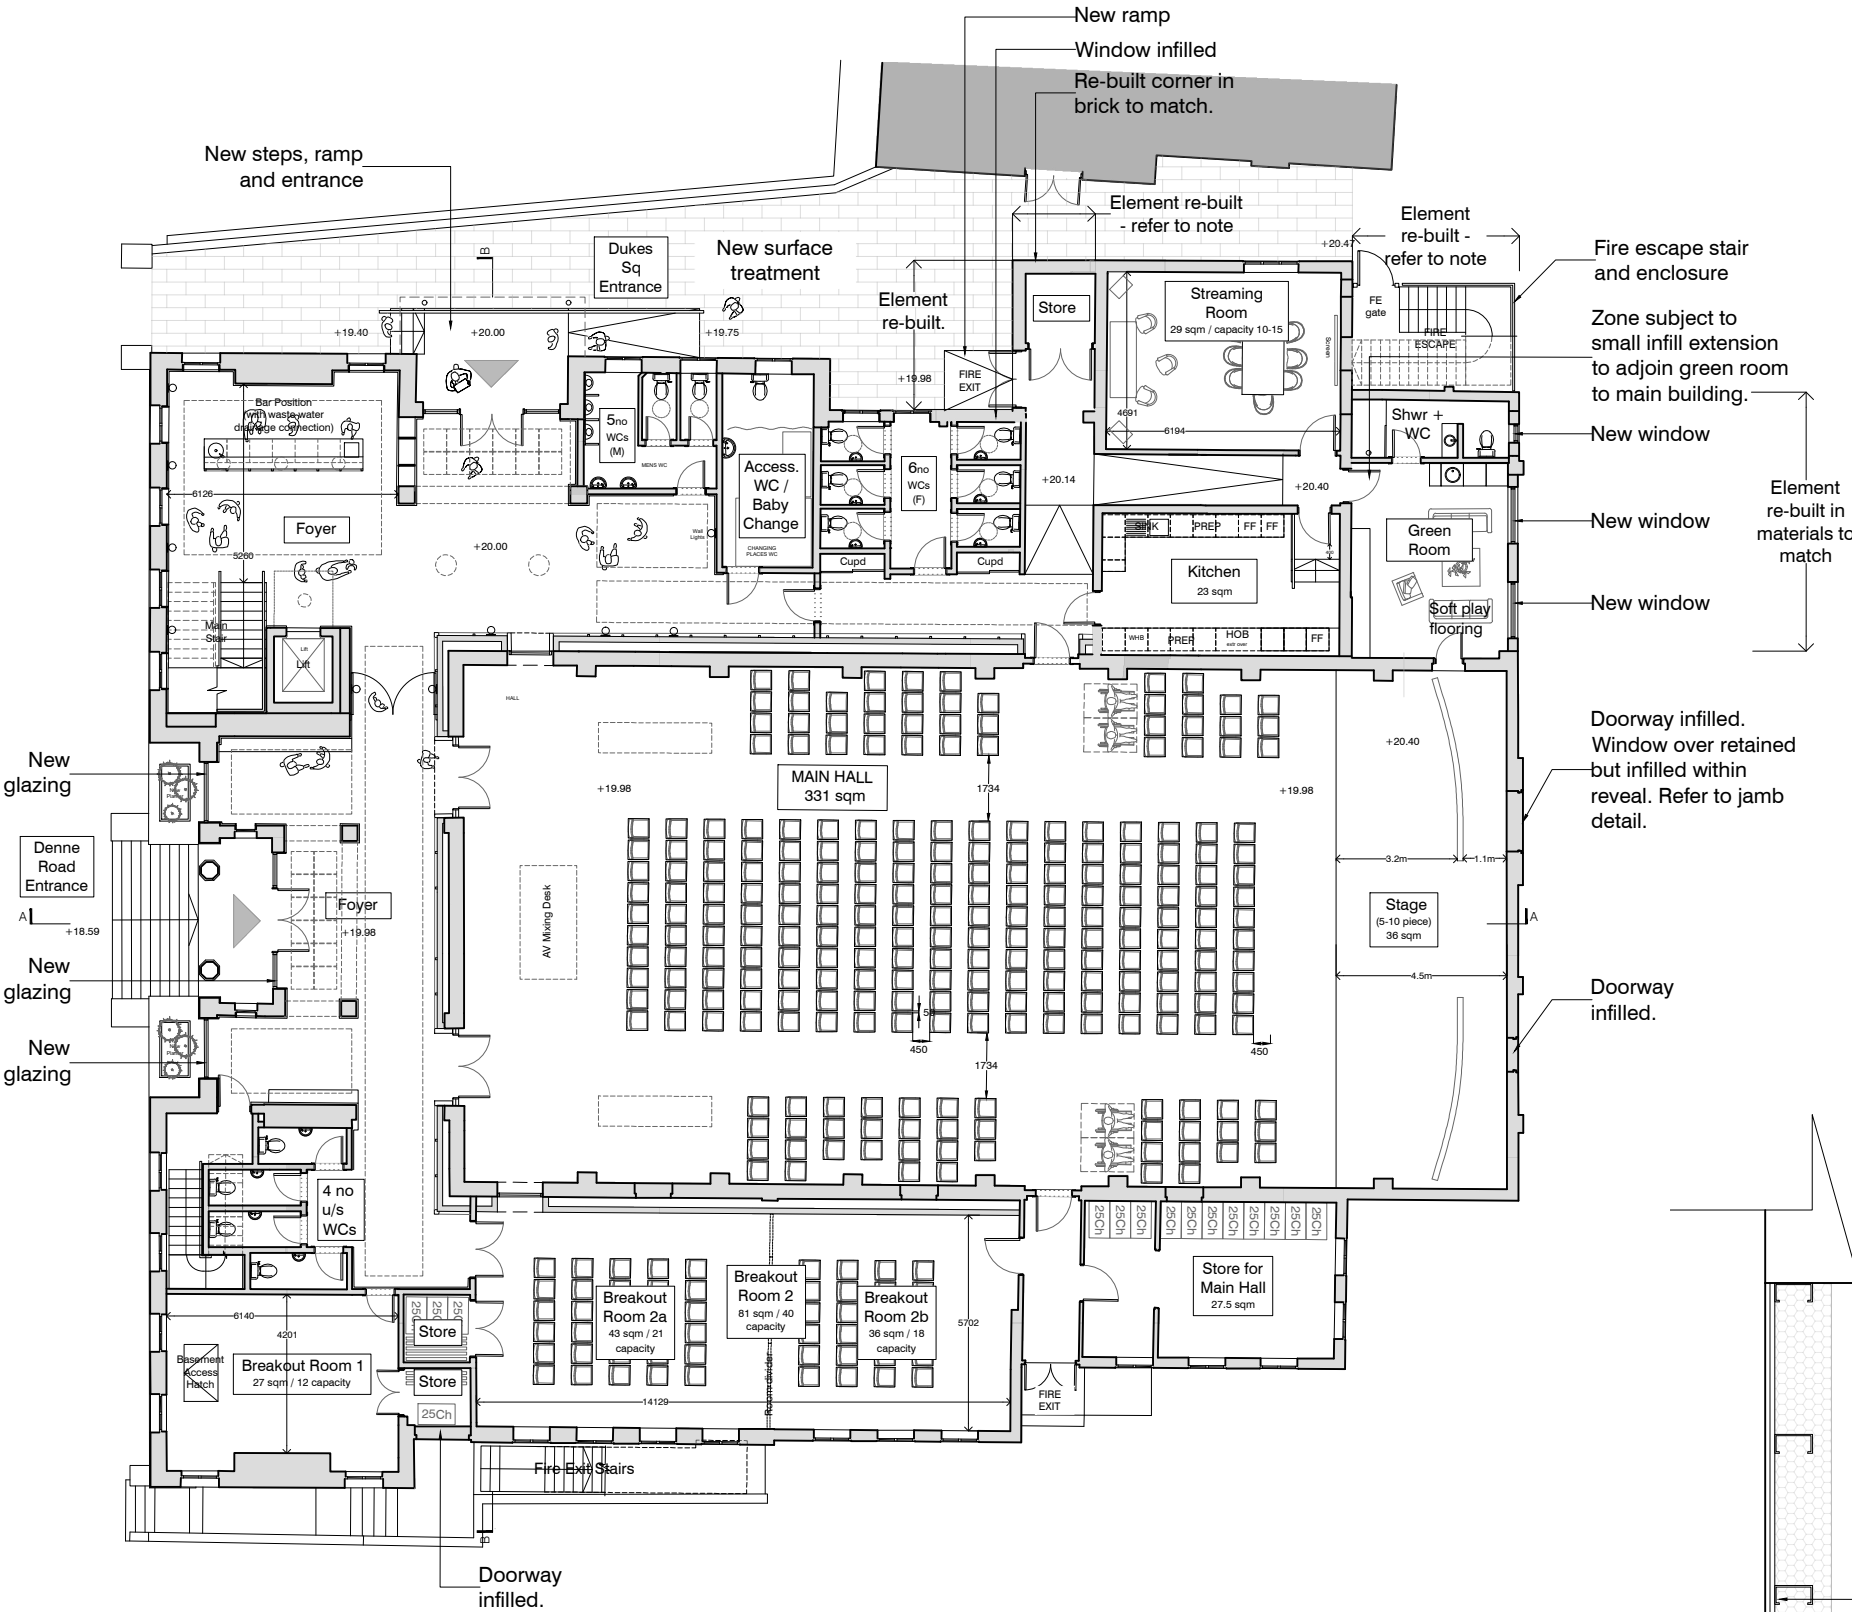

PROPOSED GROUND FLOOR PLAN
Scale 1:200 @ A3

THE CONTRACTOR MUST VERIFY ALL DIMENSIONS ON SITE BEFORE MAKING SHOP DRAWINGS OR COMMENCING WORK OF ANY KIND. NO DIMENSIONS TO BE SCALED FROM THIS DRAWING

1. THE BOUNDARIES SHOWN ARE BASED ON INFORMATION BY OTHERS. ALL BOUNDARIES TO BE VERIFIED ON SITE PRIOR TO COMMENCING CONSTRUCTION.
2. TOPOGRAPHICAL LEVELS TO BE CONFIRMED.
3. DESIGN & QUOTED AREAS ARE SUBJECT TO DESIGN DEVELOPMENT & STATUTORY CONSENTS.
4. ALL SURVEY INFORMATION SHOWN IS SUBJECT TO FURTHER SITE INVESTIGATION DURING DEMOLITION.

  

A	23.04.26	Rear arched window infilled internally MC	
REV	DATE	REVISIONS	CHK

**mohsin
cooper**

ARCHITECTURE + PLANNING

MOHSIN COOPER LIMITED, 7 HOVE MANOR PARADE,
HOVE STREET, HOVE, EAST SUSSEX, BN3 2DF
www.mohsincooper.com

© COPYRIGHT EXISTS ON THE DESIGN
AND INFORMATION SHOWN ON THIS DRAWING

PROJECT :
THE DRILL HALL, DENNE ROAD, HORSHAM, RH12 1JF

CLIENT :
LIFESPRIING CHURCH

DRAWING TITLE :
PROPOSED GROUND FLOOR PLAN

SCALE :	DRAWN :	SC	DATE :	JAN 2026
1:200@A3	CHECKED :	NC	DATE :	JAN 2026

NUMBER:	REVISION:
0514-P-002	A

STATUS:	PLANNING APPLICATION
S2	

Nominal Jamb Detail for internal
infill of arched window.

Backpainted glass

Internal infill within reveal depth:

- Plaster skim
- 2 x layers plasterboard
- Nom 50 x100 metal stud at 400mm c/s
- Approx 150mm acoustic grade mineral wool batt.

Proprietary vents fitted to plasterboard face to vent void.