



LEGEND:

- 1. BRICKWORK TO MATCH EXISTING
- 2. ZINC
- 3. PPC ALUMINIUM HANDRAILS / SCREENING
- 4. WHITE PPC ALUMINIUM WINDOWS
- 5. POLYCARBONATE ROOFLIGHTS

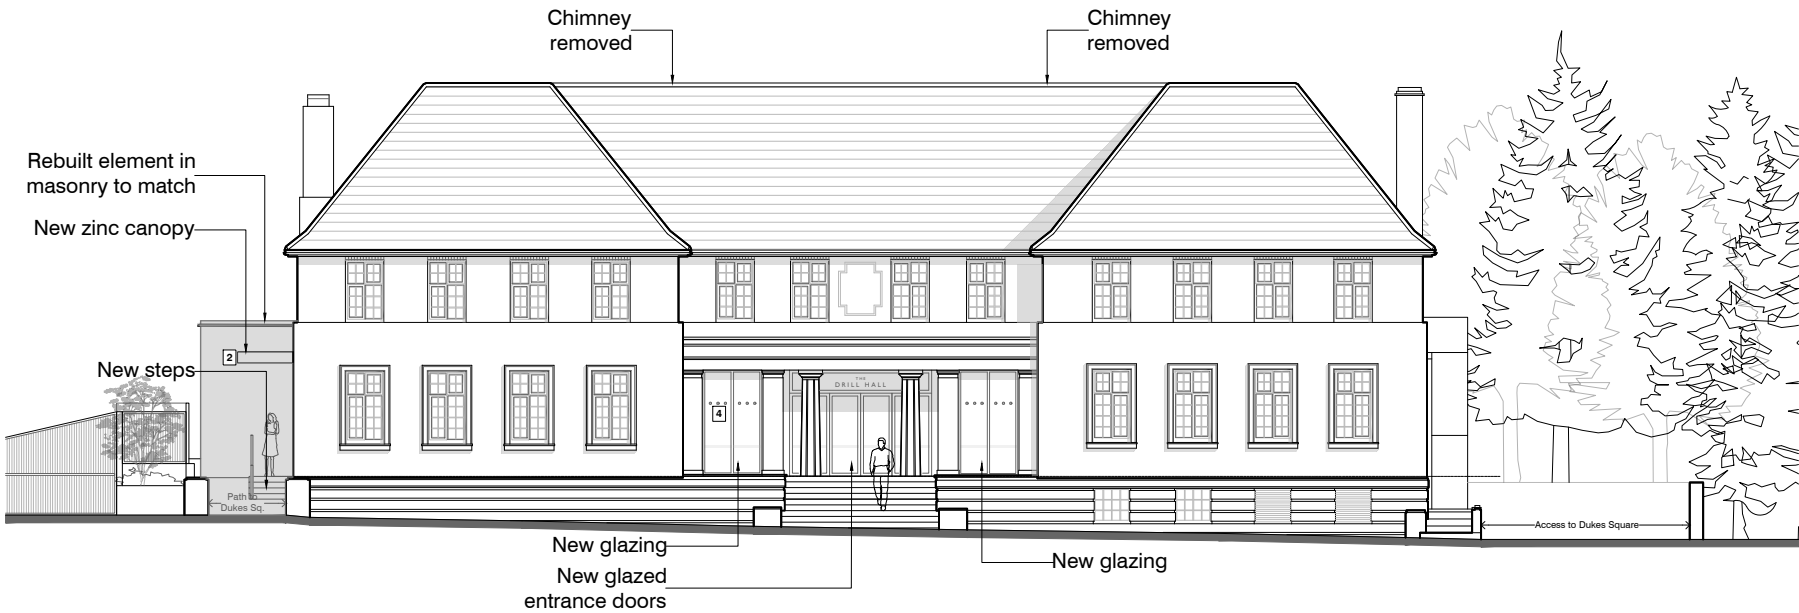


PROPOSED NORTH WEST ELEVATION
Scale 1:200 @ A3

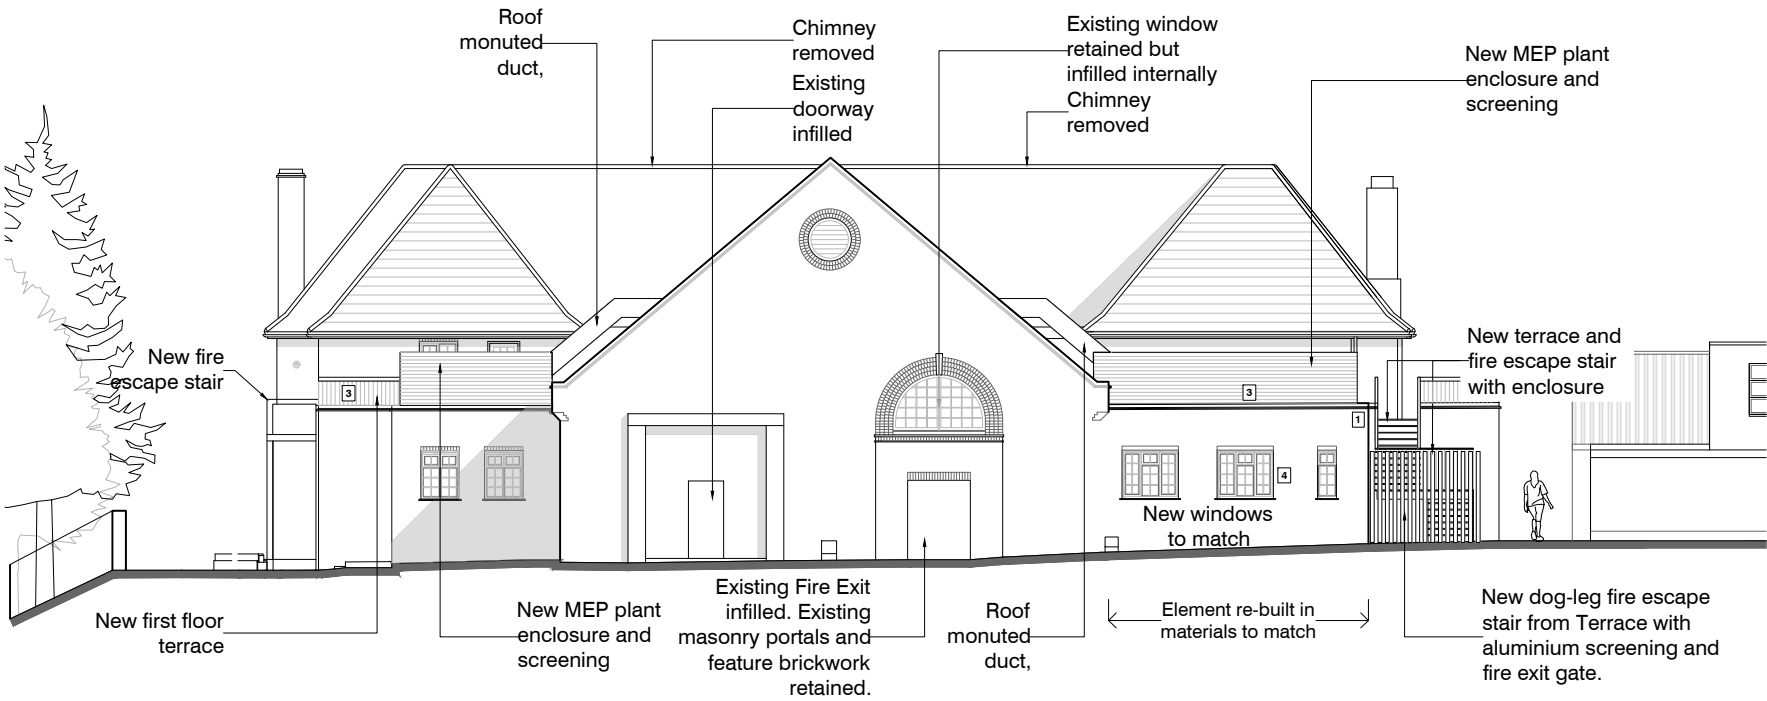

PROPOSED SOUTH EAST ELEVATION
Scale 1:200 @ A3

THE CONTRACTOR MUST VERIFY ALL DIMENSIONS ON SITE BEFORE MAKING SHOP DRAWINGS OR COMMENCING WORK OF ANY KIND. NO DIMENSIONS TO BE SCALED FROM THIS DRAWING

- 1. THE BOUNDARIES SHOWN ARE BASED ON INFORMATION BY OTHERS. ALL BOUNDARIES TO BE VERIFIED ON SITE PRIOR TO COMMENCING CONSTRUCTION.
- 2. TOPOGRAPHICAL LEVELS TO BE CONFIRMED.
- 3. DESIGN & QUOTED AREAS ARE SUBJECT TO DESIGN DEVELOPMENT & STATUTORY CONSENTS.
- 4. ALL SURVEY INFORMATION SHOWN IS SUBJECT TO FURTHER SITE INVESTIGATION DURING DEMOLITION.

 

REV	DATE	REVISIONS	CHK
B	23.04.26	2no chimneys retained	MC
A	24.03.26	Plant enclosure updated	MC

**mohsin
cooper**

ARCHITECTURE + PLANNING

MOHSIN COOPER LIMITED, 7 HOVE MANOR PARADE,
HOVE STREET, HOVE, EAST SUSSEX, BN3 2DF
www.mohsincooper.com

© COPYRIGHT EXISTS ON THE DESIGN
AND INFORMATION SHOWN ON THIS DRAWING

PROJECT :
THE DRILL HALL, DENNE ROAD, HORSHAM, RH12 1JF

CLIENT :
LIFESPRING CHURCH

DRAWING TITLE :
PROPOSED NORTH WEST AND
SOUTH EAST ELEVATIONS

SCALE :	DRAWN :	SC	DATE :	JAN 2026
1:200@A3	CHECKED :	NC	DATE :	JAN 2026

NUMBER:	REVISION:
0514-P-010	B

STATUS:	PLANNING APPLICATION
S2	