

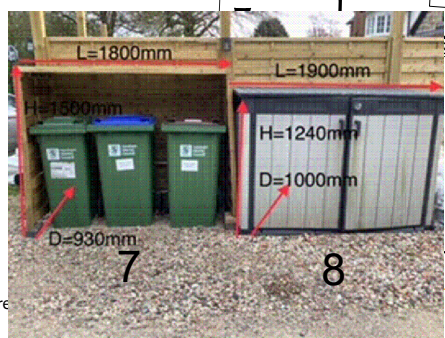
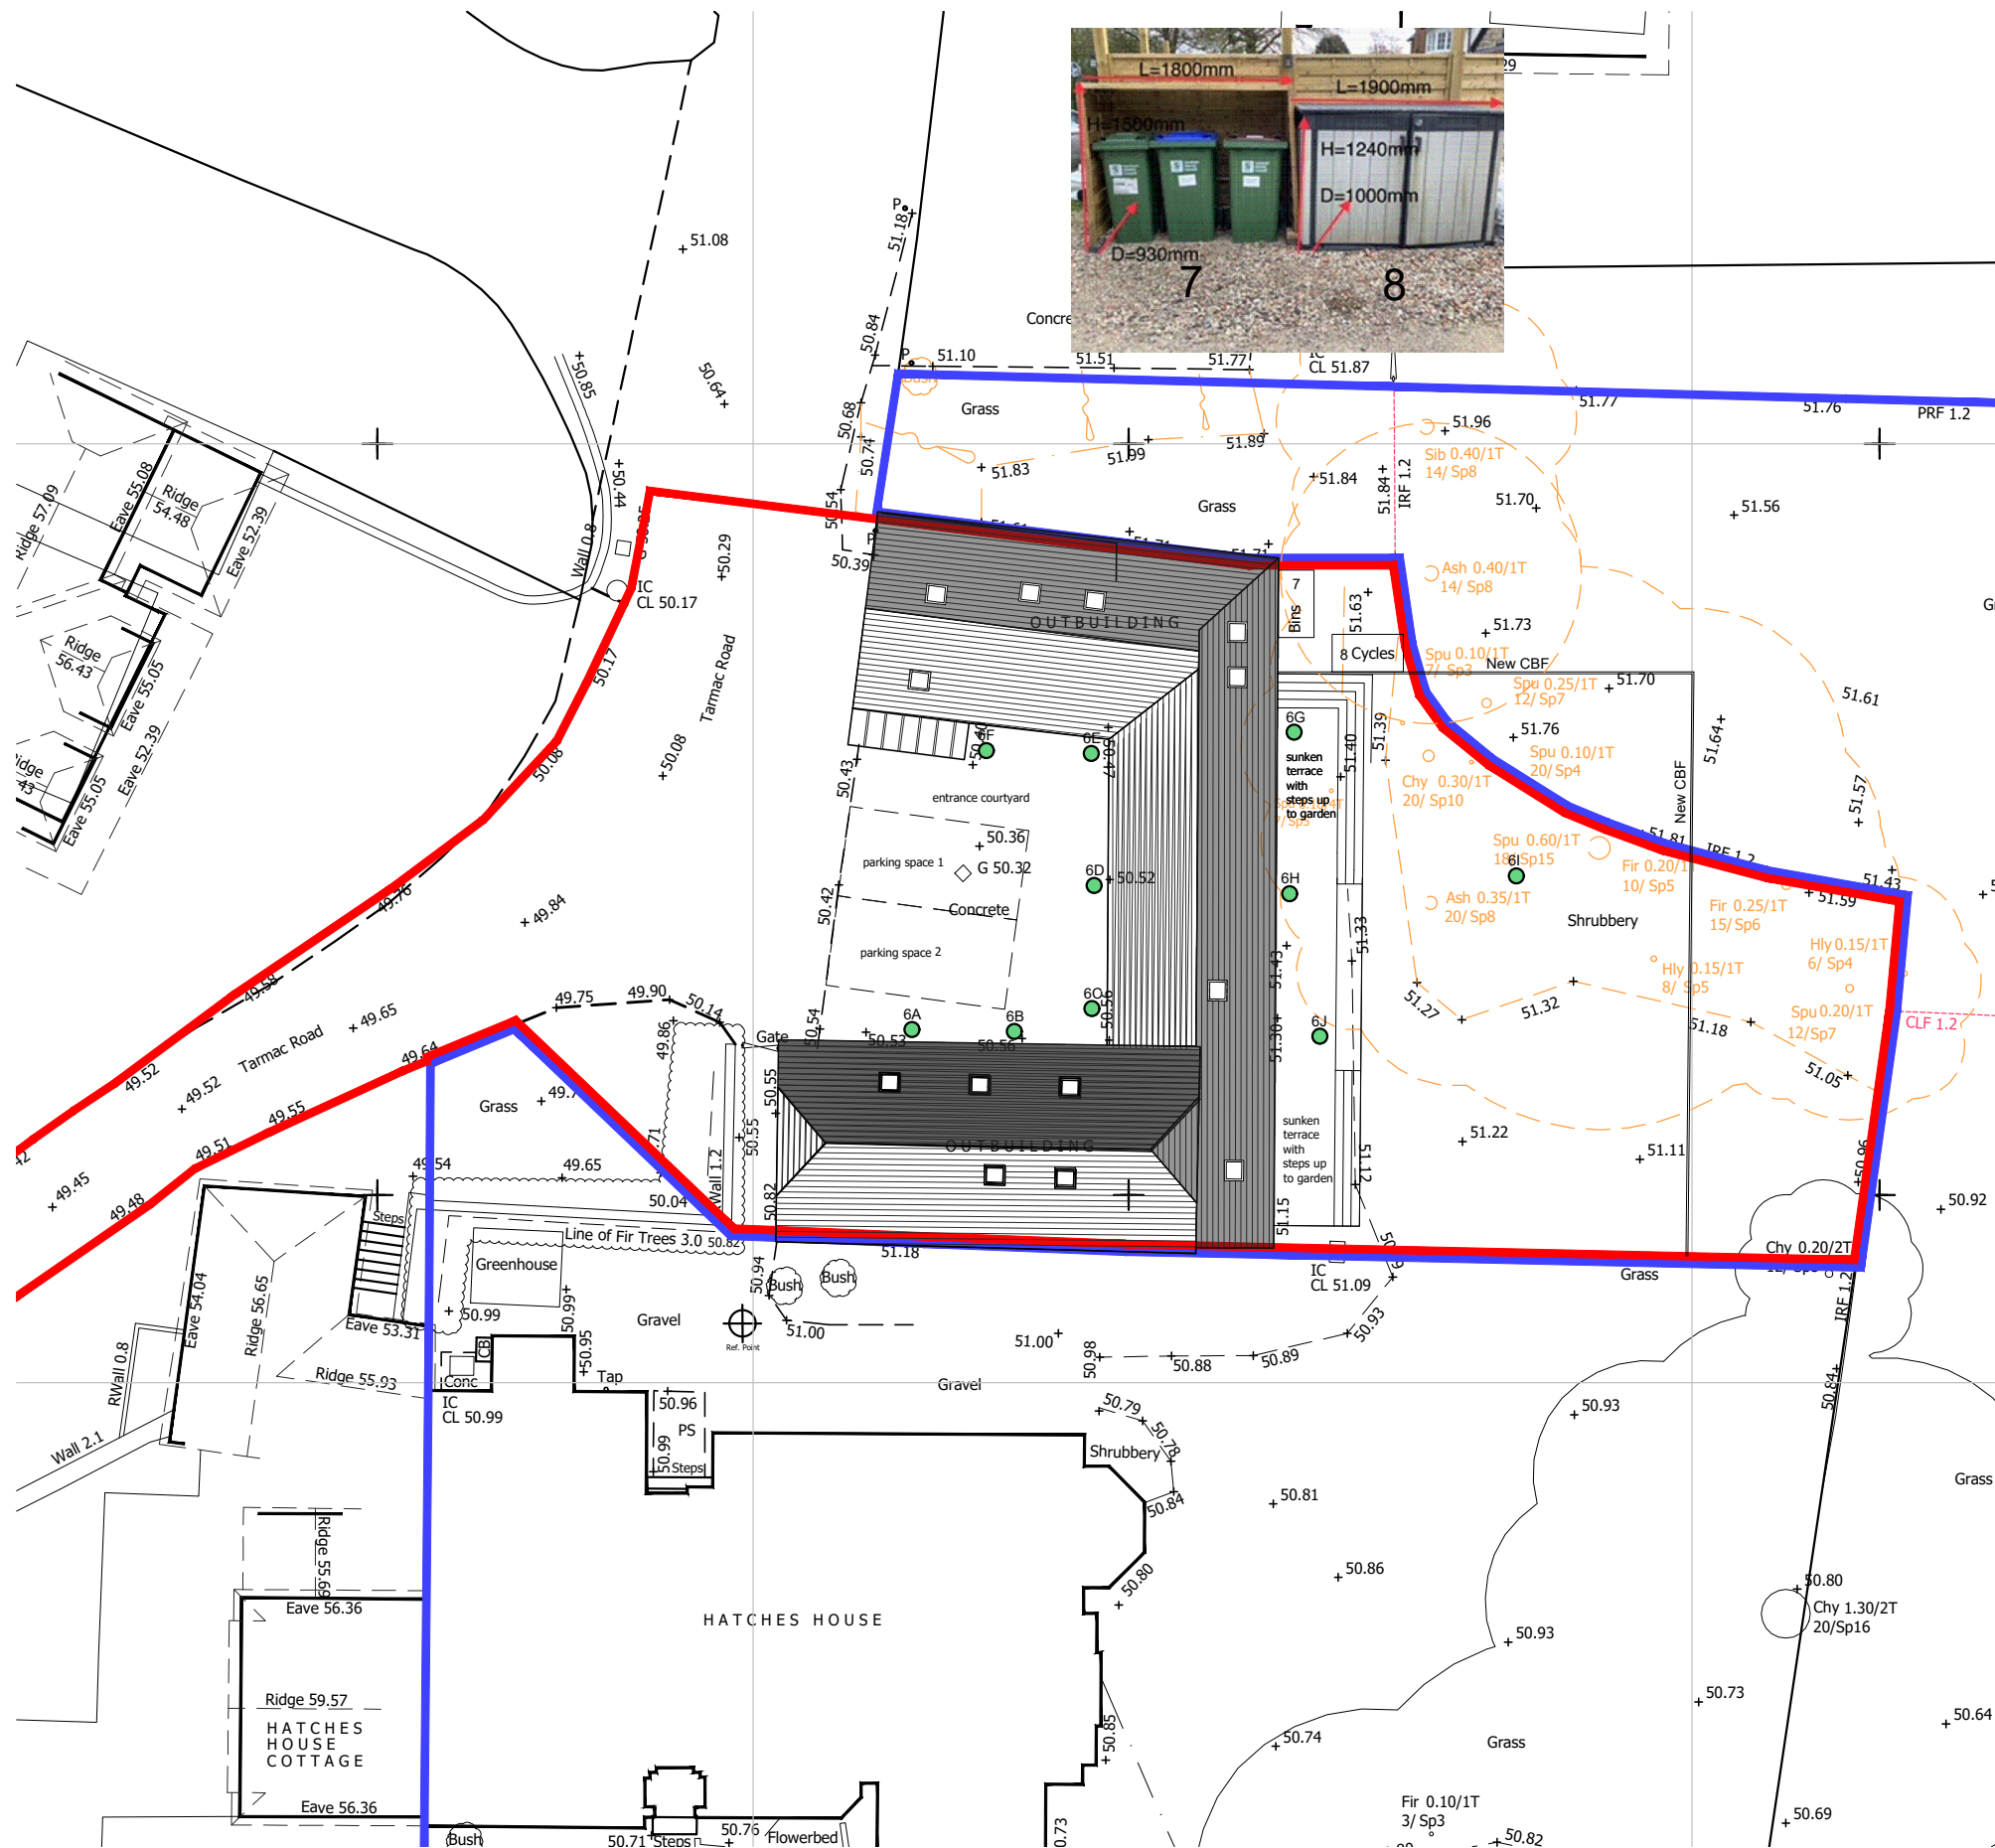


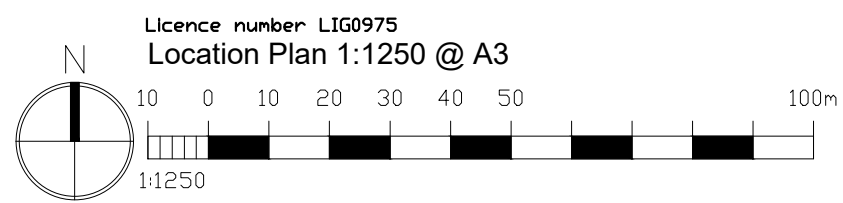

Notes

1. This drawing is the copyright of MH Architects Ltd
2. Do not scale this drawing except for Local Authority planning purposes
3. All dimensions must be checked on site by the contractor prior to commencement of the works.

Client Approval					
X	A - Approved				
X	B - Approved with comments				
X	C - Do not use				
Rev.	Revision Note/Purpose of Issue	Drw By	Date	Chk By	Date
P01	Preliminary issue	GW			
P02	Amended as meeting 05.04.	CHS	08.04.22		
P03	Parking space added.	CHS	16.09.22		
P04	Various amends	HG	28.08.24	CJP	28.08.24
P05	Planting plan and external storage added	HG	20.04.26	CJP	20.04.26
P06	External storage location amended	HG	24.04.26	CJP	24.04.26

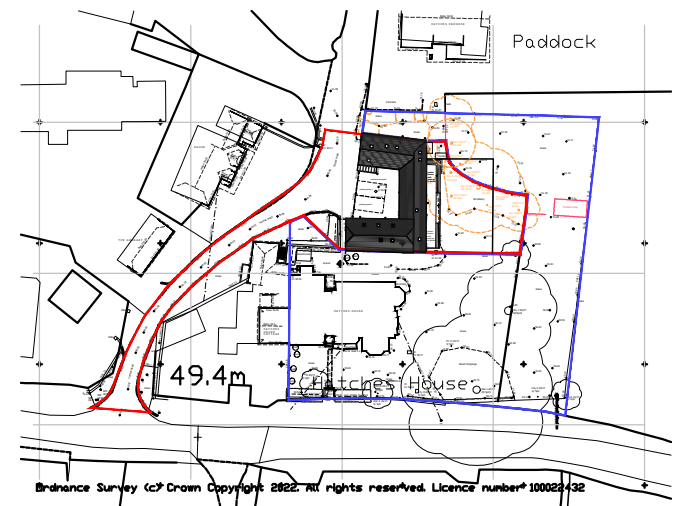

Planting Schedule	
6A	Viburnum Tina's Eve Price
6B	Viburnum Tina's Eve Price
6C	Mixed shrub assortment- Squamata 'Holger'
	Juniperus Squamata 'Little Joanna'
	Pinus Pinea 'Silver crest'
	Picea Glauca 'Jalako Gold'
	Ilex
6D	Cherry Laurel
6E	Cherry Laurel
6F	Rhododron Graciela
6G	Fan Palm Hardy
6H	Fan Palm Hardy
6I	Lawn- Turfed
6J	Osmanthus Hetrophyllus Tricolor
External storage Schedule	
7	Bin store- Refuse- 140 ltr. Recycling- 240 ltr Garden waste 240 ltr
8	Secure covered cycle store- Proprietary metal cabinet

Client

Mr & Mrs Minchell

Job title

Hatches House
East Street
West Chiltington


Drawing title

Location Plan
& Site Plan

Drawn	Date	Checked	Date	Scale at A3				
GW	15.03.2022			1:200 / 1:1250				
Job No.	Pro.	Org.	Zone	Level	Type	Role	No.	Rev.
21-030	HCH	MHA	ZZ	ZZ	DR	A	0100	P06

Purpose of Issue

PLANNING

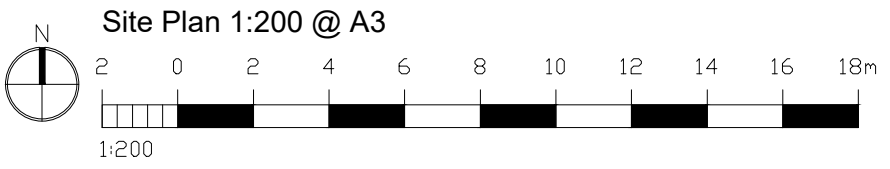

Ground Floor Bidennial Building
Southern Gate Chichester
West Sussex PO19 8EZ

t. 01243 774748
e. admin@mharchitects.co.uk
www.mharchitects.co.uk

Limited Company
Registered in England No.1994233