



Floor Plans
Scale 1:100

Existing

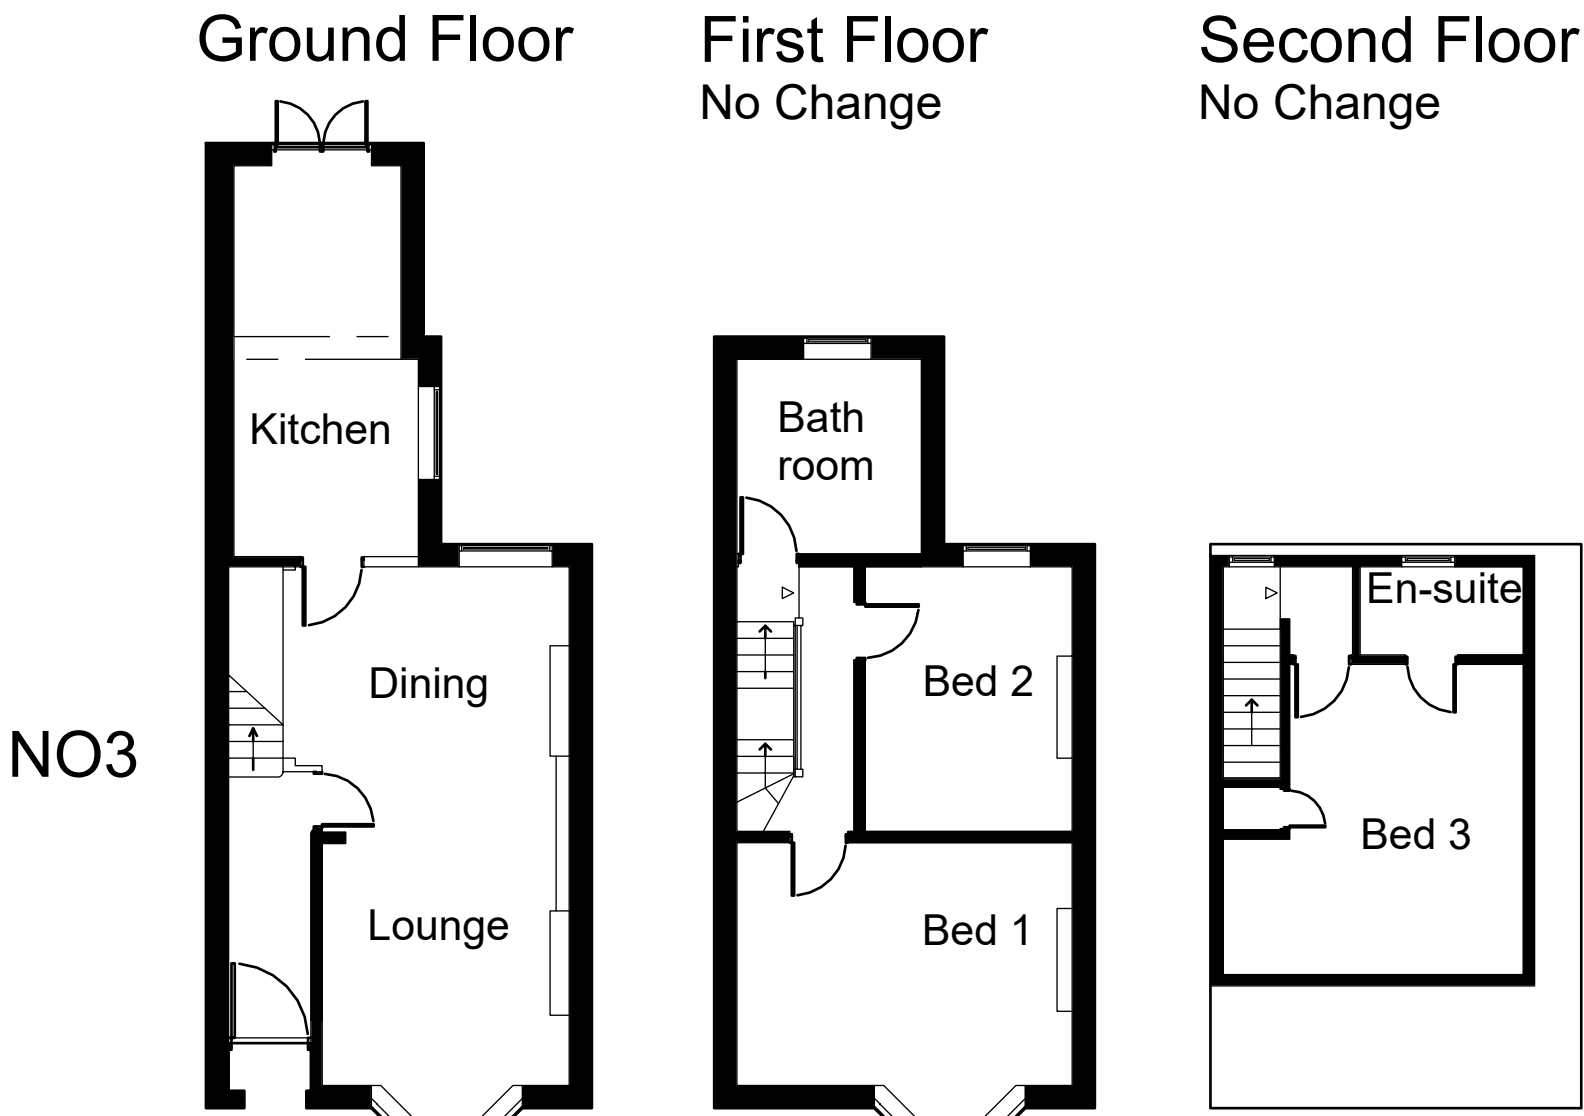


Proposed

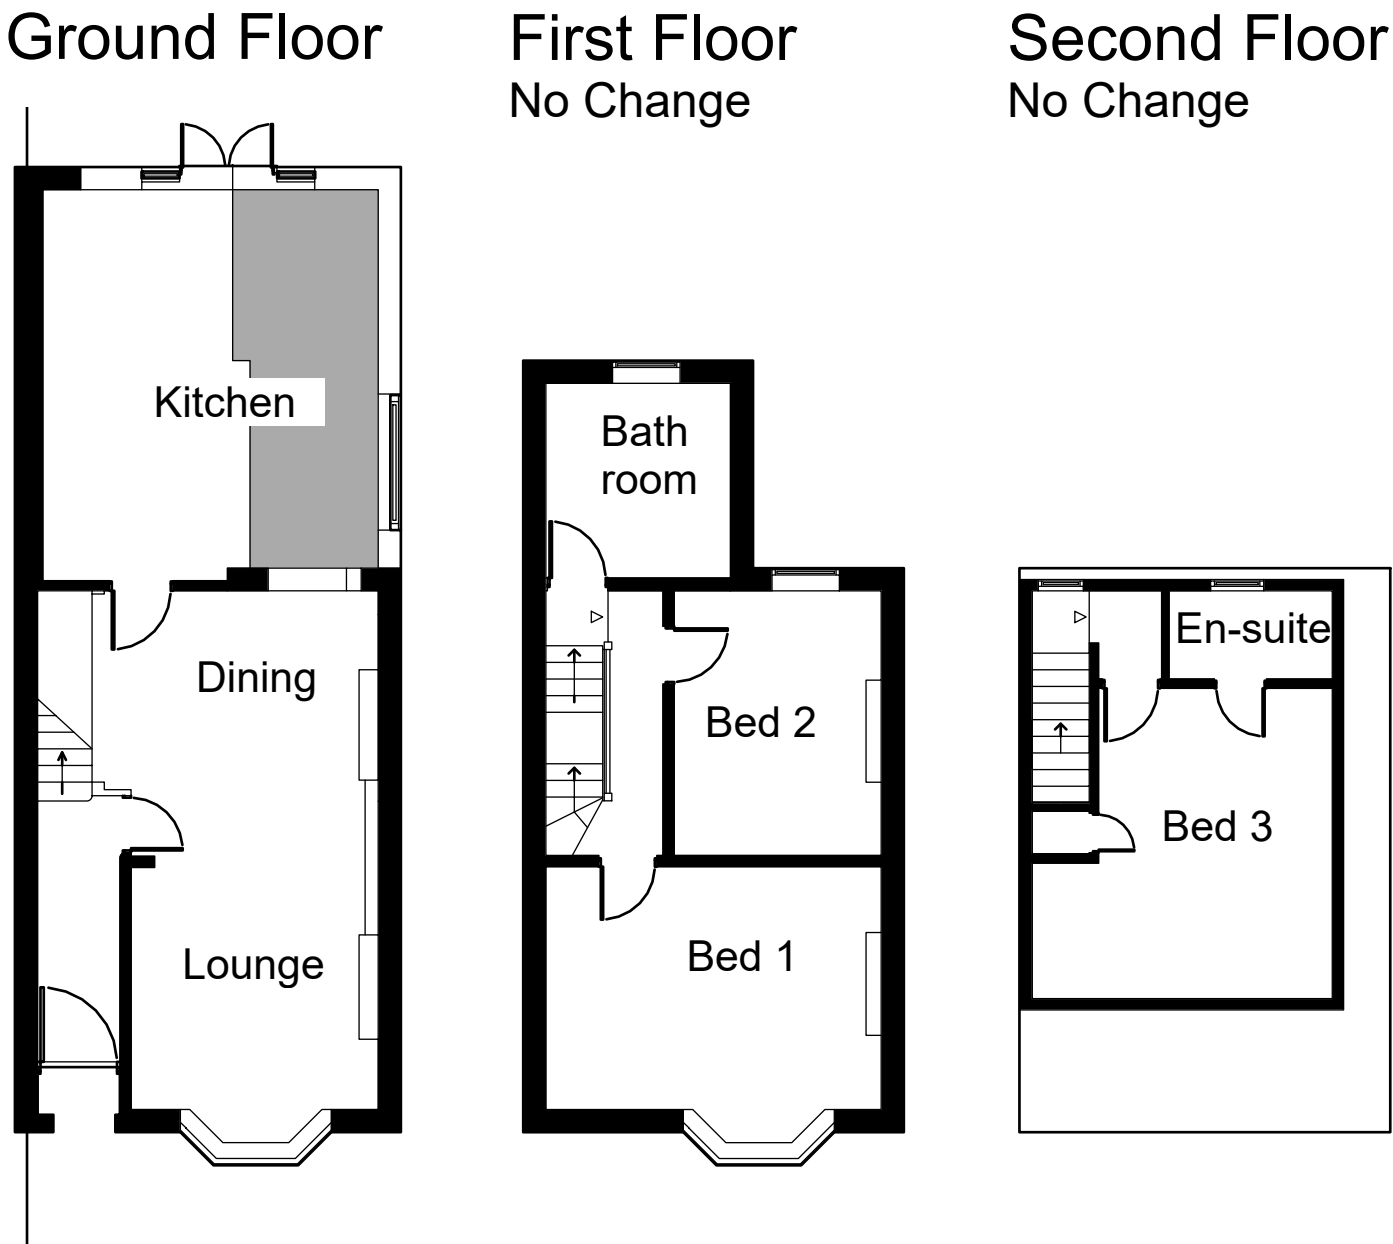

Elevations
Scale 1:100




Existing

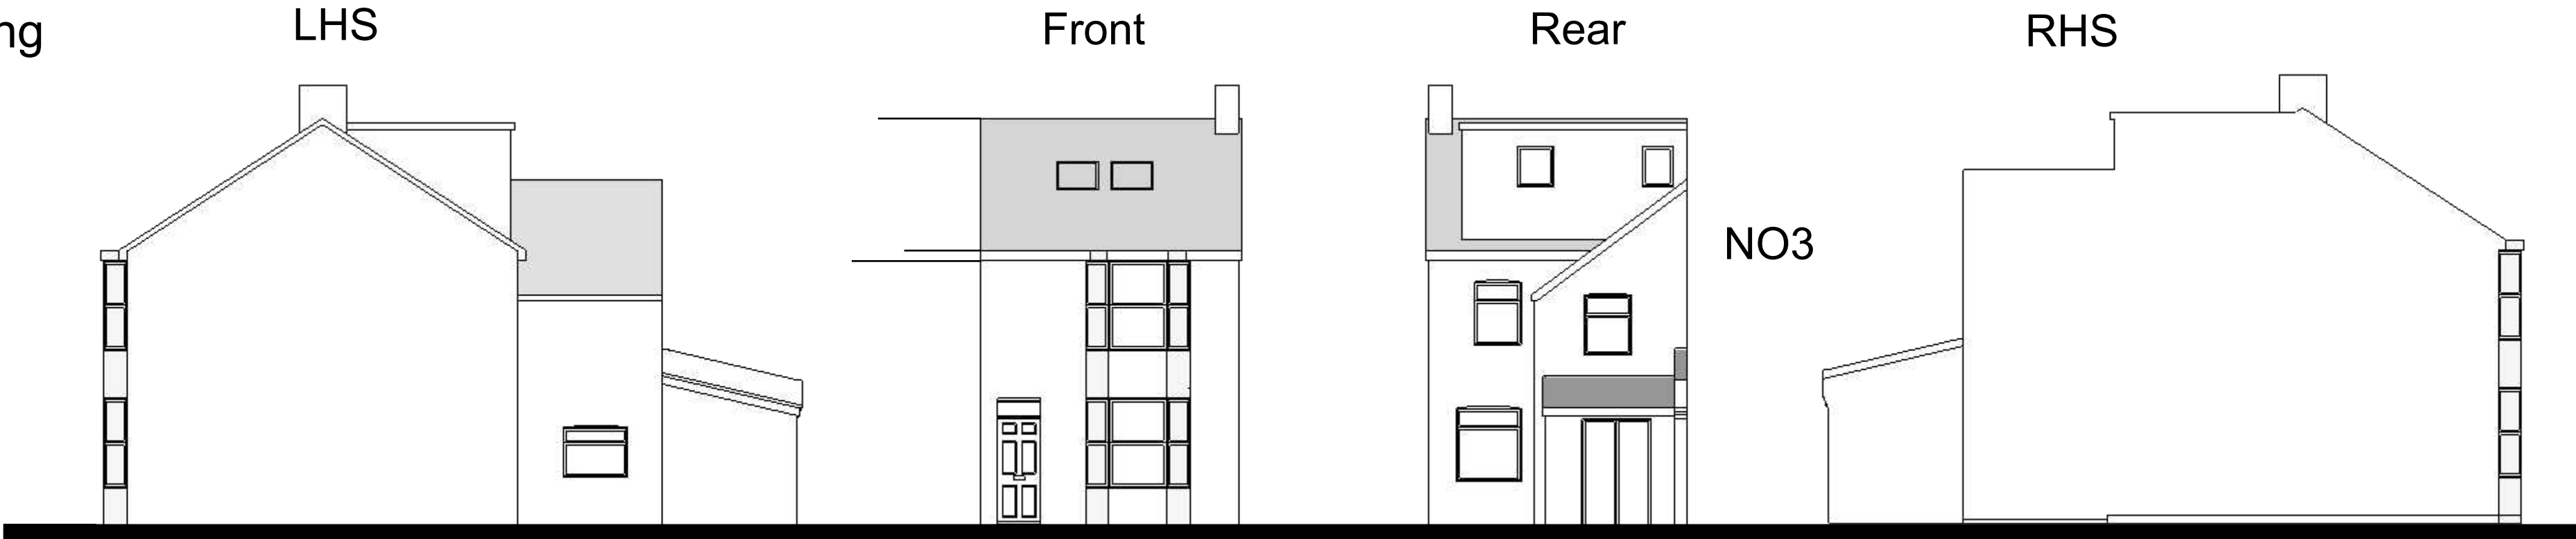

Proposed



Proposed Ground floor plan
Scale 1:50

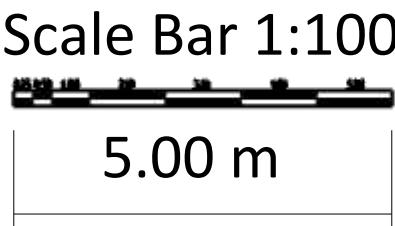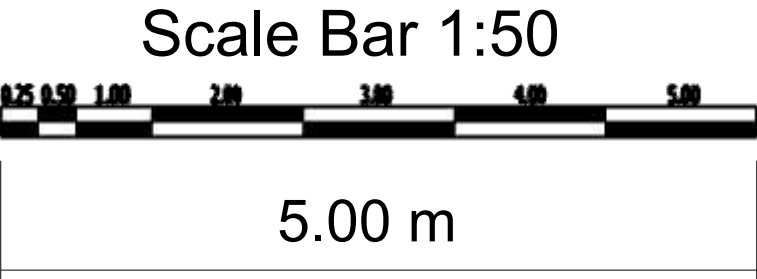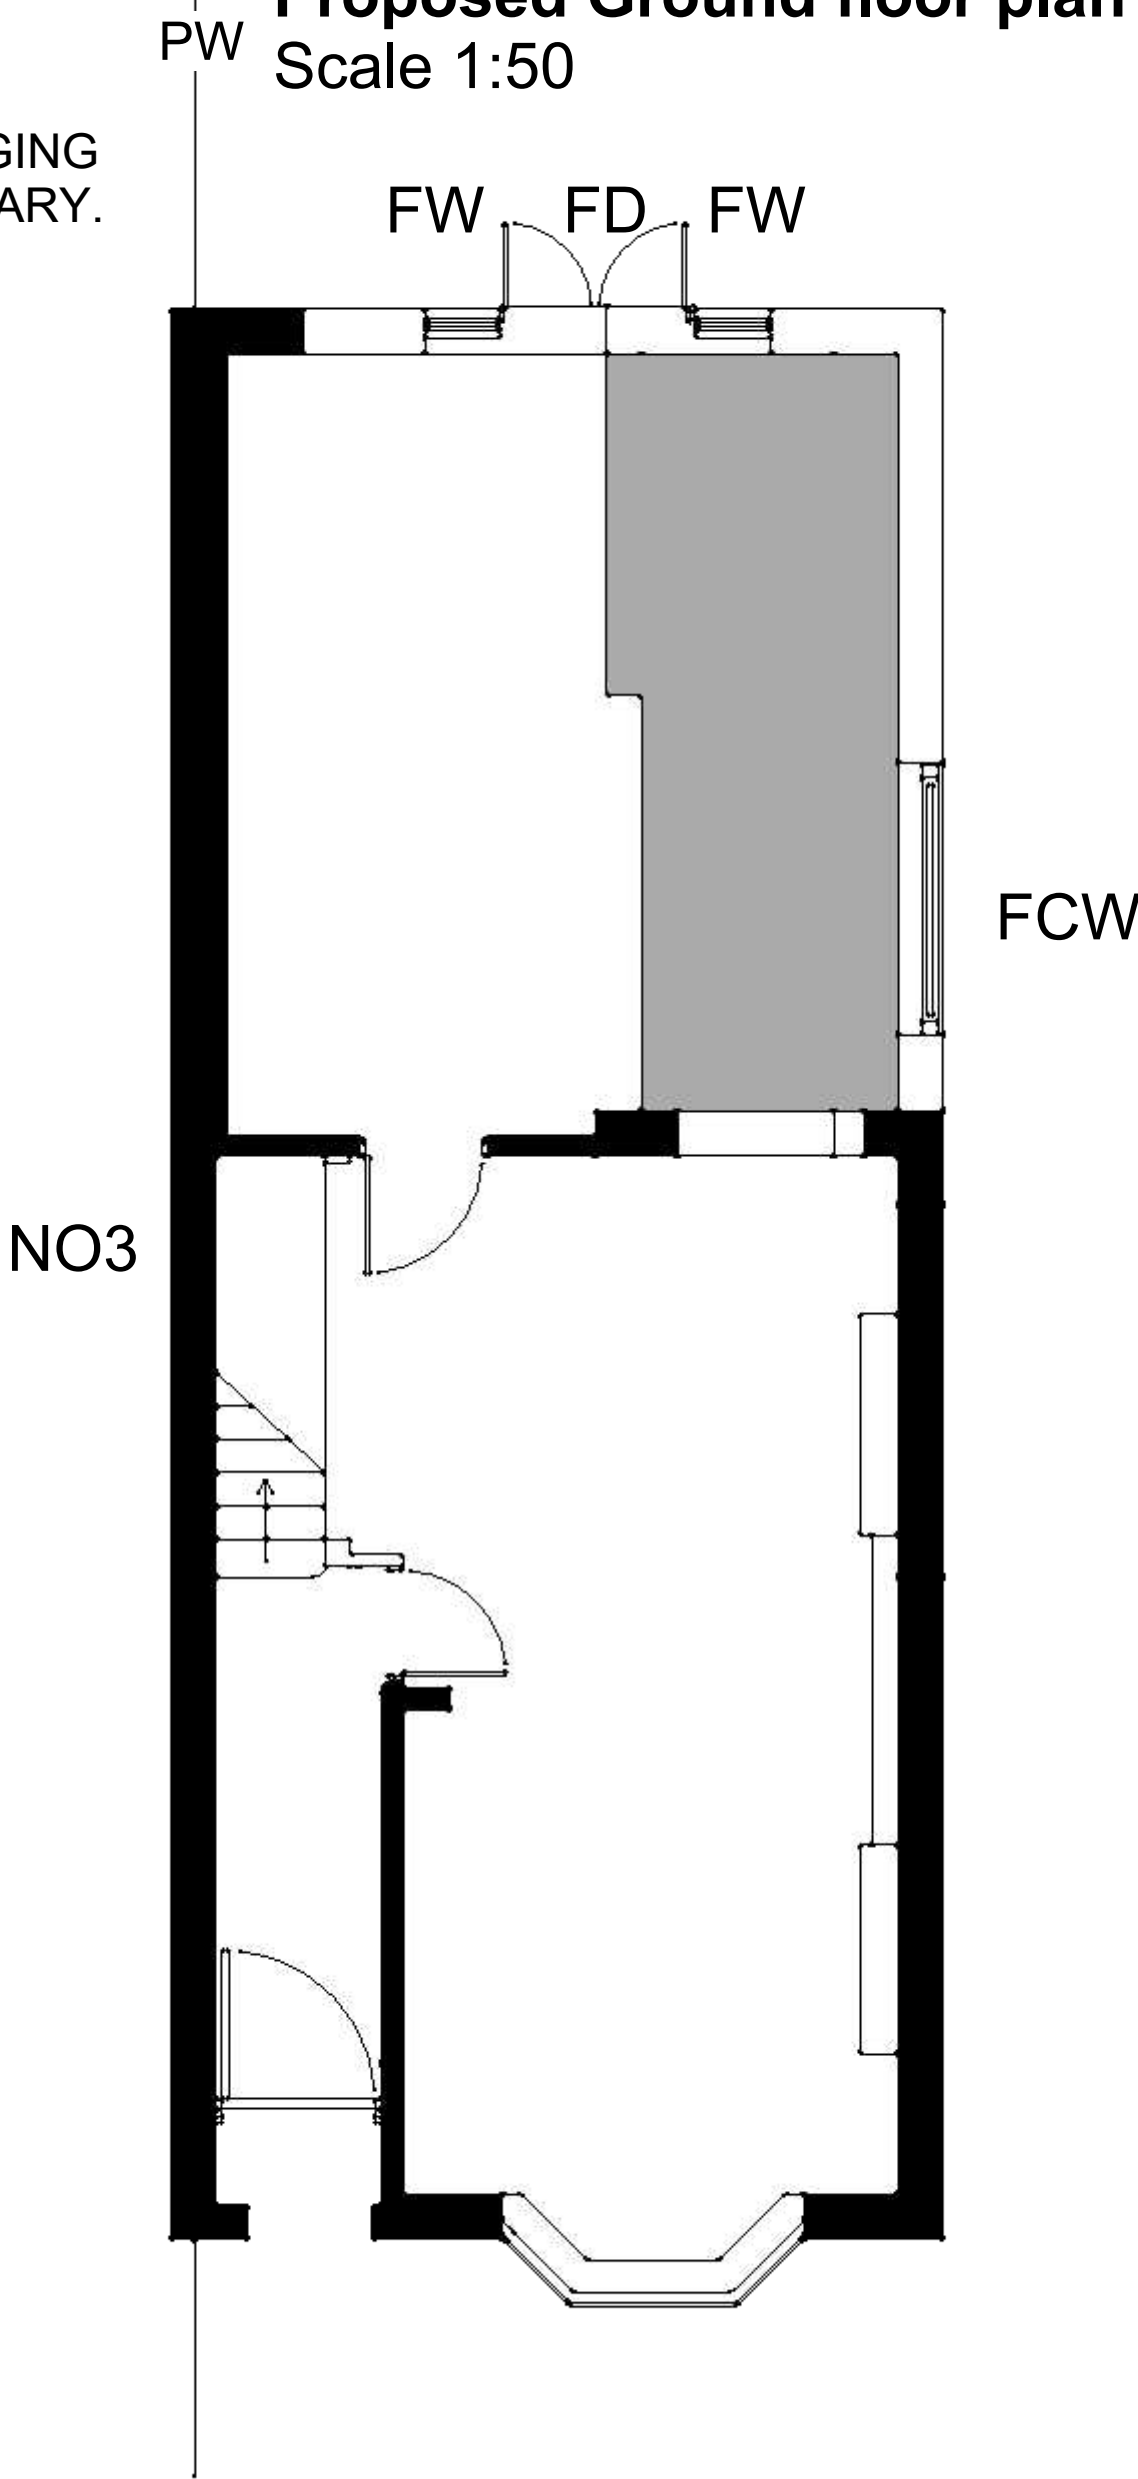


LEGEND / ABBREVIATIONS

FD – Alum. Crittall French doors
FW – Full ht. fix. window (Alum. Crittall).
FCW- Flush casement window (Alum. Crittall).
ER – Exist roof remain
NR- New roof to match ex.
PRW- Pitched roof window.
BWM – Brickwork match exist.
RDM- Render match exist.
PW- Party wall.


- Existing walls to remain
- New walls
- New Floor area

Roof Plans
Scale 1:100

Existing

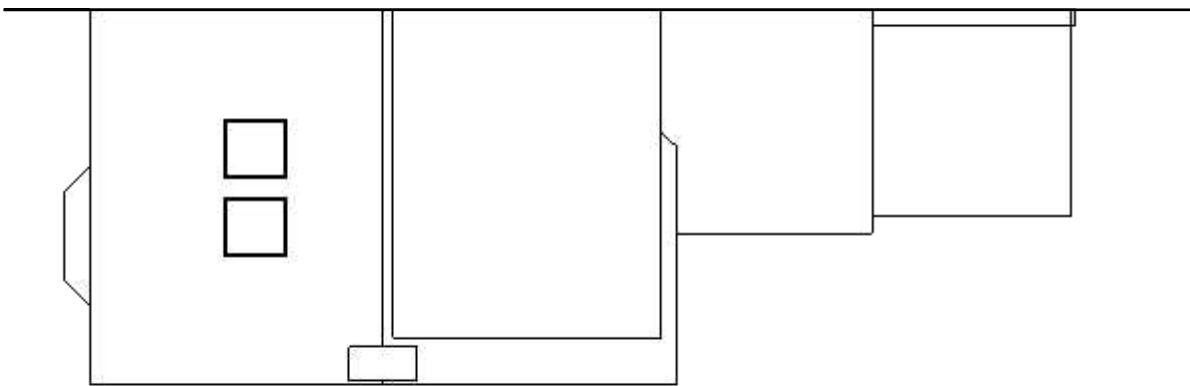

Proposed

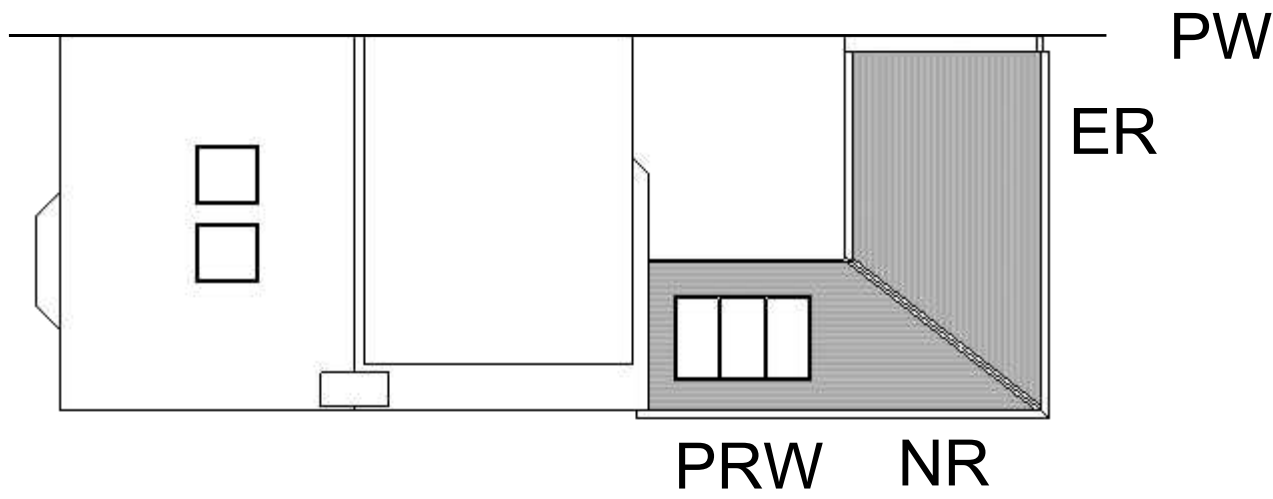

READ IN CONJUNCTION WITH ALL OTHER PROJECT DOCUMENTS-REFER ALL
DESCRIPCTIONS AND ERRORS TO THE ARCHITECT/AUTHOR. SCALING THIS
DRAWING IS PERMITTED EXCEPT FOR CONSTRUCTION PURPOSES-WORK
ONLY TO FIGURED DIMENSIONS DURING CONSTRUCTION NOT AUTHORISED
FOR CONSTRUCTION UNLESS SPECIFICALLY STATED. ALL COPYRIGHTS IN THIS
DRAWING AND DESIGNS SHOWN THEREIN IS RETAINED-DO NOT REPRODUCE
WITHOUT CONSENT.



PAGE DESCRIPTION : Floor plans – elevations
PROJECT STAGE: Planning
PROJECT TITLE: Rear elevation extension.

CLIENT: Mr & Mrs Ace
ADDRESS:
5 Shelley Road, Horsham RH12 2JH

DATE : 16 04 26
DRAWN
BY CRG