


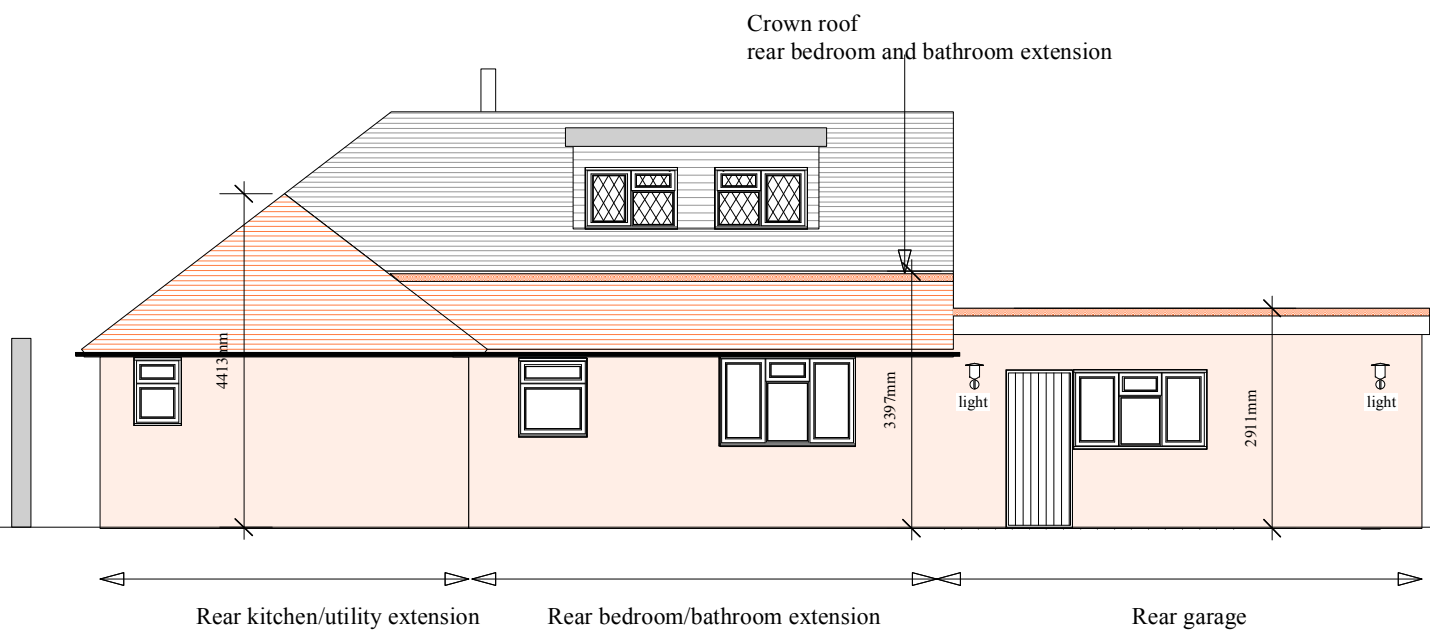


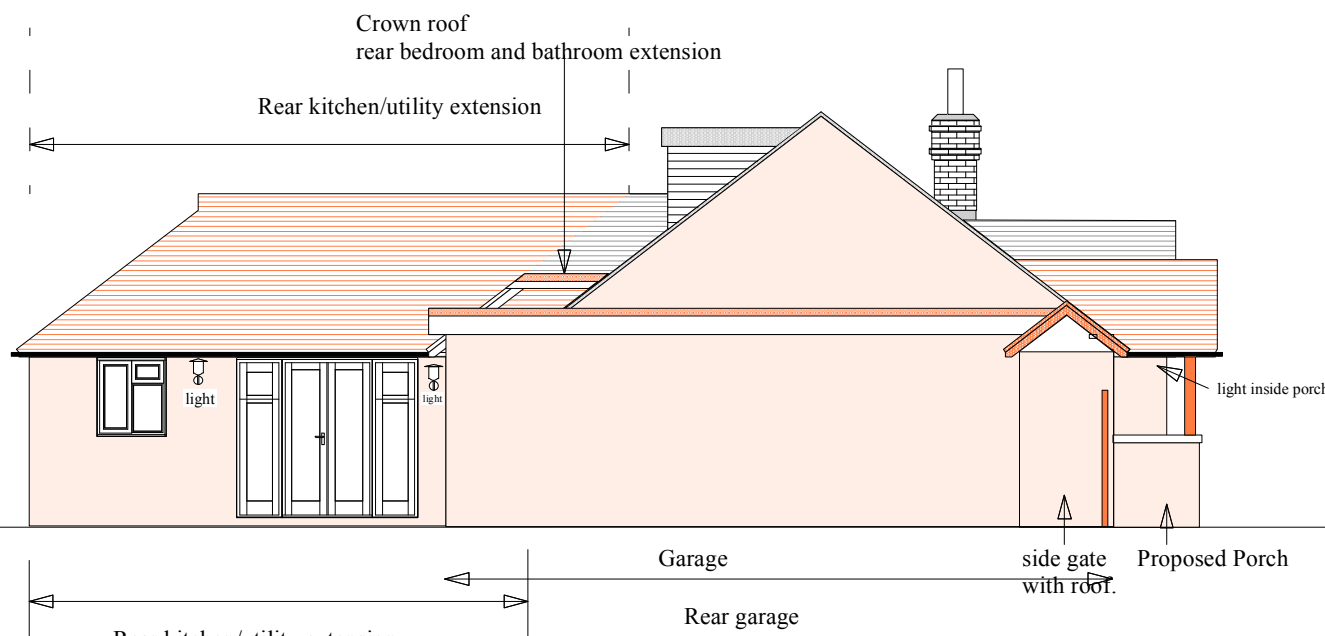


Rear West Elevation

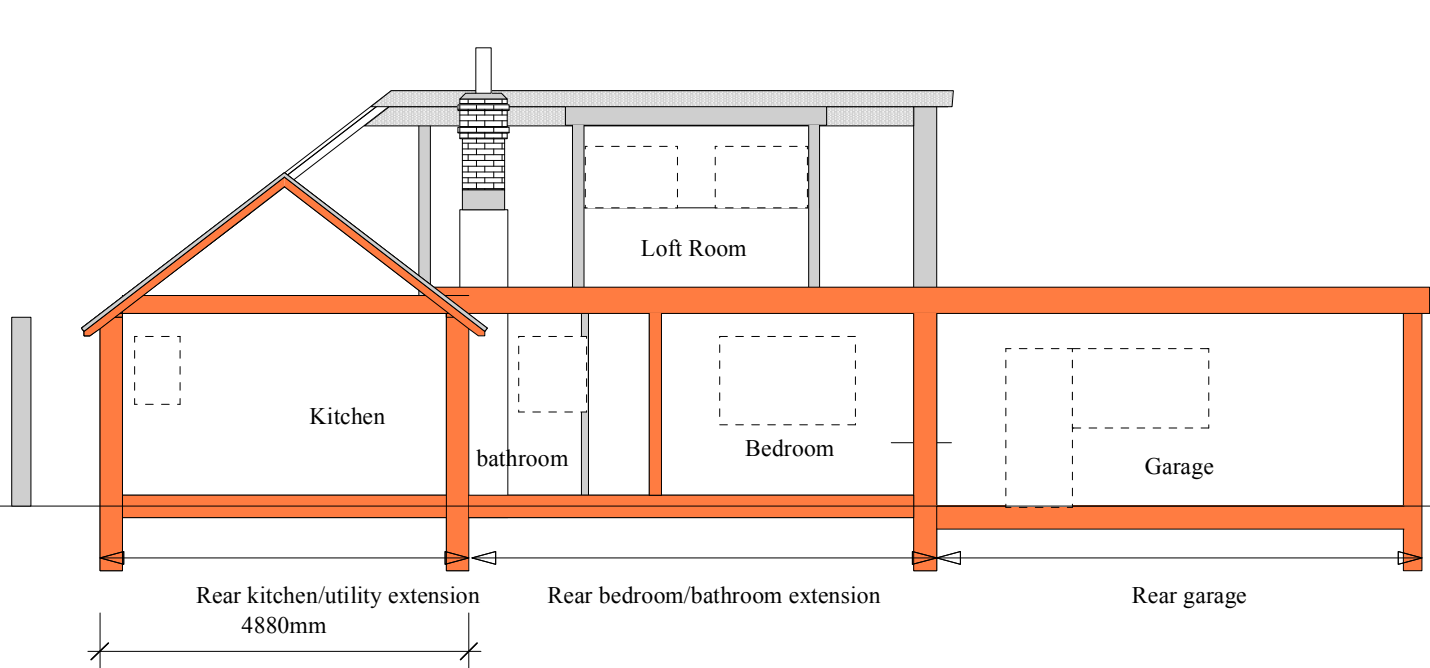


Side South Elevation

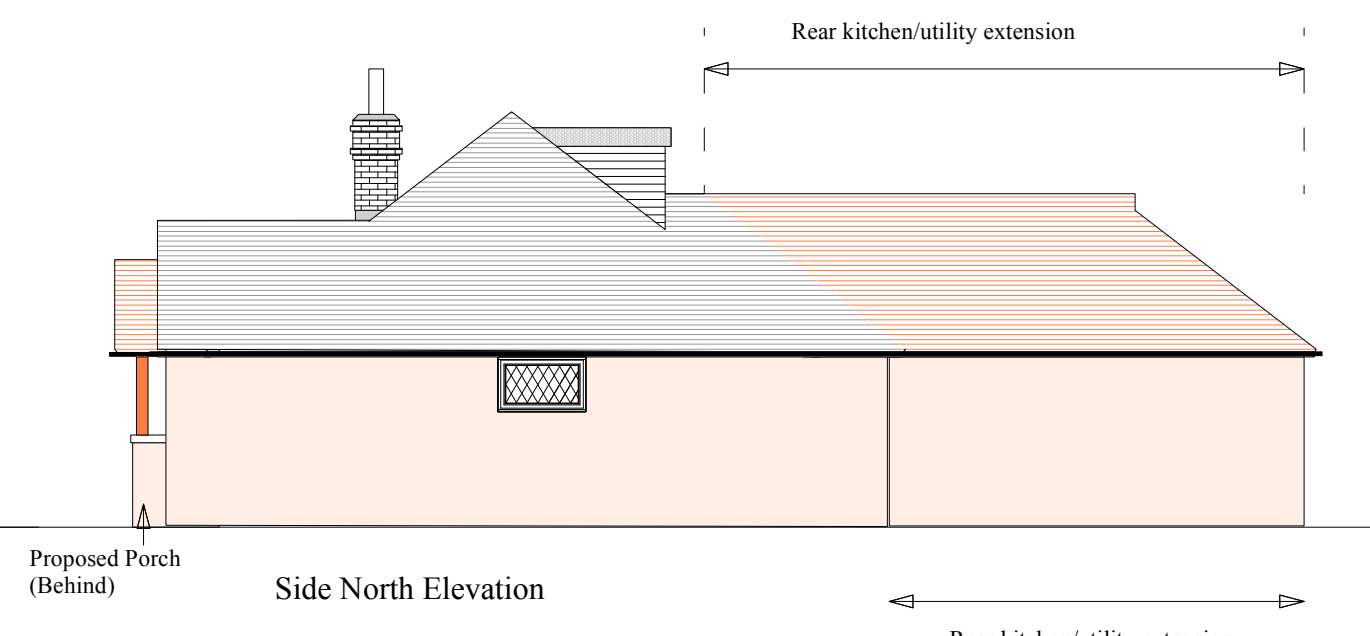


Section Looking East showing proposed rear extensions, existing loft conversion and proposed Garage

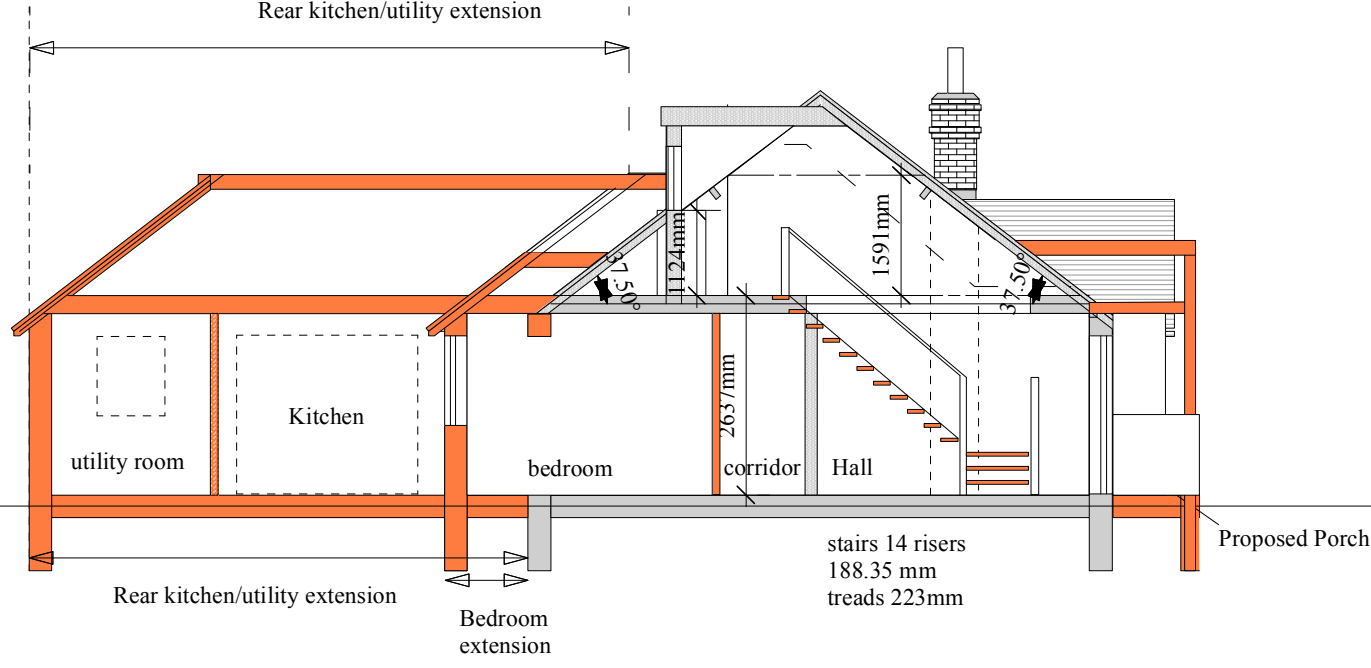

Section Looking North showing proposed rear extensions, existing loft conversion and proposed new staircase

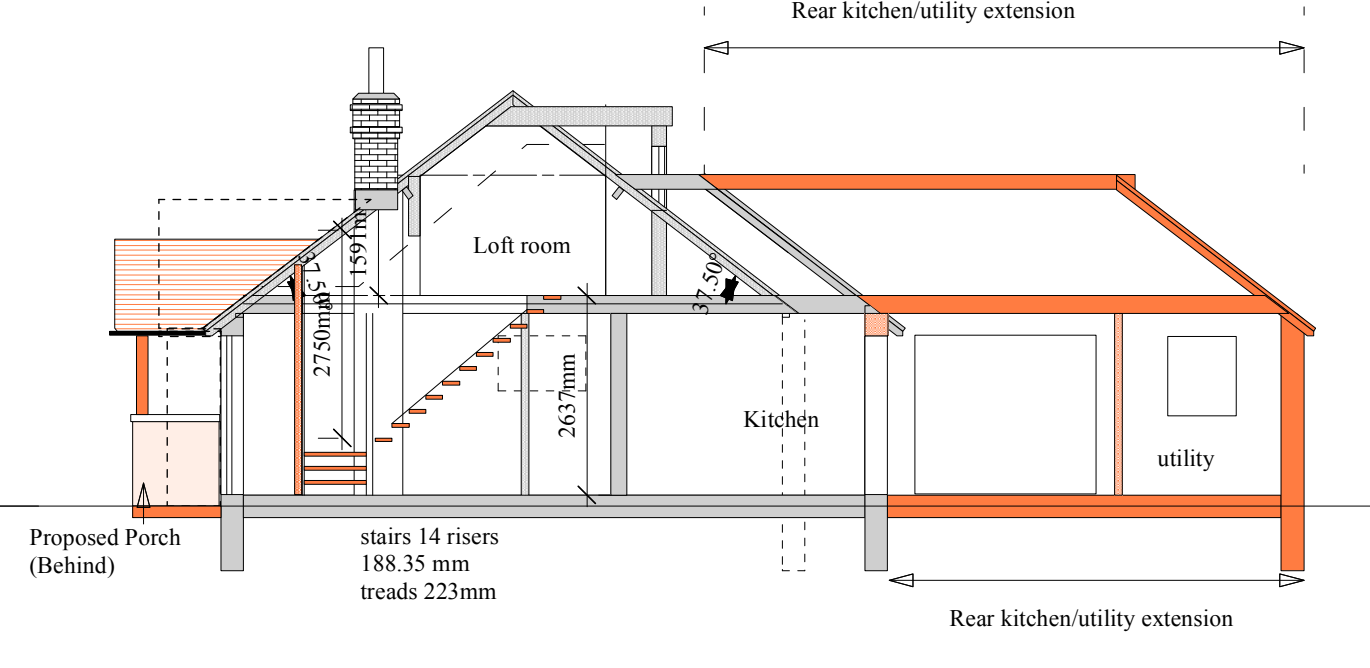

Section looking South showing existing loft conversion proposed new staircase and proposed rear kitchen /utility room extension

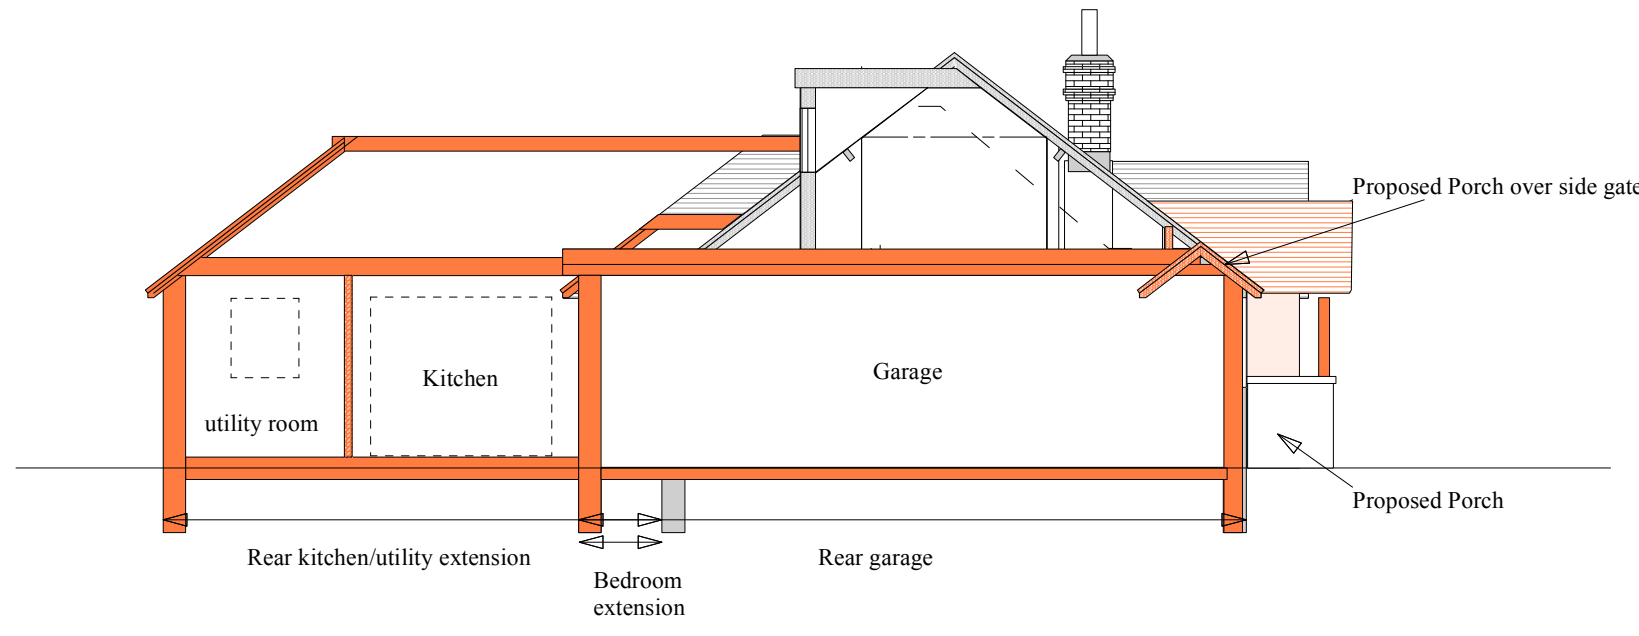

Section Looking North showing proposed rear extensions, and proposed garage


Sara Rudkin Ordnance Survey Licence Number 100053651

Sara Rudkin RIBA Architect
5 Thornden Cowfold Horsham West Sussex, RH13 8AG Tel: 01403 864 530.
e-mail: sararudkin@btinternet.com www.sararudkin.co.uk

Revisions:

Client: **Mr & Mrs Pearce**

Location: **22 Fay Road Horsham West Sussex RH12 2LG**

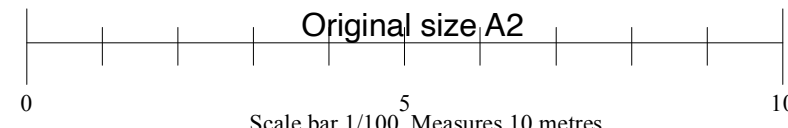

This drawing is Copyright: Refer to Architect concerning Licence for use.

Date: **February 2026** Drawn : **SER** Scale(s): **1:100**

Drawing Submitted as Planning Application
One of 4 drawings numbered SP/26/01, 02, 03, & 04
19/04/2026

Title of project:
Rear extensions to kitchen bathroom and bedroom 2.
Replacement garage with larger garage.
Open oak framed front porch

Title: Proposed rear and side elevations and sections.
Drawing No: SP/26/04