




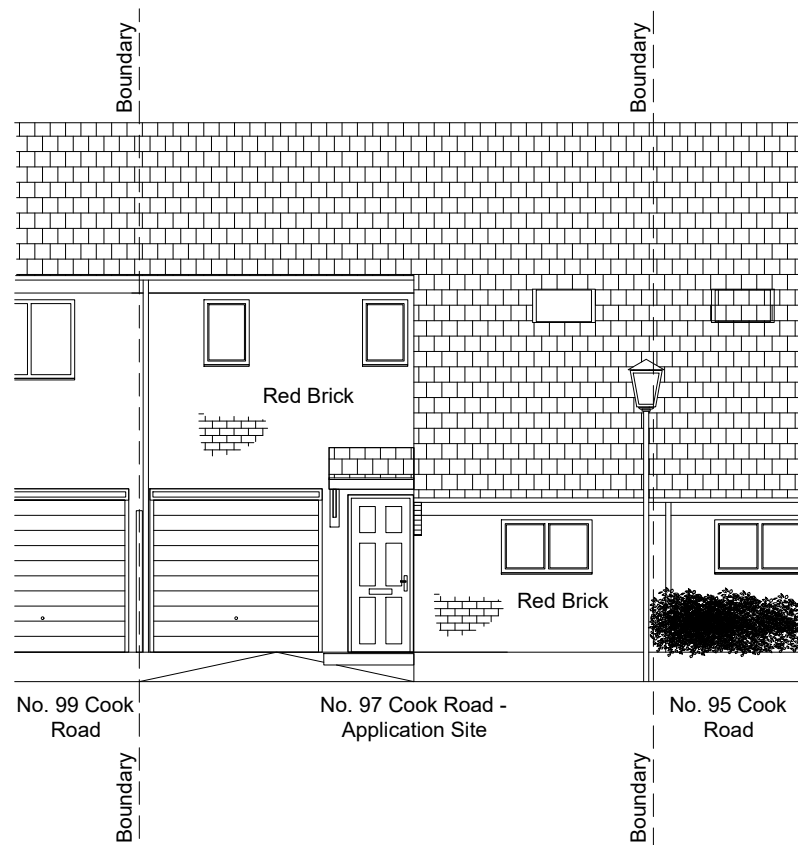


Existing Front Elevation View
Scale 1:100 at A3

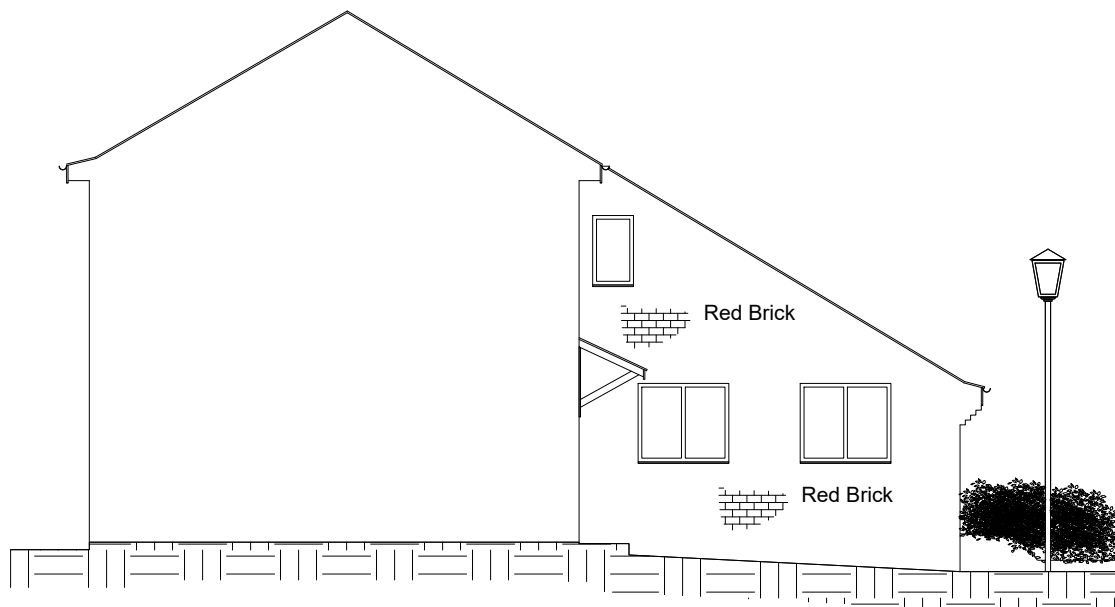


Existing Side Elevation View
Scale 1:100 at A3

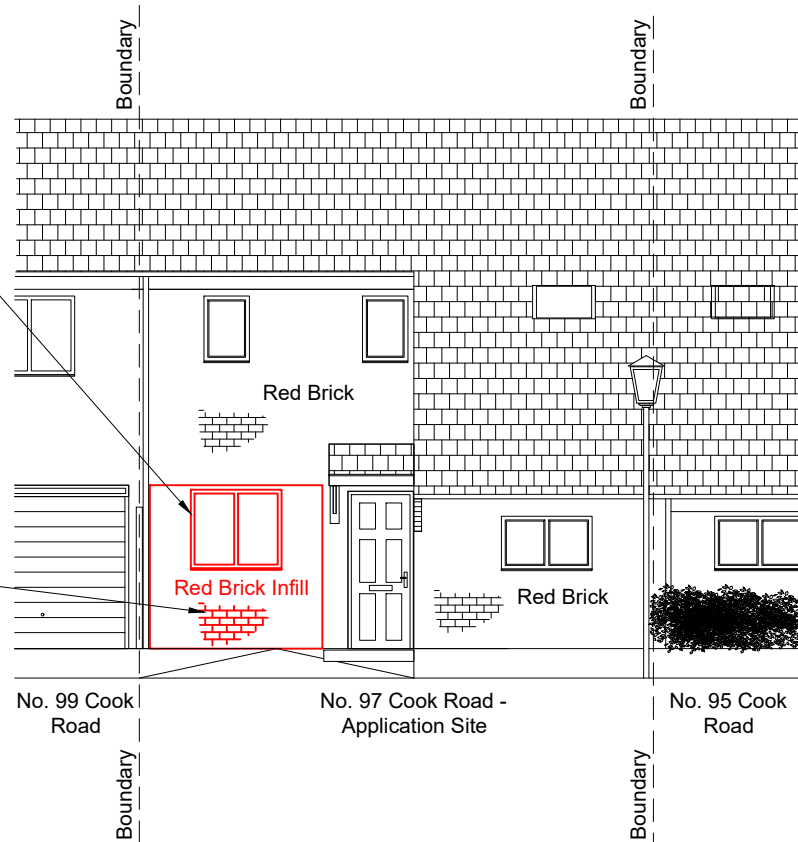

Proposed Front Elevation View
Scale 1:100 at A3

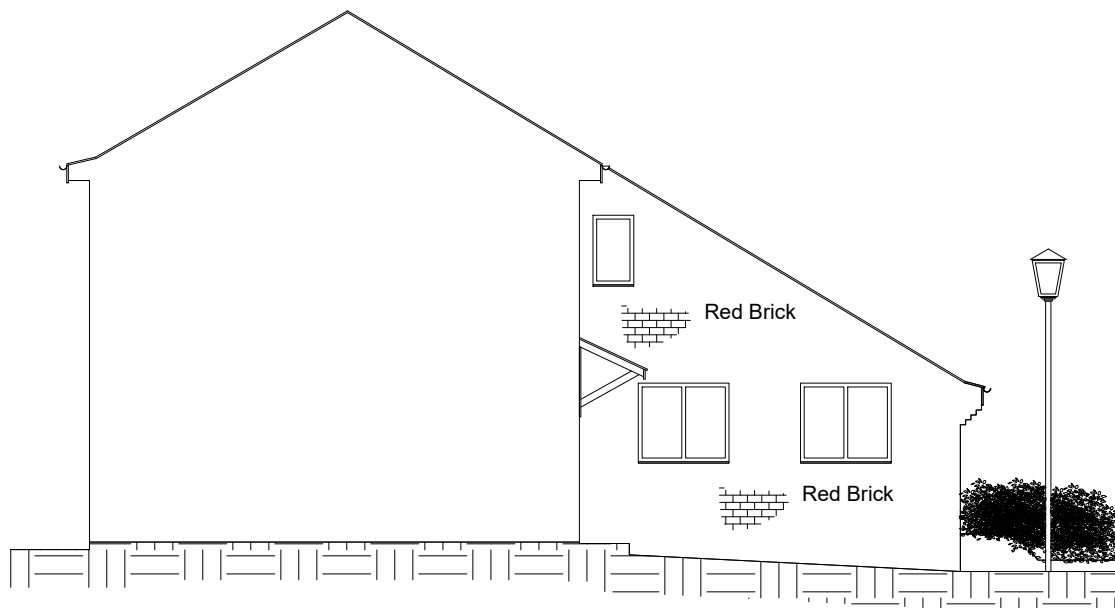

Proposed Side Elevation View
Scale 1:100 at A3

 

Notes:
a/ Proposed work is shown in red.
b/ No increase in paved or impermeable area is proposed. Existing surface-water drainage arrangements will be retained.
c/ The proposed rear elevation alteration is shown on drawing P0126_04. No other external alterations are proposed.

STATUS		
PLANNING		
SITE ADDRESS		
97 Cook Road, Horsham, RH12 5GL		
PROJECT DESCRIPTION		
Conversion of Integral Garage to Habitable Accommodation		
DRAWING TITLE		
Existing and Proposed Front and Side Elevations		
SCALE :	DATE :	
As shown at A3	22 Sept 26	
DRAWN BY :	CHECKED BY :	PROJECT REF:
LP	MR	P0126
CAD DRAWING REF :		
P0126_03_Elevations.dwg		
DRAWING No.		Rev.
P0126_03		P03