




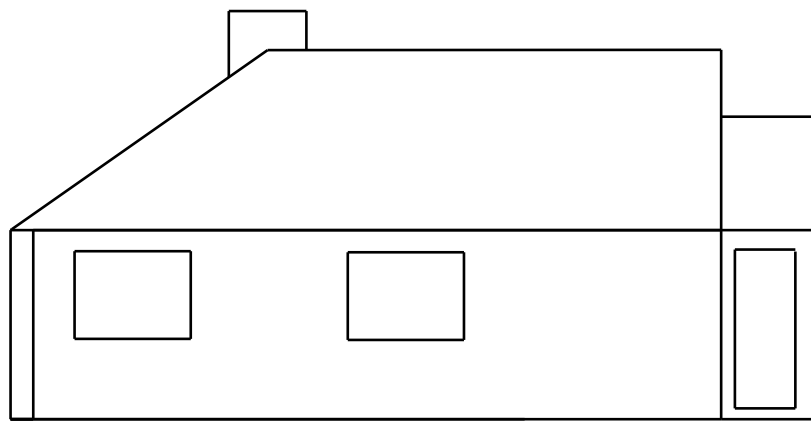


EXISTING WEST PLAN

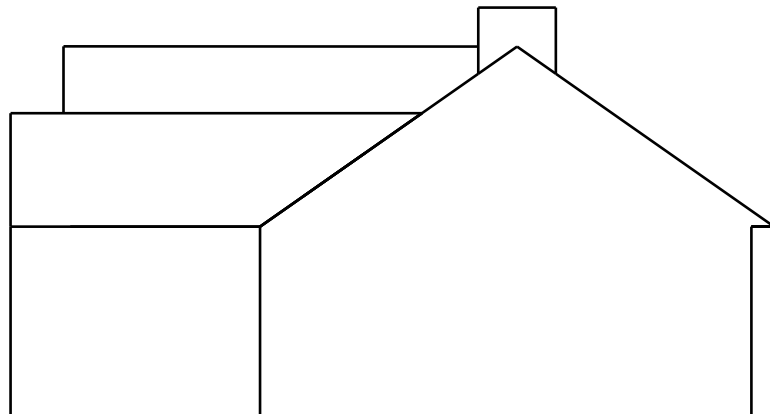


EXISTING EAST PLAN

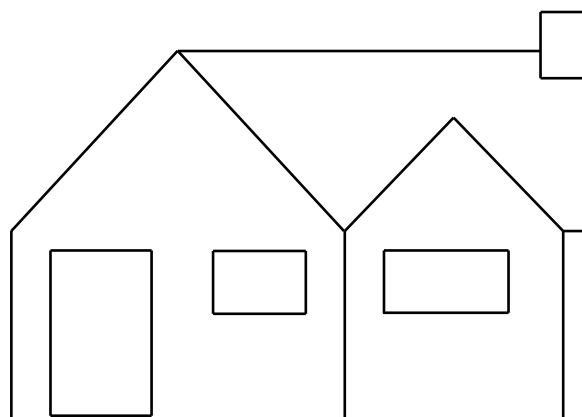


EXISTING SOUTH PLAN

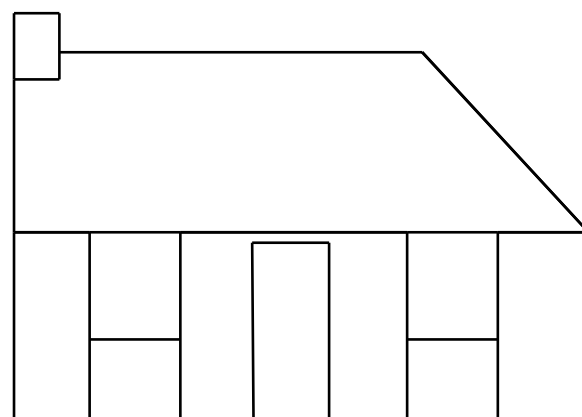


EXISTING NORTH PLAN

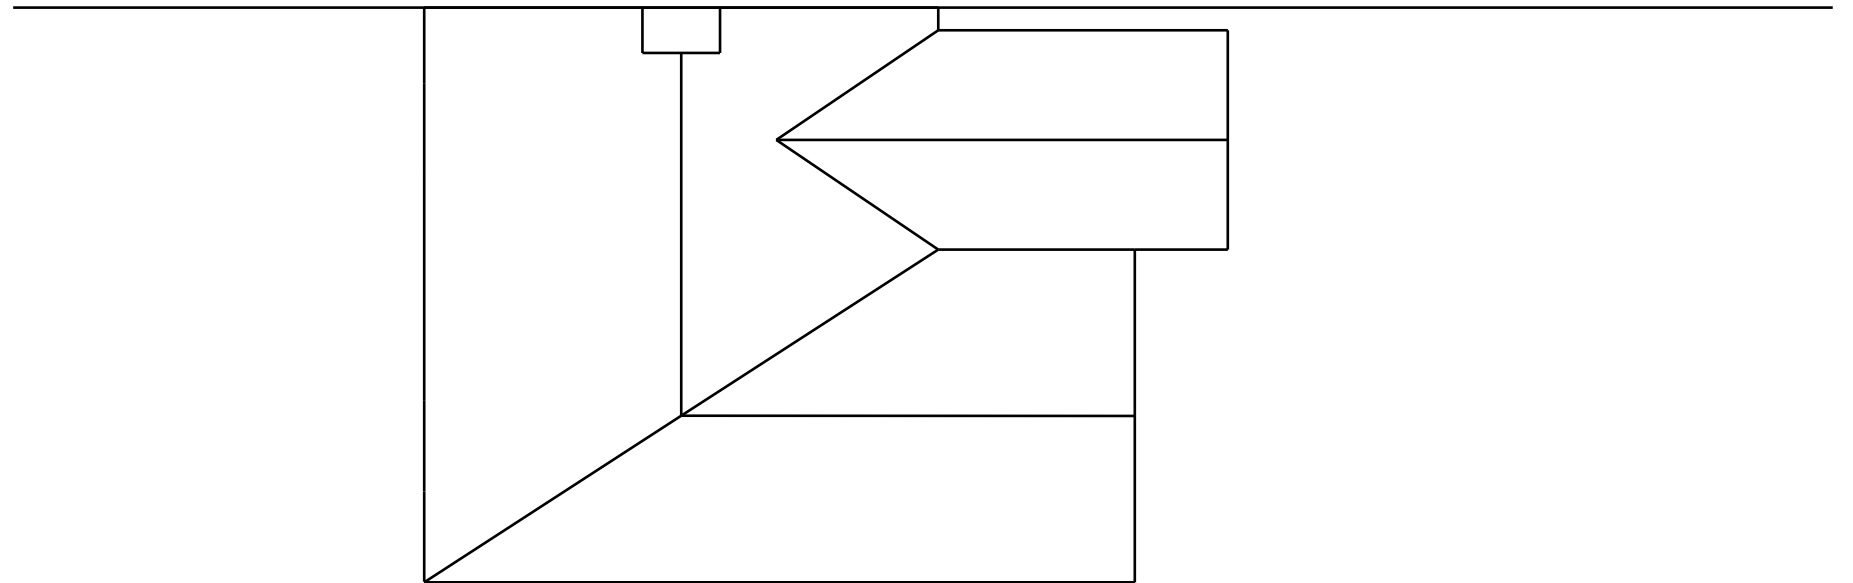

EXISTING ROOF PLAN

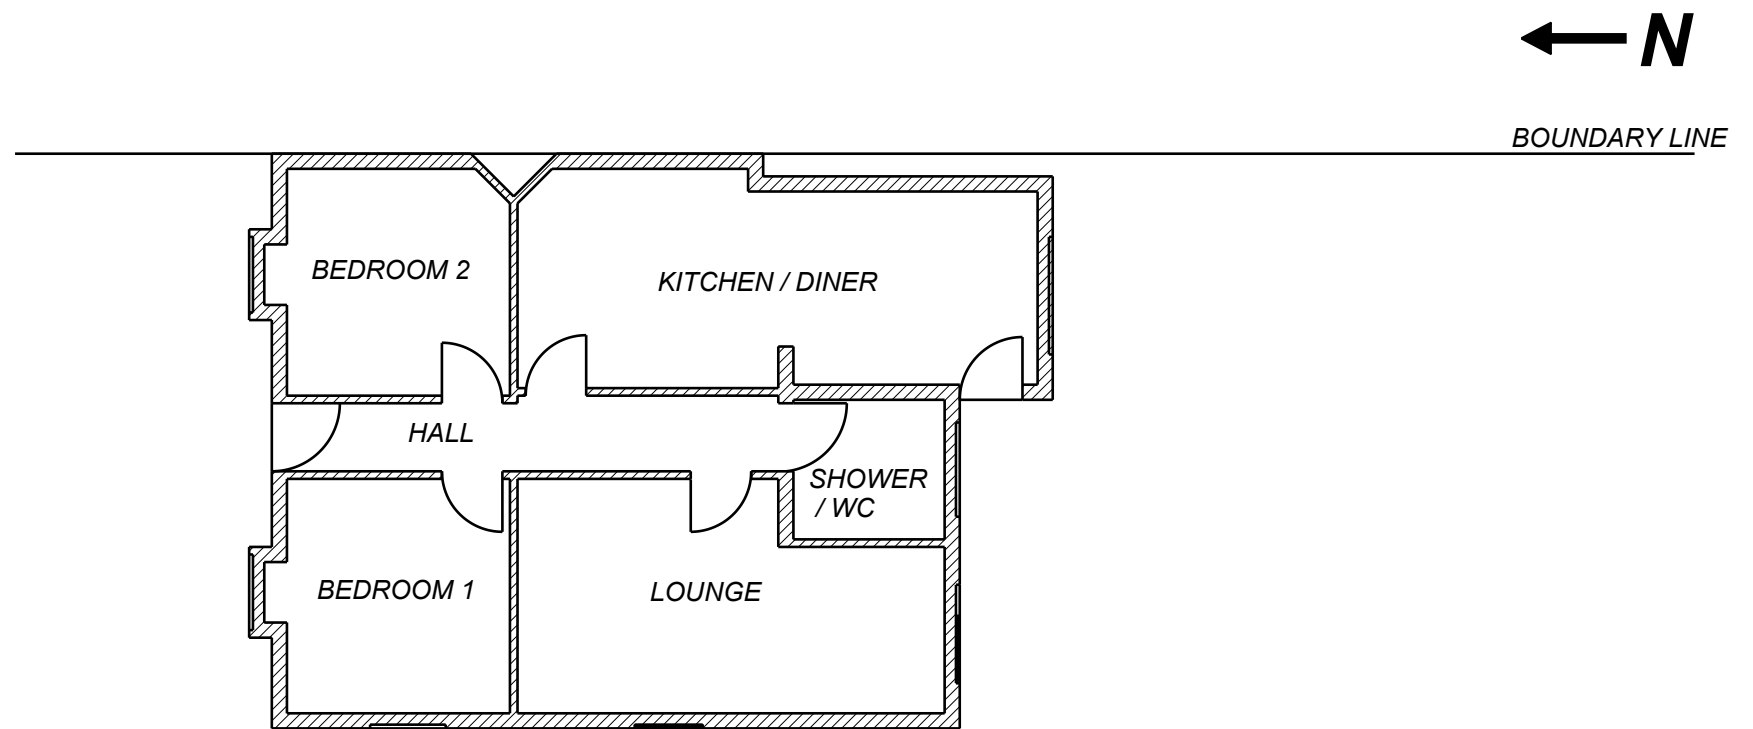

EXISTING FLOOR PLAN

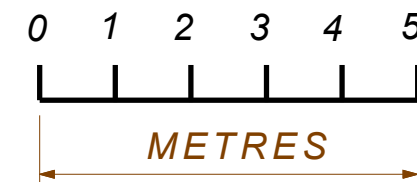

35 PULBOROUGH ROAD, STORRINGTON
EXISTING BUILDING

SCALE 1:100