


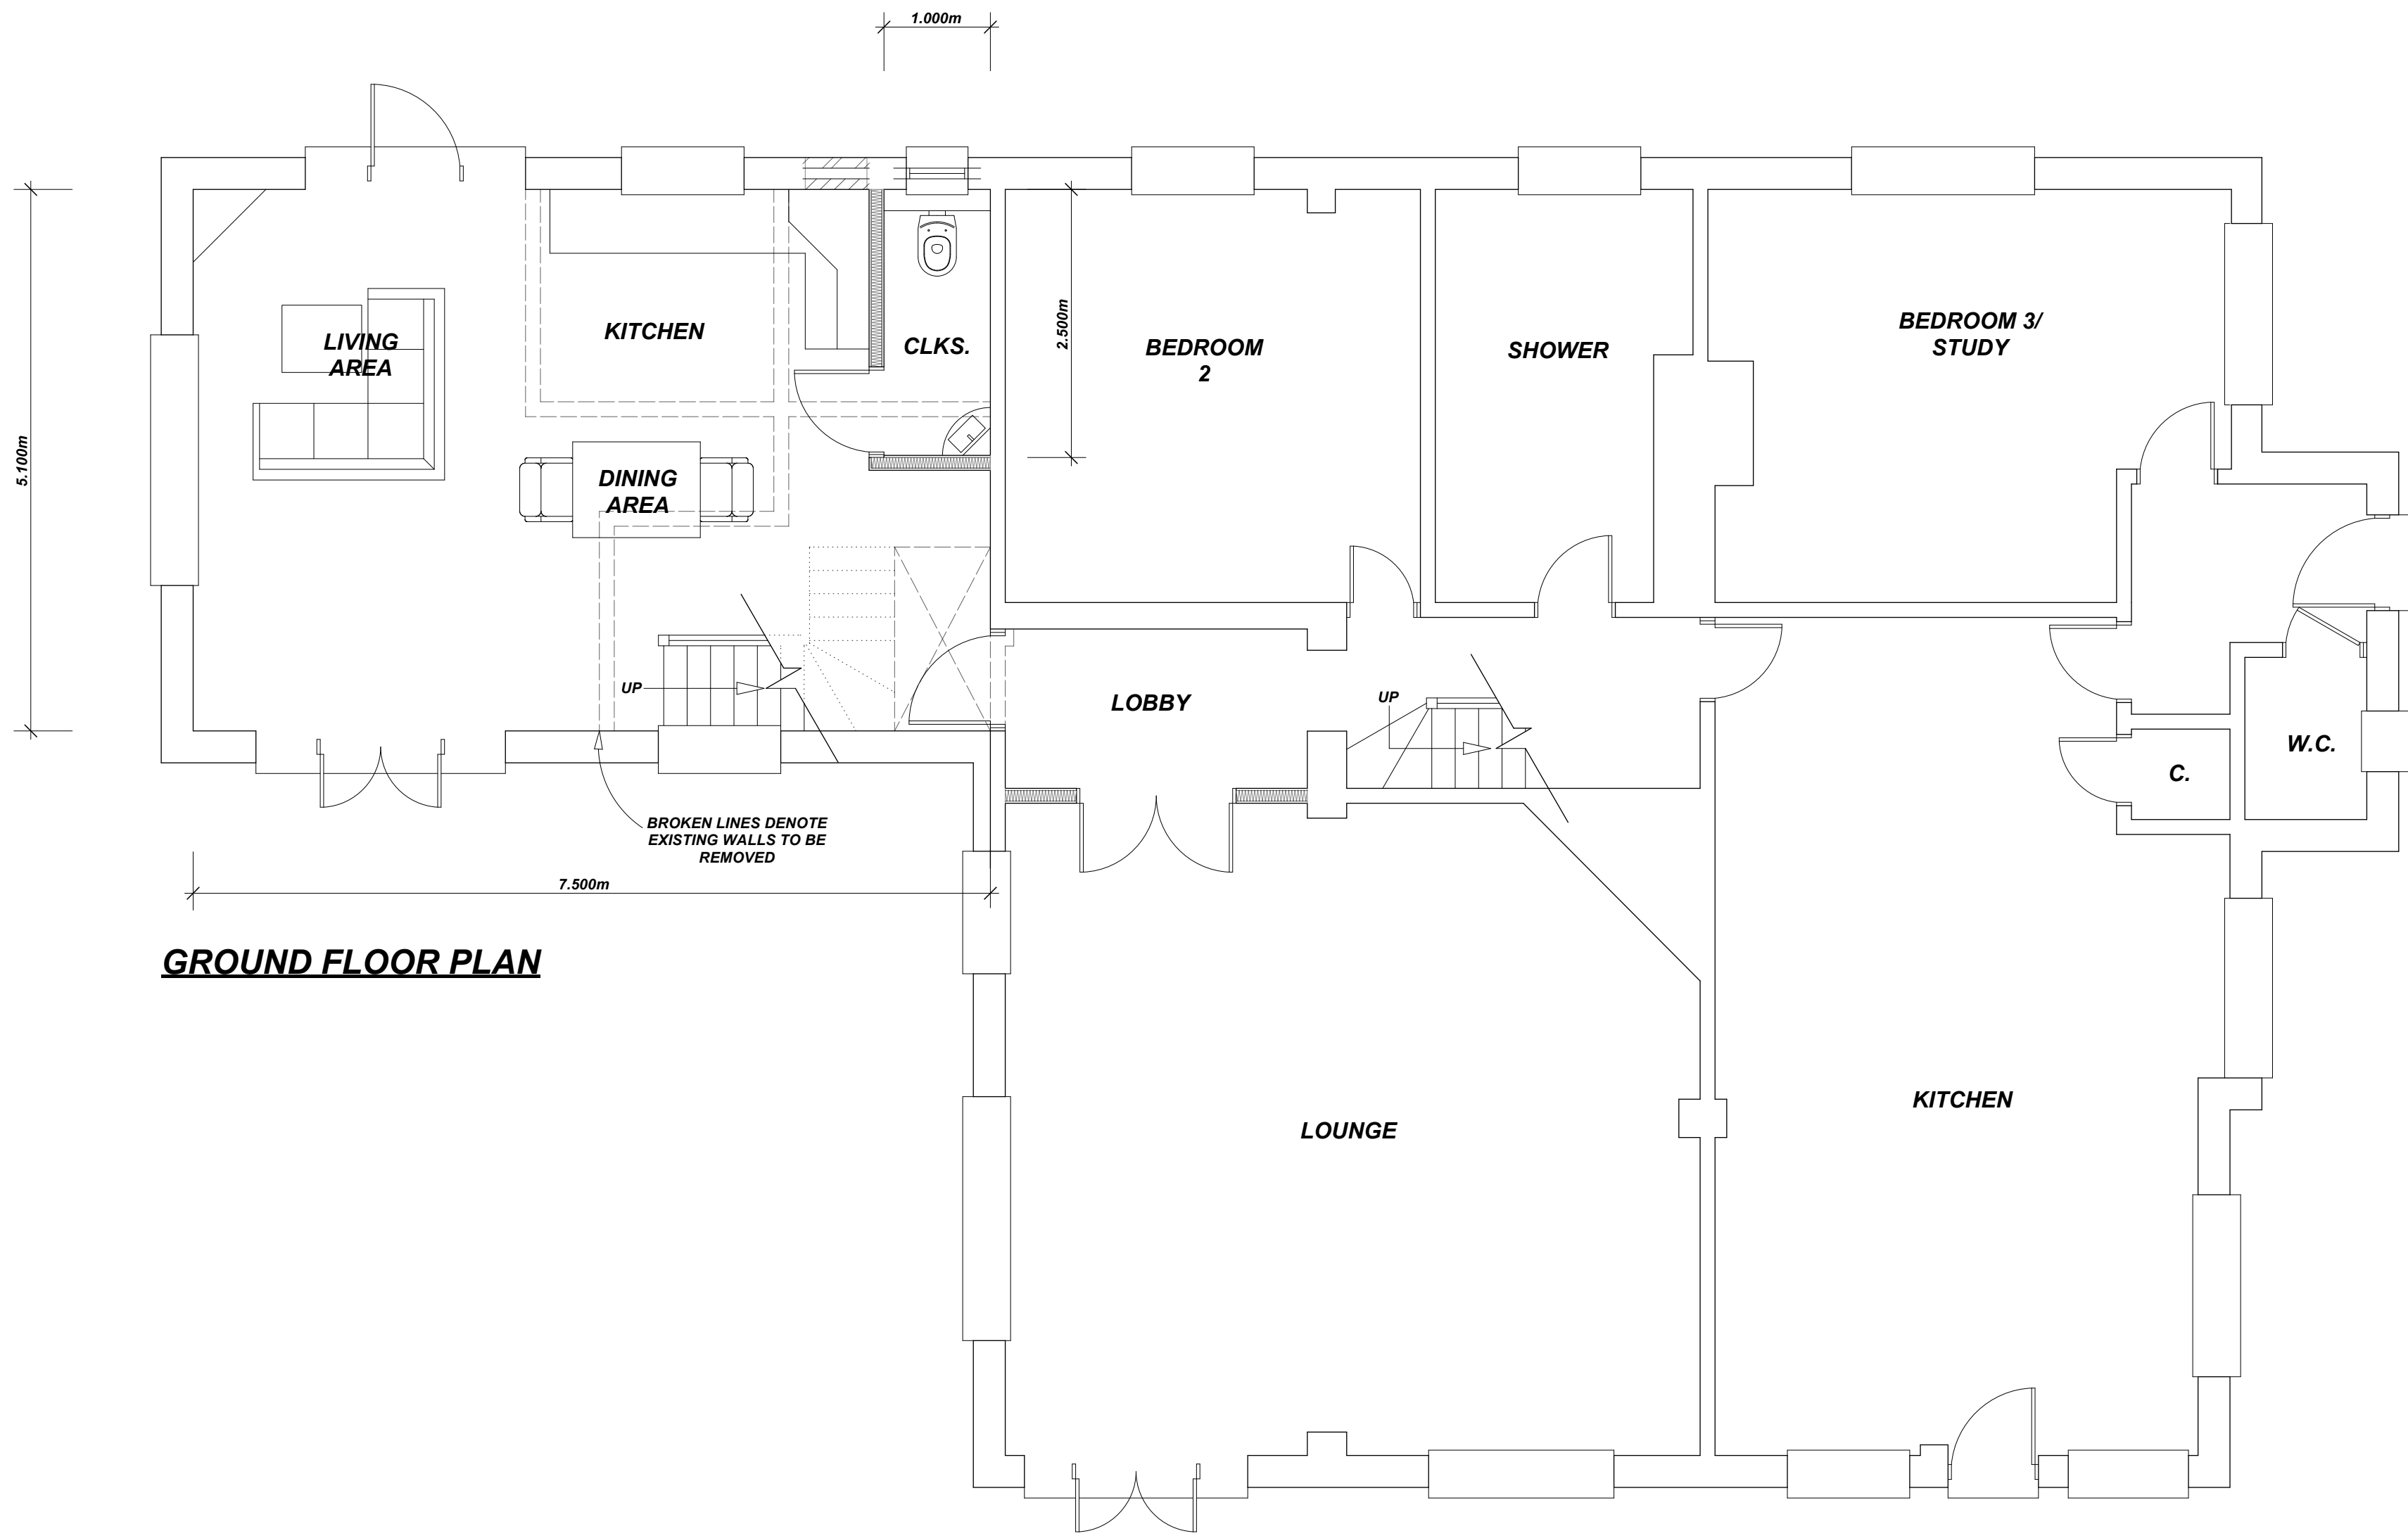


18, GODSTONE ROAD
CATERHAM, SURREY.
CR3 6RA.

EMAIL: info@plans-architectural-design.co.uk

54, PARKSTONE ROAD,
POOL, DORSET.
BH15 2PG.

© COPYRIGHT

REV	DATE	
A	FEB. '25.	INTERNAL ALTERATIONS
NOTES		

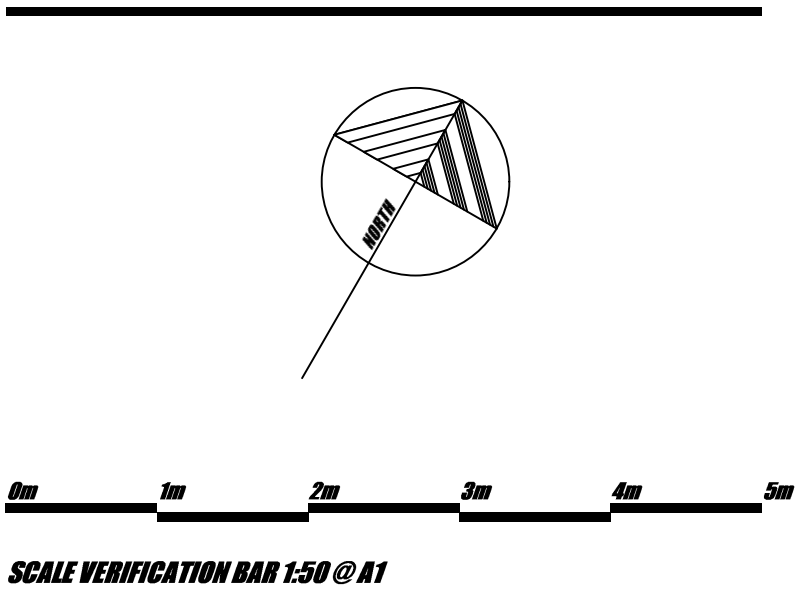

REV	DATE	
'BYWAYS', BILLINGHURST ROAD, COOLHAM. RH13 8QW.		
DRAWING TITLE		
PROPOSED - GROUND FLOOR PLAN		
SCALE	DATE	
1:50 @ A1	AUG. '25.	
DRAWING NO.		
25/591-04A		