



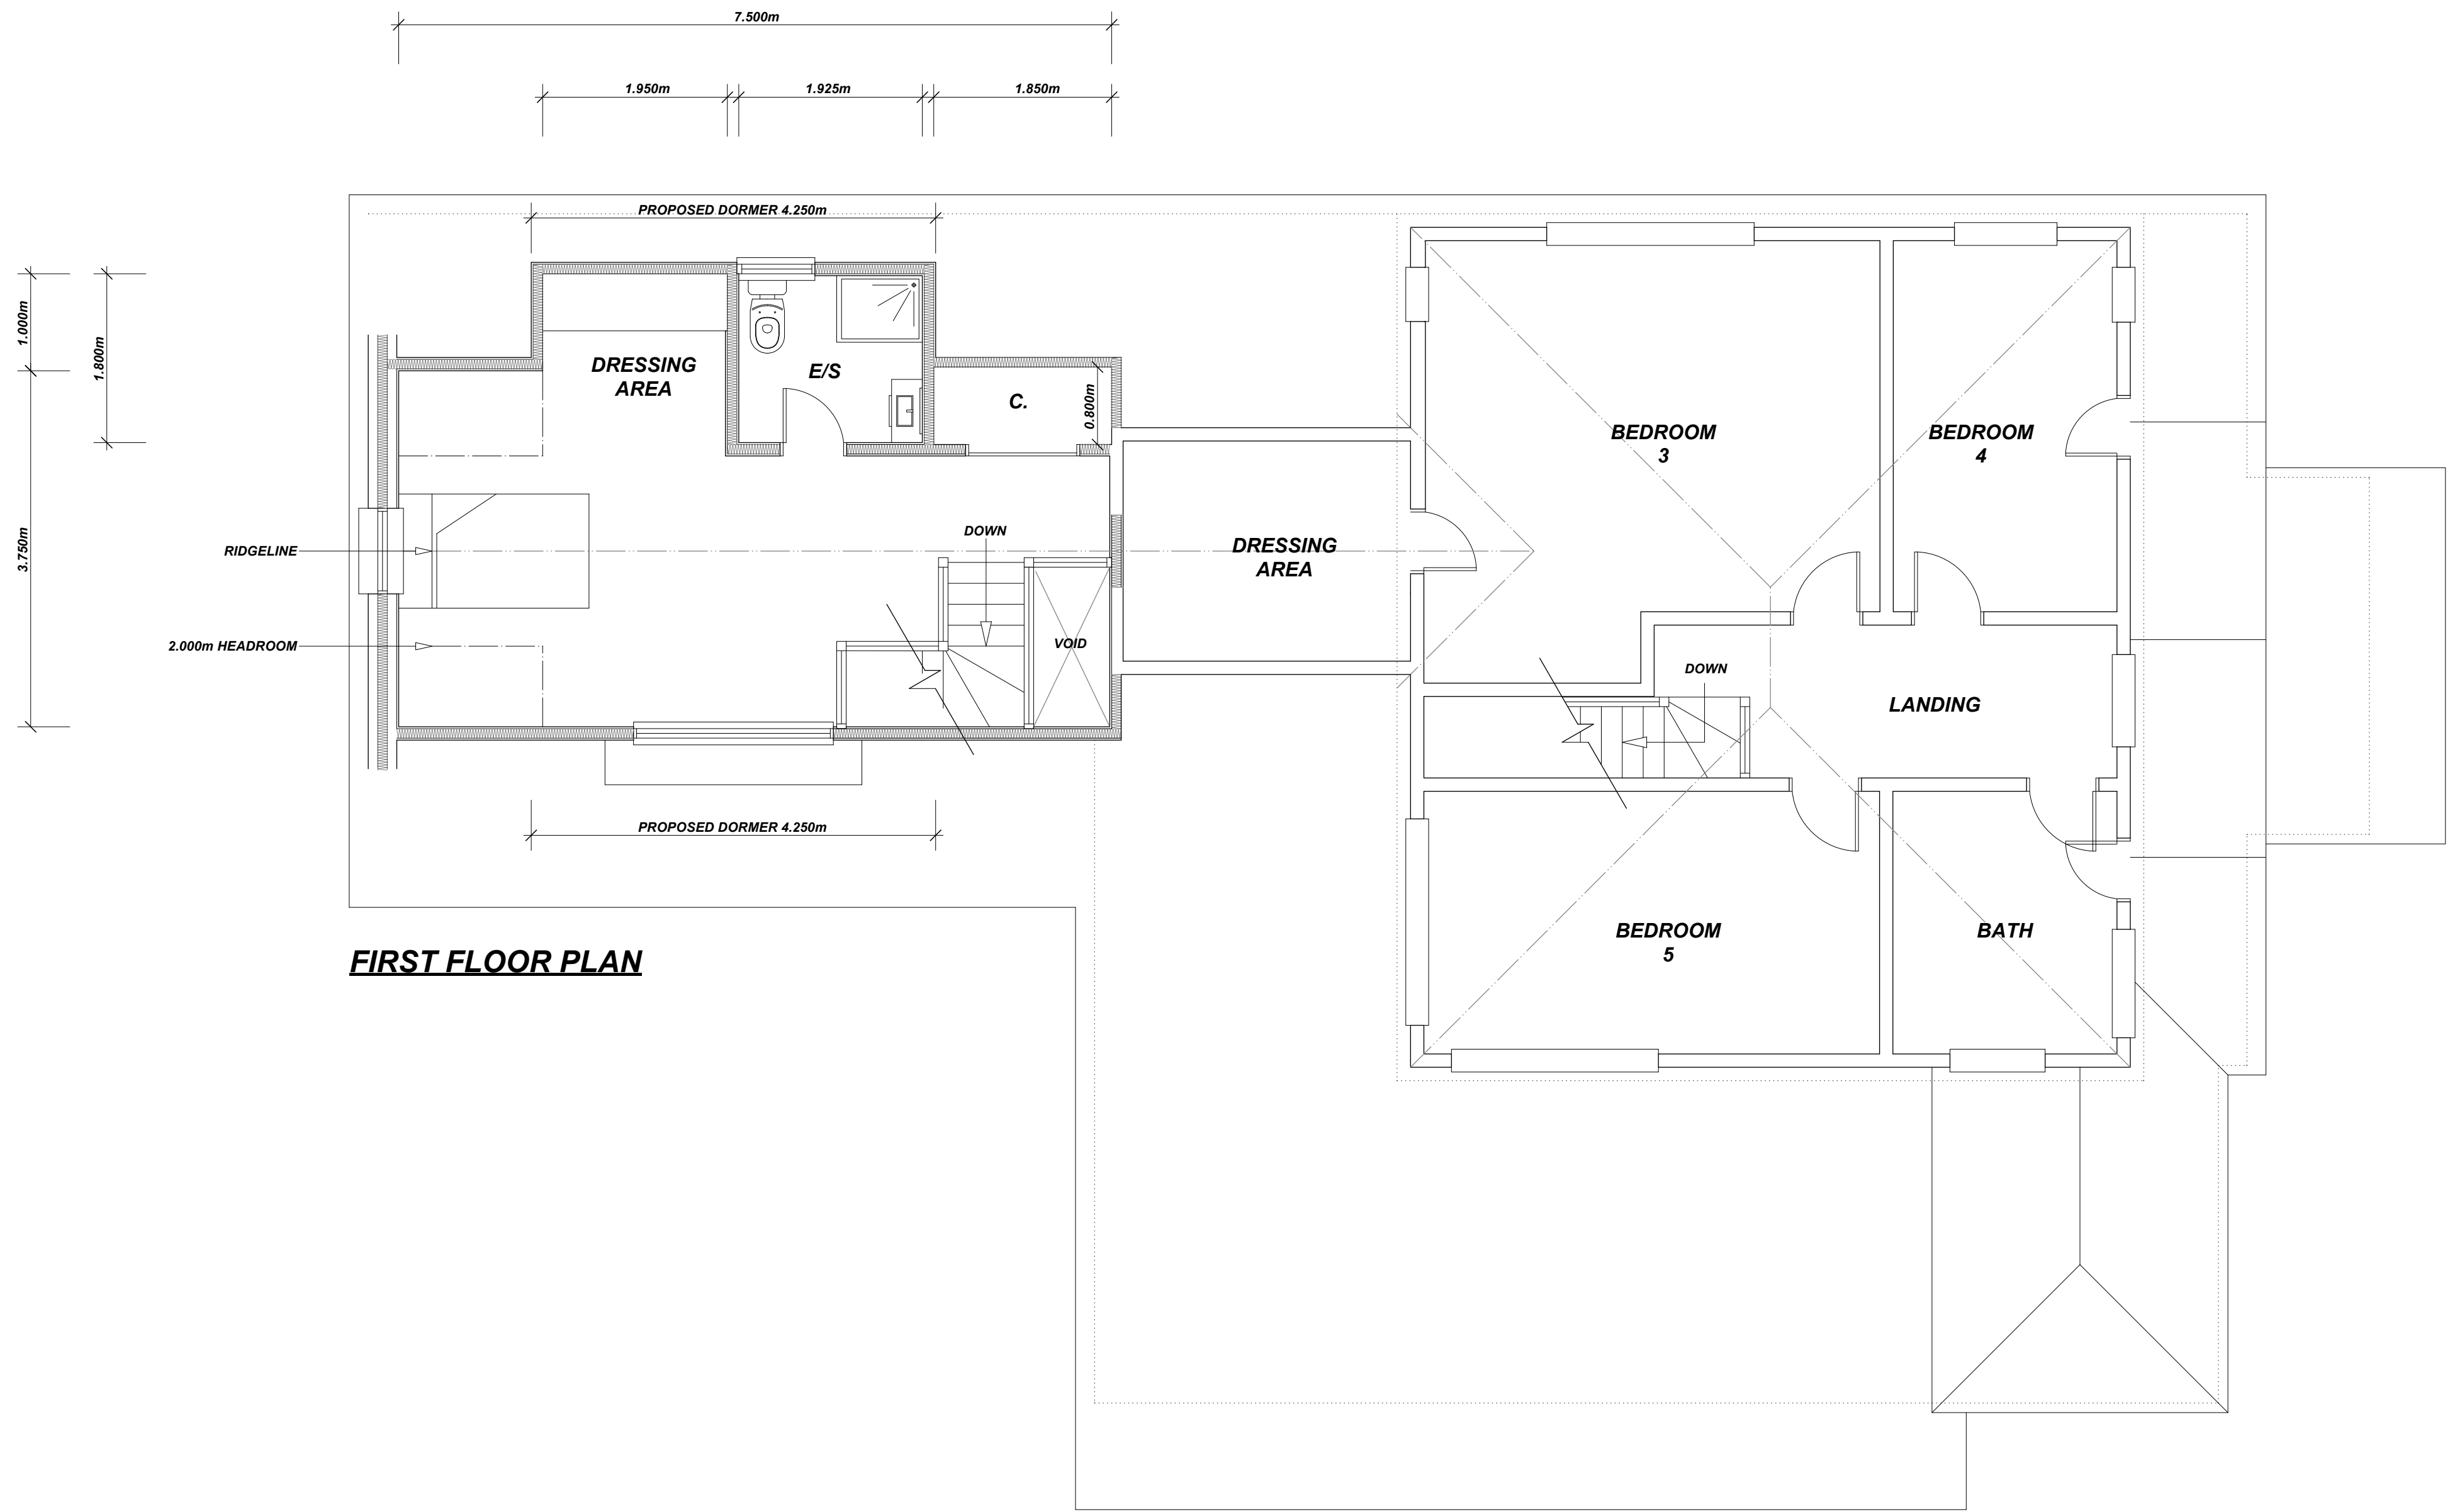

FIRST FLOOR PLAN

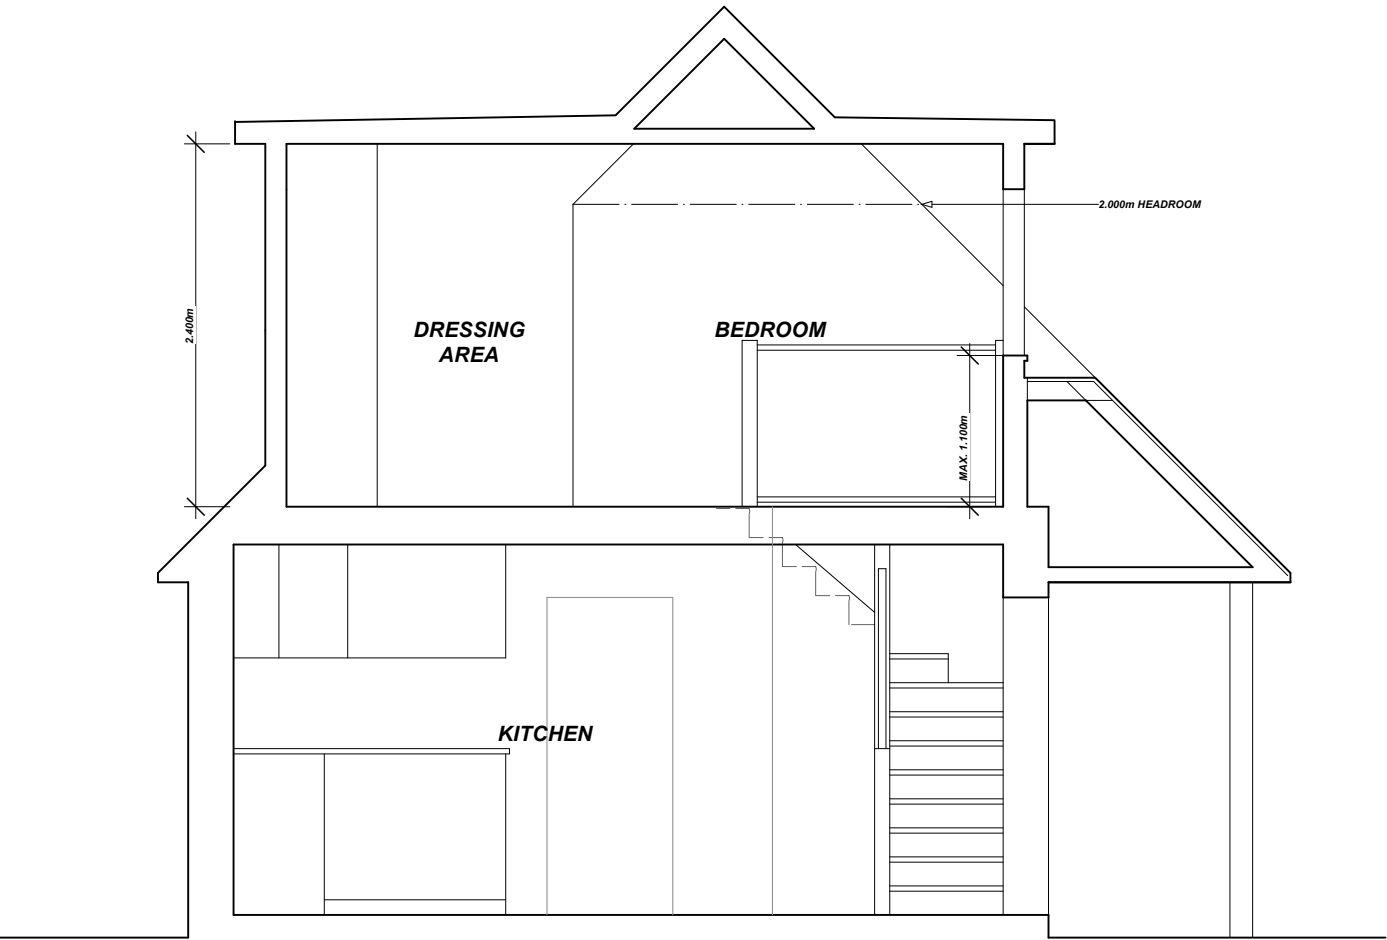

SECTION AA



© COPYRIGHT


18, GODSTONE ROAD
CATERHAM, SURREY.
CR3 6RA.

54, PARKSTONE ROAD,
POOL, DORSET.
BH15 2PG.

EMAIL: info@plans-architectural-design.co.uk

REV	DATE	DESCRIPTION
A	FEB. '26	INTERNAL ALTERATIONS

NOTES

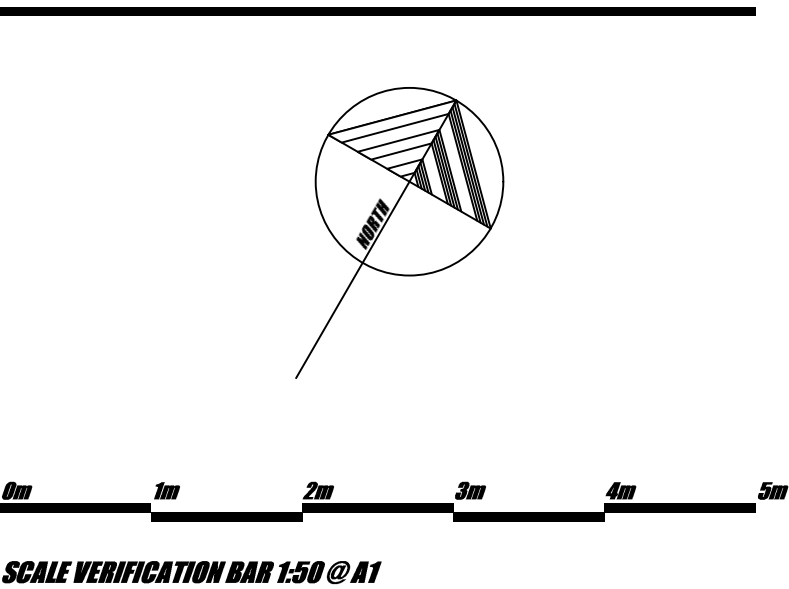

PRO TITLE	DATE
'BYWAYS', BILLINGHURST ROAD, COOLHAM. RH13 8QW.	AUG. '25.
DRAWING TITLE	SCALE
PROPOSED - FIRST FLOOR PLAN & SECTION AA	1:50 @ A1
REVISED NO.	DATE
25/591-05A	