



NOTES

- DO NOT SCALE OFF THIS DRAWING EXCEPT FOR PLANNING PURPOSES
- CHECK ALL DIMENSIONS ON SITE BEFORE ANY WORK IS COMMENCED
- ALL GOODS MATERIALS AND WORKMANSHIP MUST CONFORM WITH CURRENT BUILDING REGULATIONS, BRITISH STANDARDS AND CODES OF PRACTICE
- COPYRIGHT OF THIS DRAWING IS RETAINED BY THE ARCHITECT AND IT MUST NOT BE REPRODUCED WITHOUT WRITTEN CONSENT

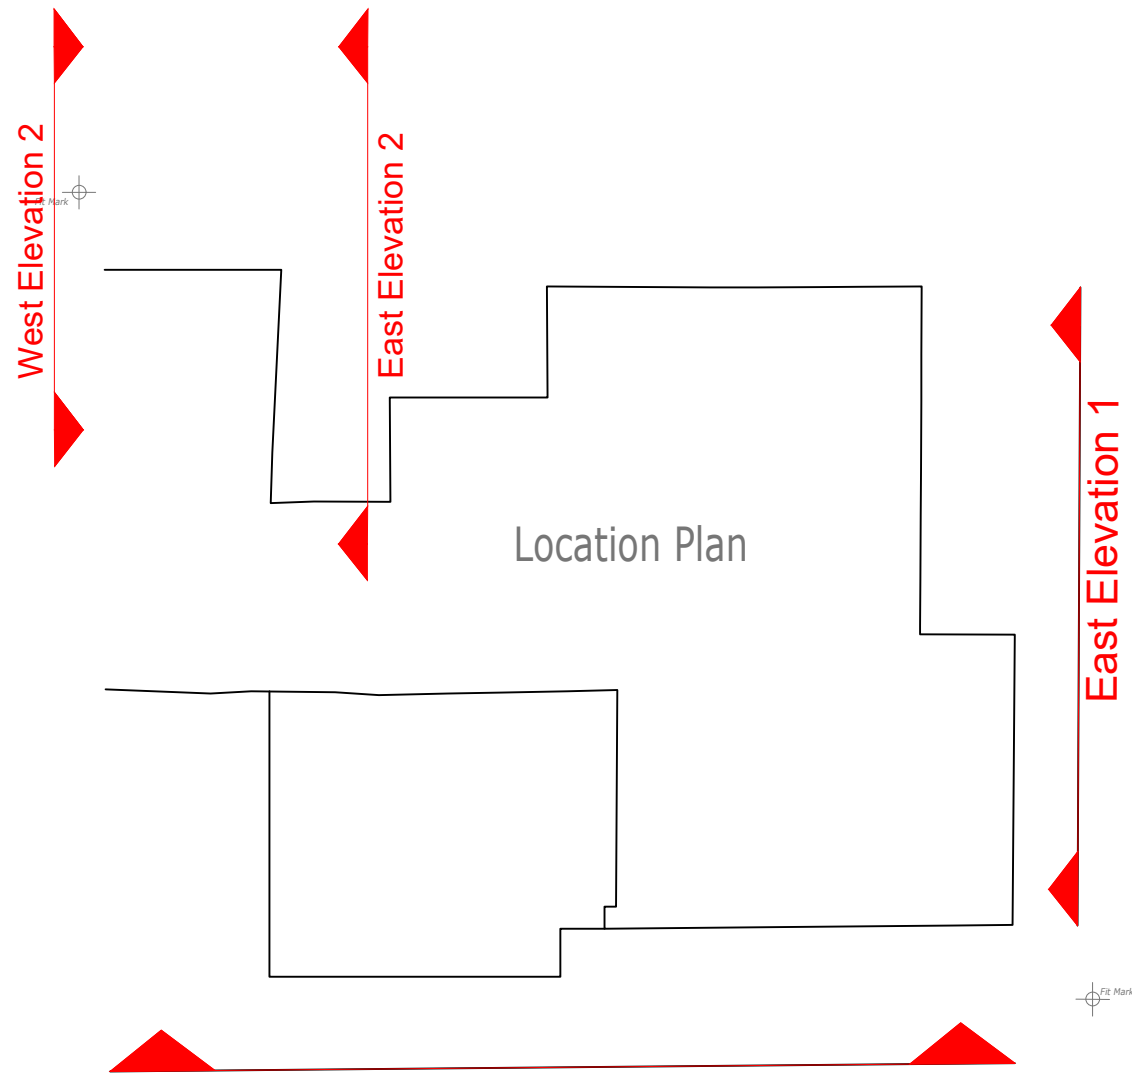



PROPOSED SOUTH ELEVATION

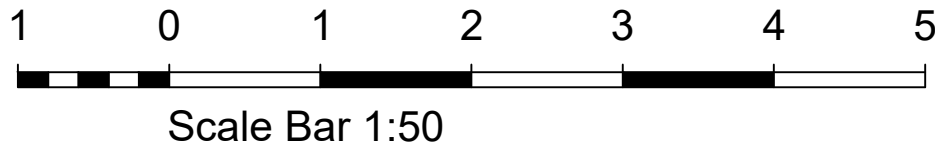



South Elevation
Elevation Key Plan - NTS





PROPOSED EAST ELEVATION 1

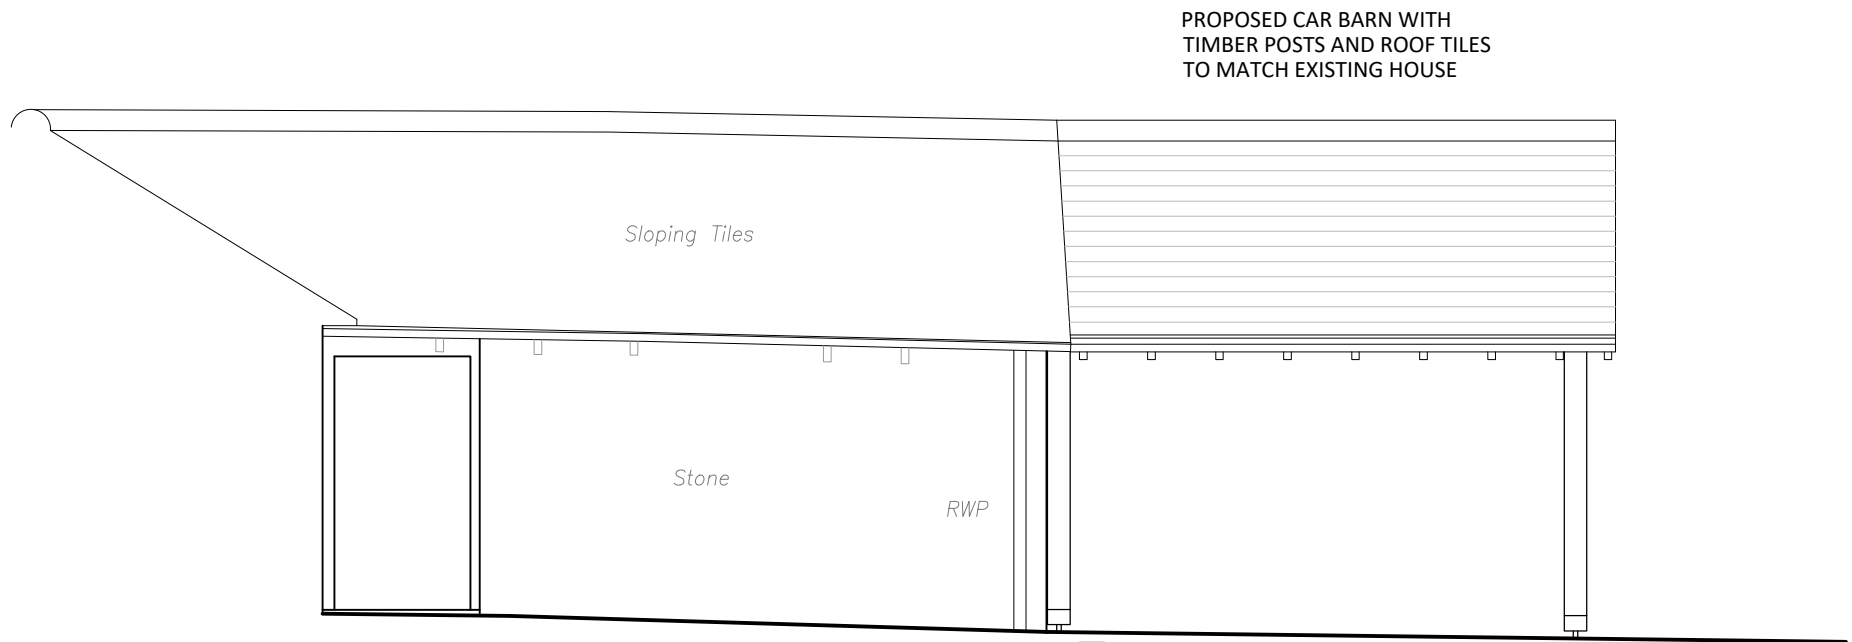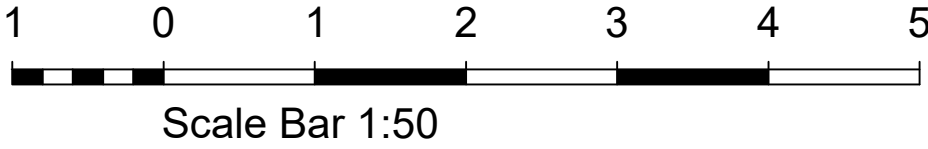

PROPOSED EAST ELEVATION 2

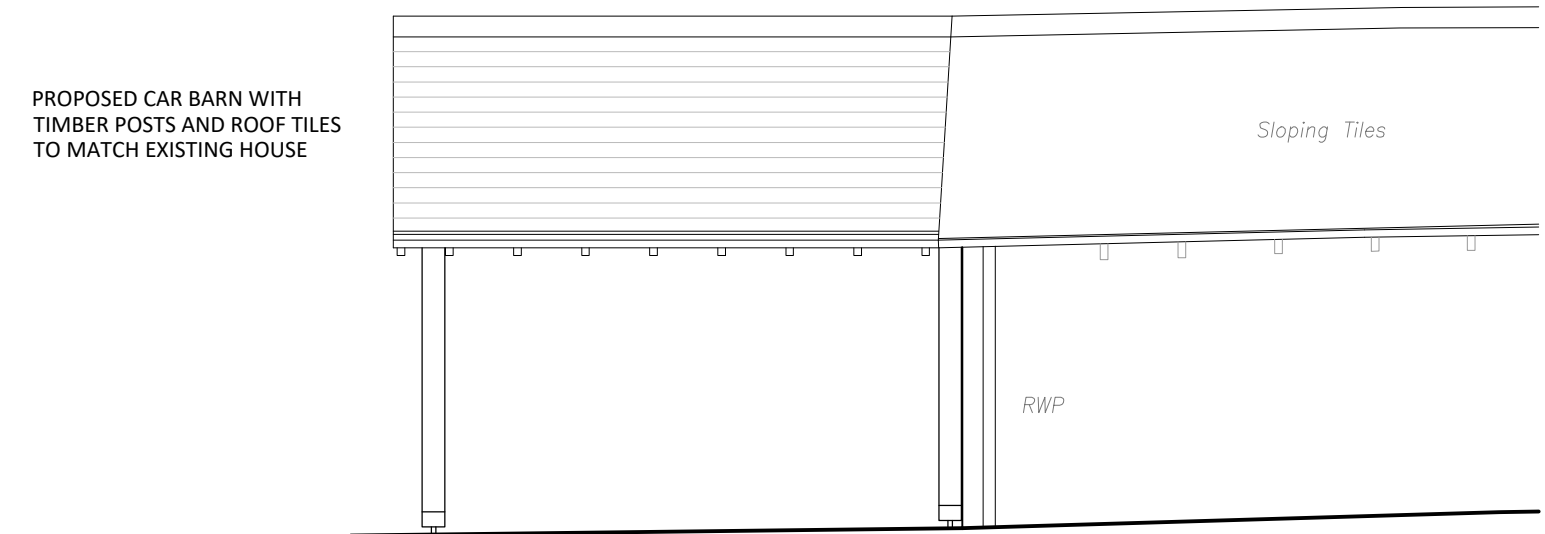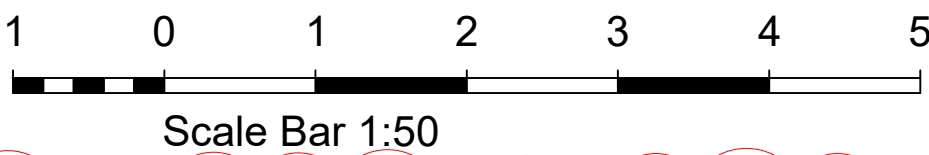

PROPOSED WEST ELEVATION 2

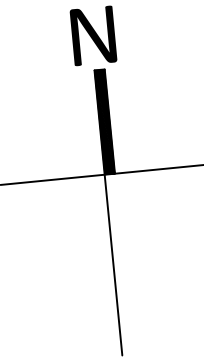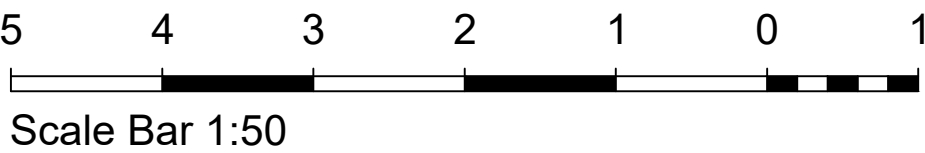

A	14.09.26	GW	Car barn rear elevation added
REV	DATE	BY	AMENDMENT
folkes architects 1 01903 888029 info@folkesarchitects.co.uk The Old Forge 6 Church Street Storrington West Sussex BN20 4LA			
CLIENT Mr S Garner			
JOB TITLE 4 Castle Rise West Chiltington West Sussex RH20 2GT			
DRAWING TITLE Proposed Elevations - Sheet 1			
PROJECT STAGE Planning			
DRAWING STATUS Planning NOT FOR CONSTRUCTION USE UNLESS STATED AS 'CONSTRUCTION'			
DATE July 2026	SCALE 1:50@A1	DRAWN BY GW CHECKED BY MF	
JOB NO. 25049	DRAWING NO. 2.06	REVISION A	