



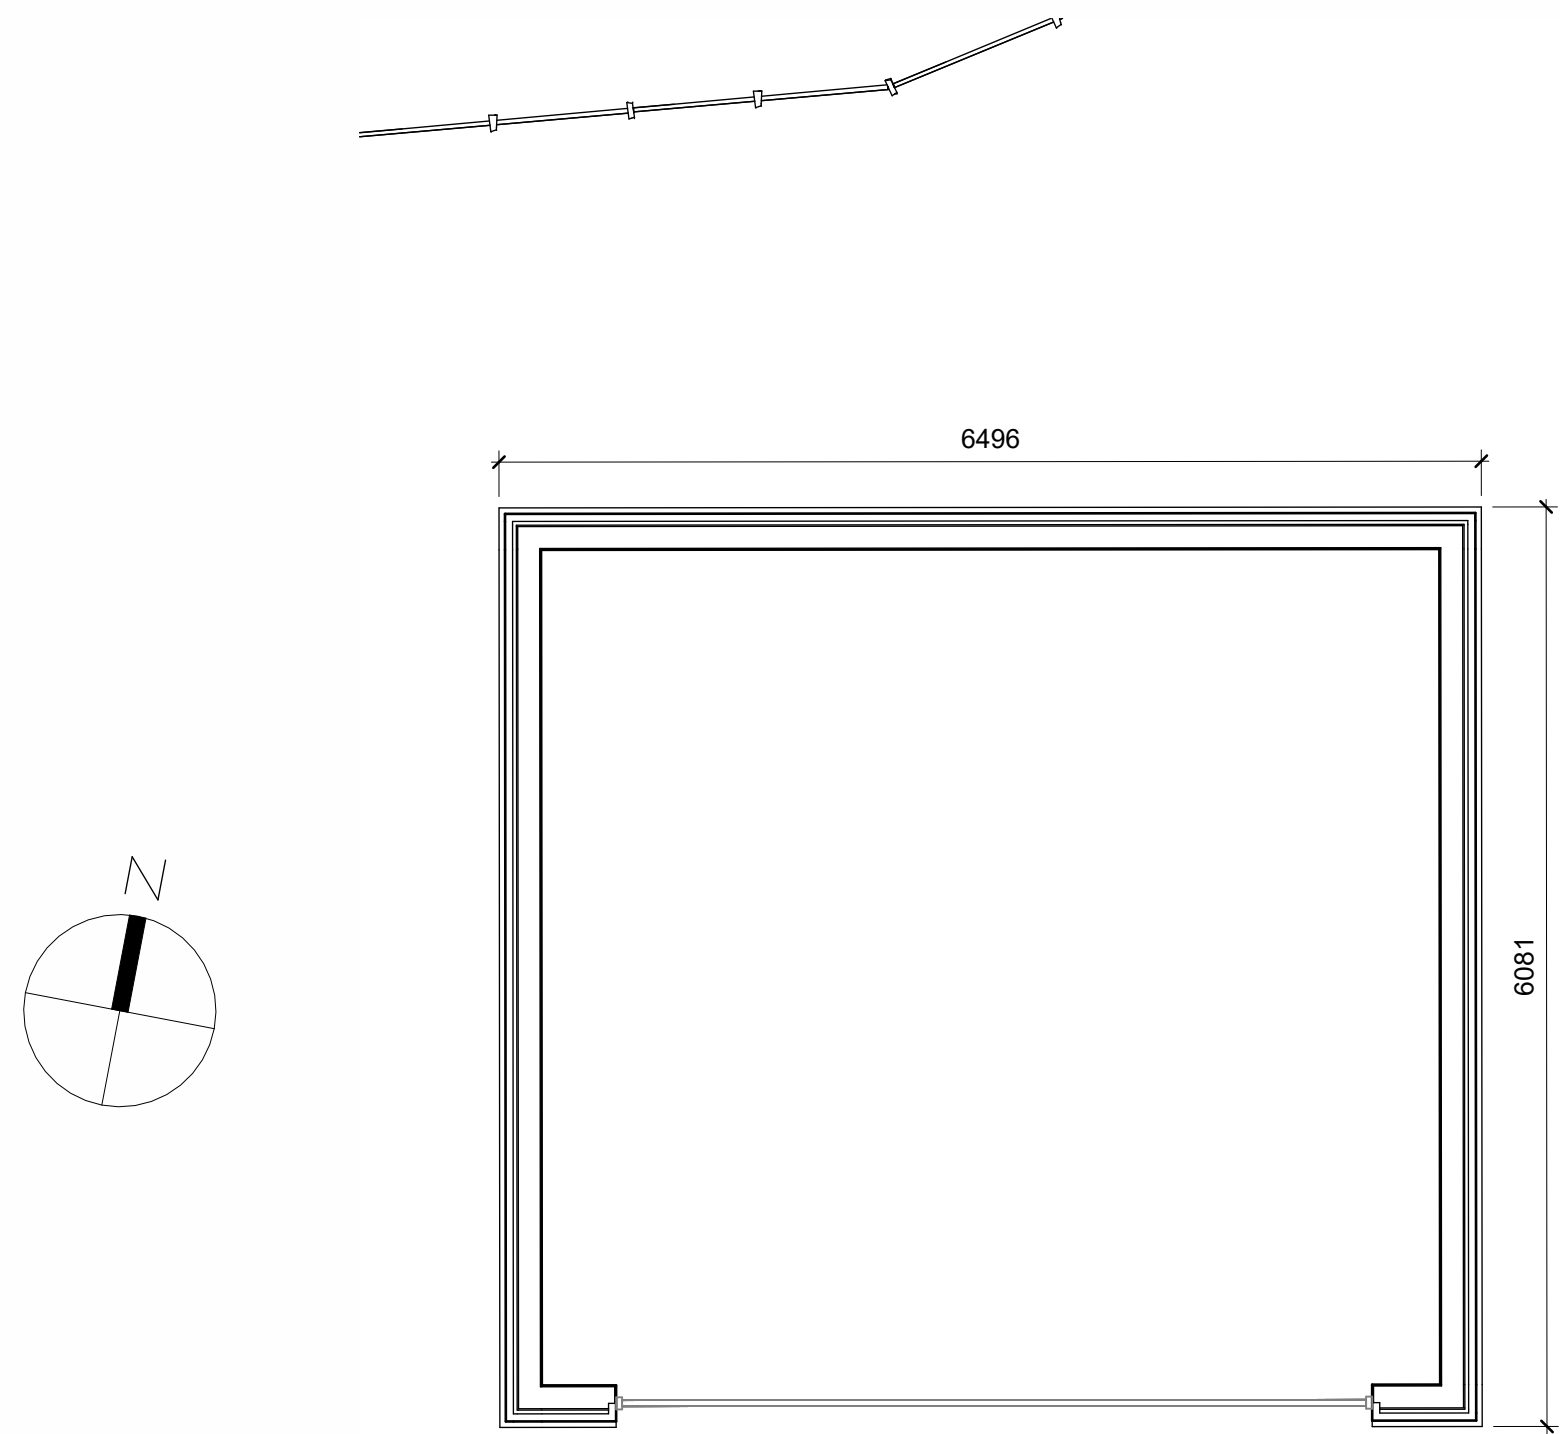


1 H3 - Garage
1 : 50

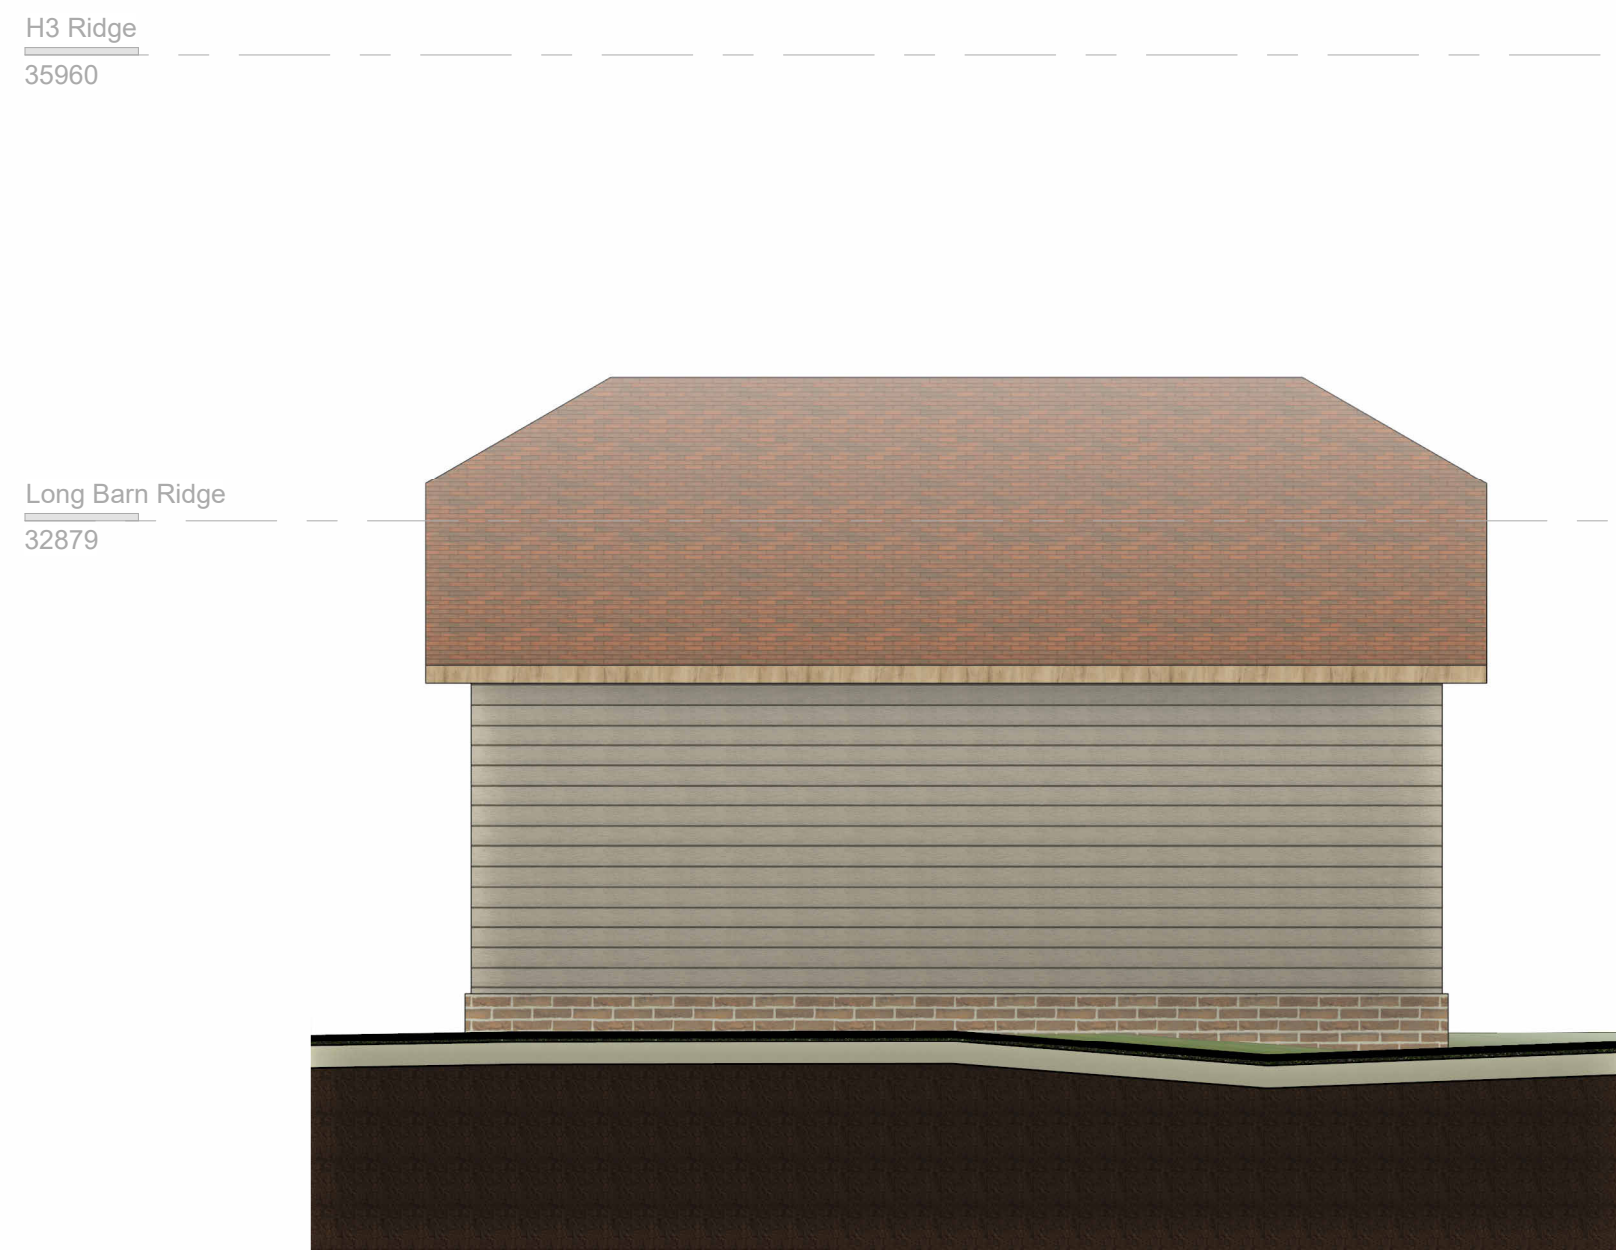

2 Garage - South Elevation
1 : 50




3 Garage - North Elevation
1 : 50

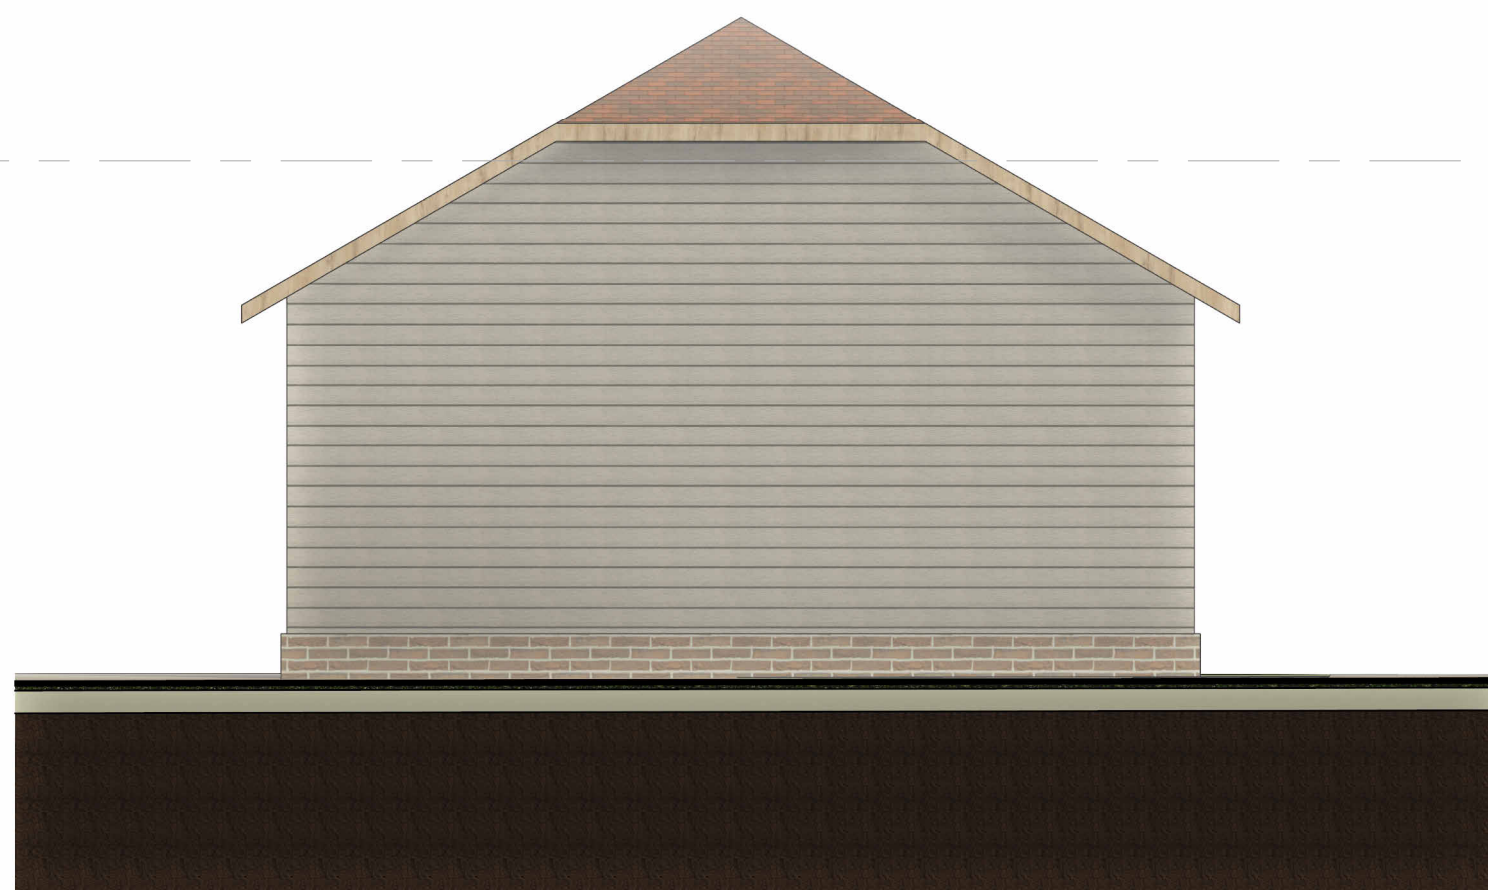


4 Garage - East Elevation
1 : 50



5 Garage- West Elevation
1 : 50

 

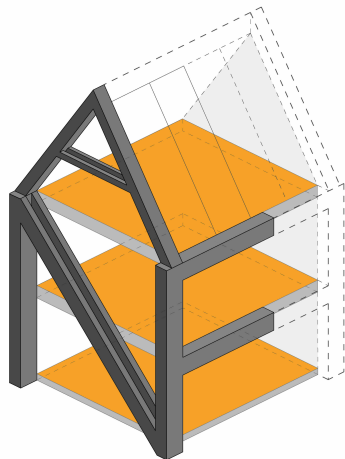Revision	Description	Date	Drawn	projectLong Barn, Crays Lane,Goose Green, RH20 2LR clientTri-Star Fire titlePlot 3 - Garage Plan and Elevations statusPLANNING scale1 : 50@A1drawing numberPL-GA-14rev			 New Form Architecture your vision delivered 5 The Cairns Charlestown, Fife, K11 3EP tele07843022953 emailinfo@newformarchitecture.com webwww.newformarchitecture.com	
----------	-------------	------	-------	---	--	--	--	--