


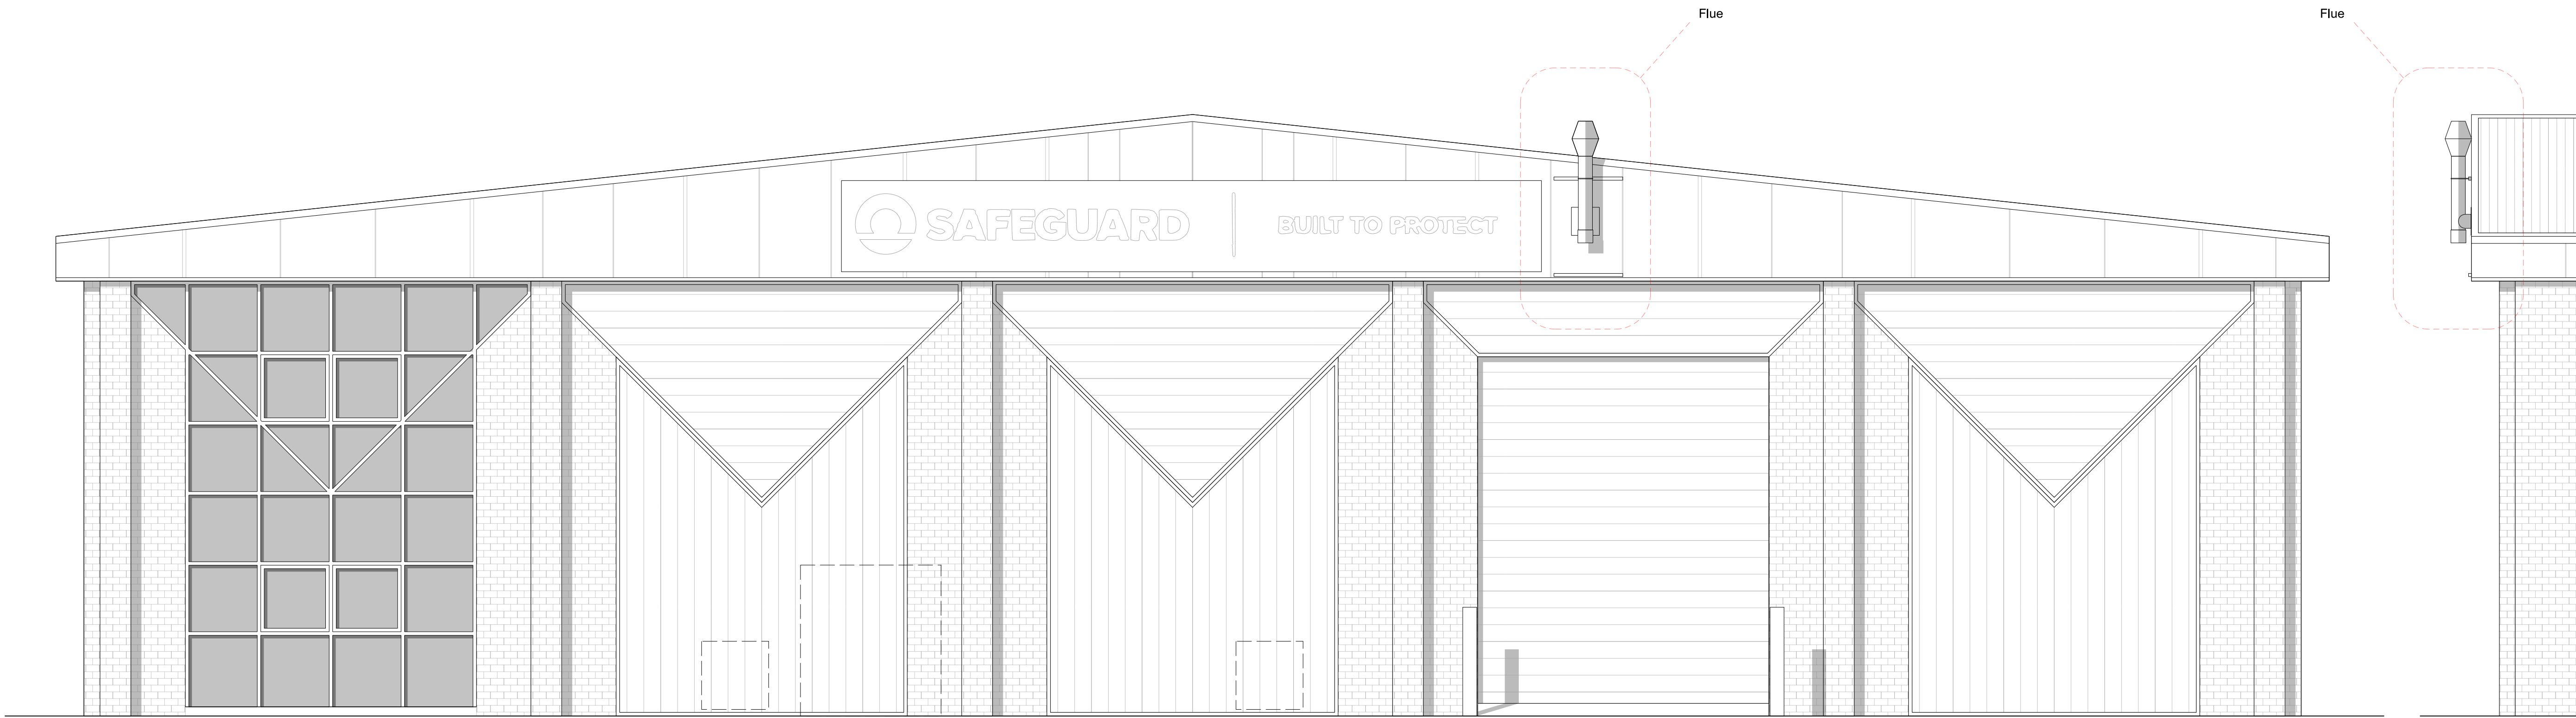

FE	Existing Front Elevation
	Scale: 1:50

RSE	Existing Right Elevation - Partial
	Scale: 1:50



Revisions		
Rev	Date	Note
Project address		
Client		
Project title		
Safeguard		
Drawing Title:		
Elevation Drawing		
Scale		Drawn by
1:50 @ A1		MB
Project No.	Drawing no.	Revision
243	001	P1
Status	First Drawn	
Design	22.04.26	