




Shed / Store - Pre-existing

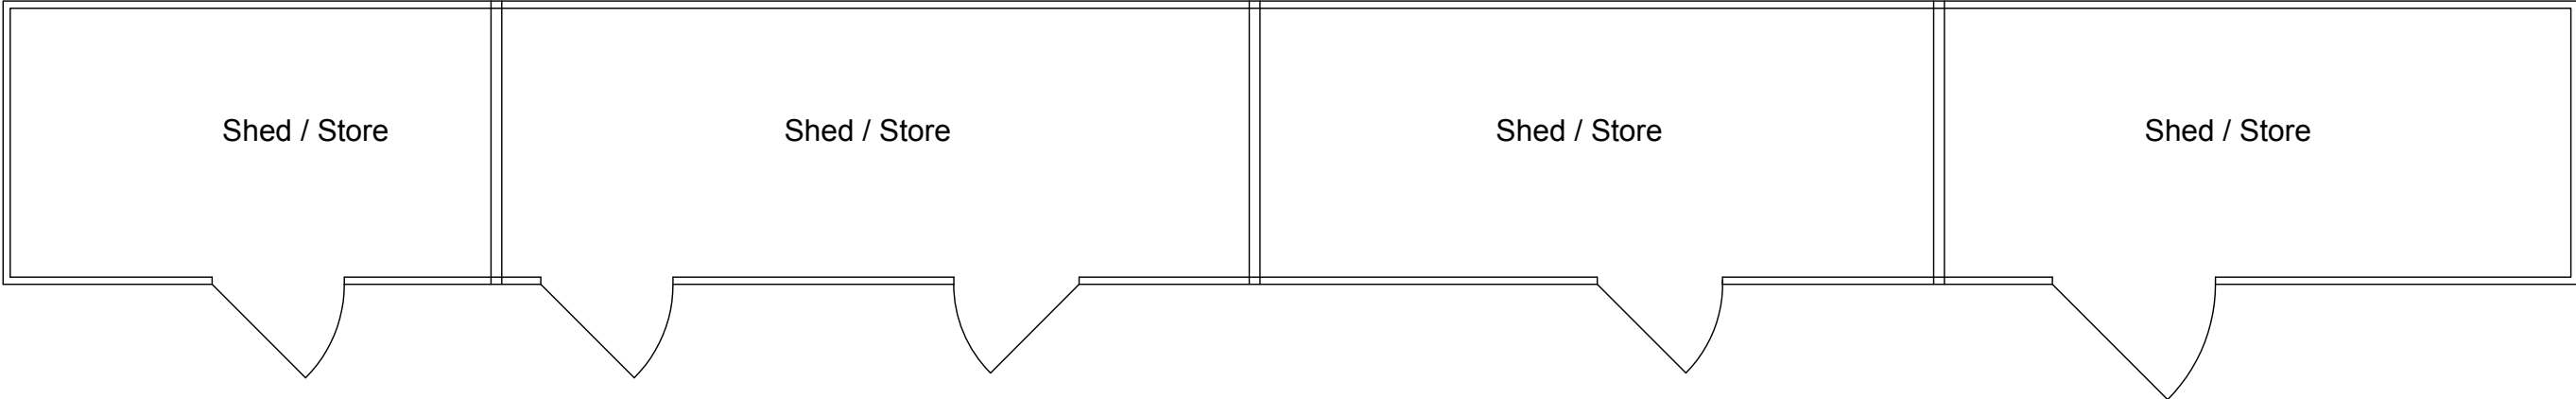


FLOOR PLAN
1:100 @ A3

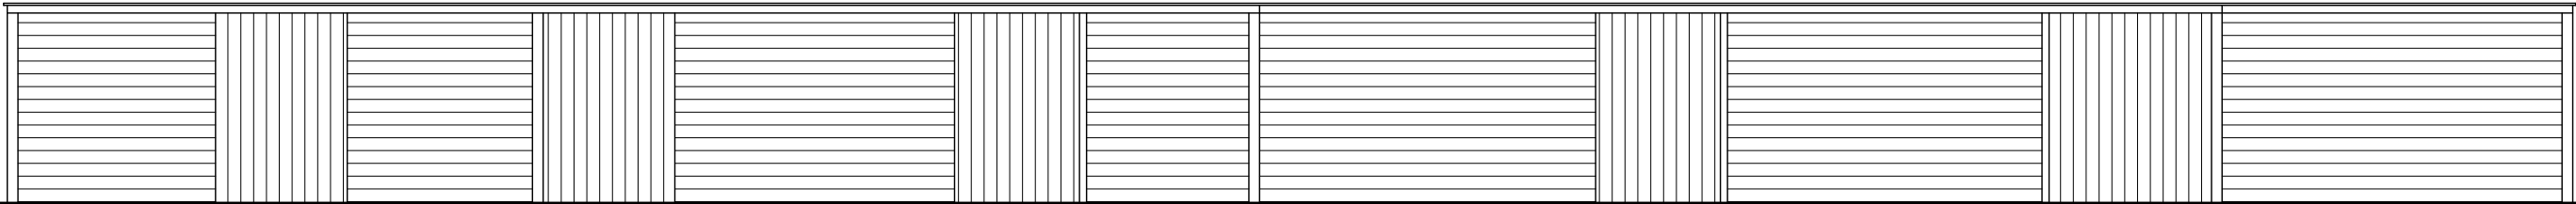


EAST ELEVATION
1:100 @ A3

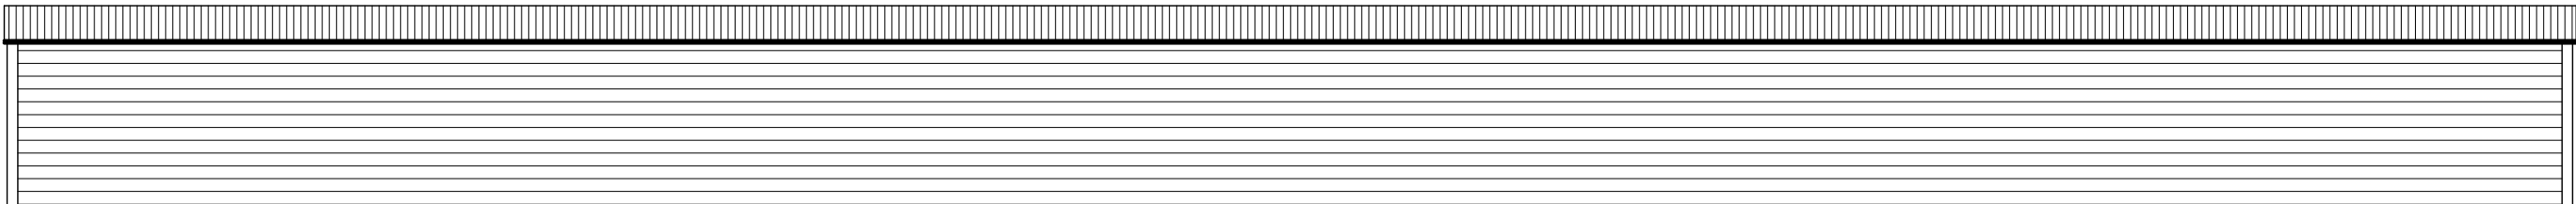

WEST ELEVATION
1:100 @ A3

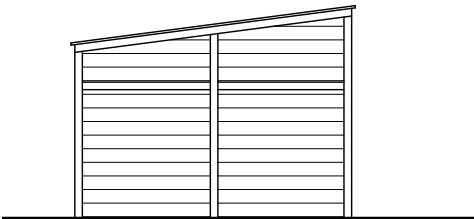

SOUTH ELEVATION
1:100 @ A3

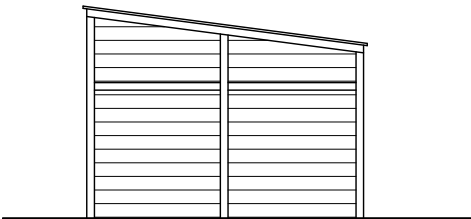

NORTH ELEVATION
1:100 @ A3

© nat-design, all rights reserved. Use figured dimensions only. All dimensions are to be checked on site before any work is carried out. Please contact the Architect immediately regarding any discrepancies discovered on site.



Project New House, Fly Farm Sinnocks, Pulborough, West Chiltington, RH20 2JX			Drawing Pre-Existing Shed Floor Plan & Elevations	
Rev.	Notes	Date	Drawn By NSE	Scale as shown
			Date June 2026	Revision
			Drawing No. 2067 -DPA - 07	