






Shed / Store - Existing

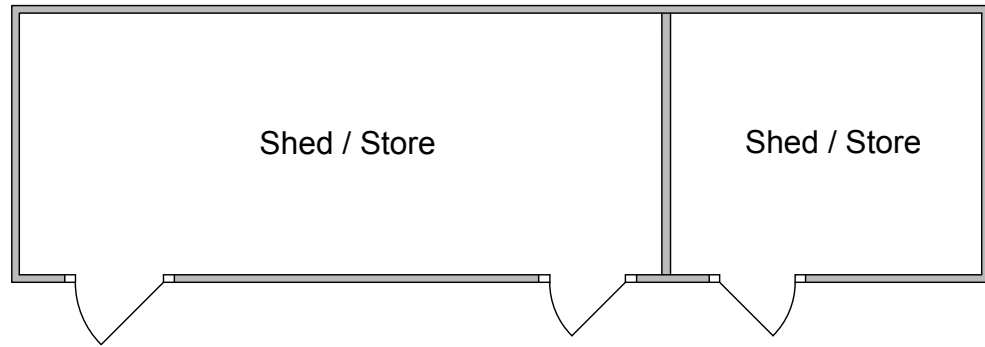


FLOOR PLAN
1:100 @ A3

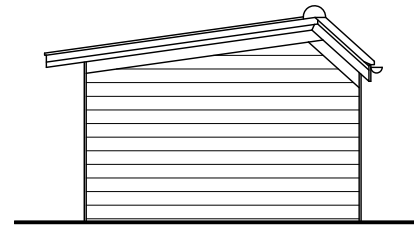


SOUTH ELEVATION
1:100 @ A3

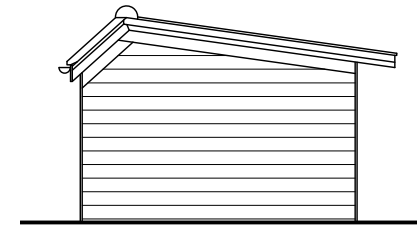


NORTH ELEVATION
1:100 @ A3

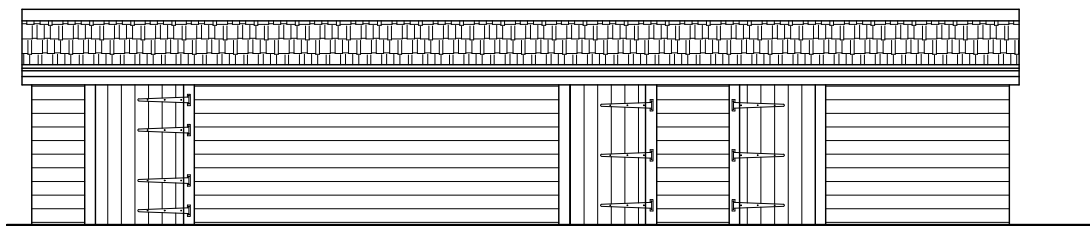

EAST ELEVATION
1:100 @ A3

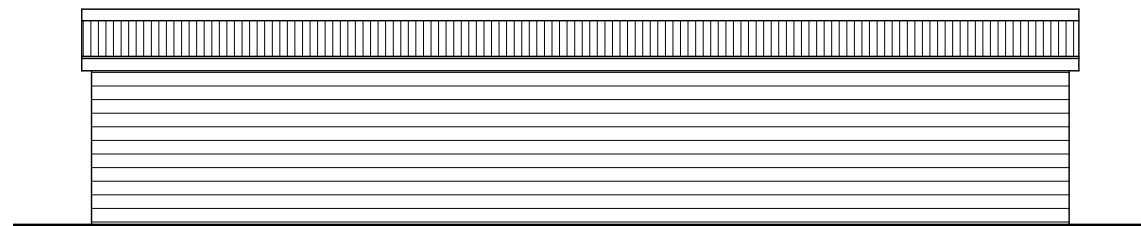


WEST ELEVATION
1:100 @ A3

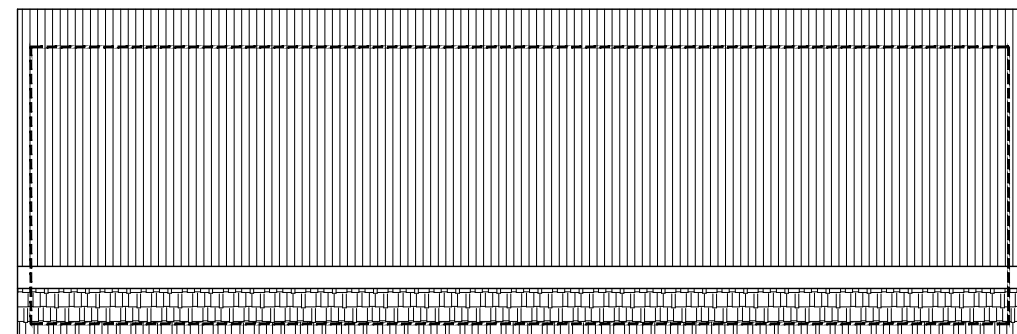

ROOF PLAN
1:100 @ A3

© nat-design, all rights reserved. Use figured dimensions only. All dimensions are to be checked on site before any work is carried out. Please contact the Architect immediately regarding any discrepancies discovered on site.

SCALE BAR 1:100

 

 M: 07599199759 E: info@nat-design.co.uk www.nat-design.co.uk	Project New House, Fly Farm Sinnocks, Pulborough, West Chiltington, RH20 2JX		Drawing Existing Shed Floor Plan & Elevations & Roof Plan	
	Rev.	Notes	Date	Drawn By NSE
				Scale as shown
				Date June 2026
				Revision
				Drawing No. 2067 -DPA - 08