



Pre-existing

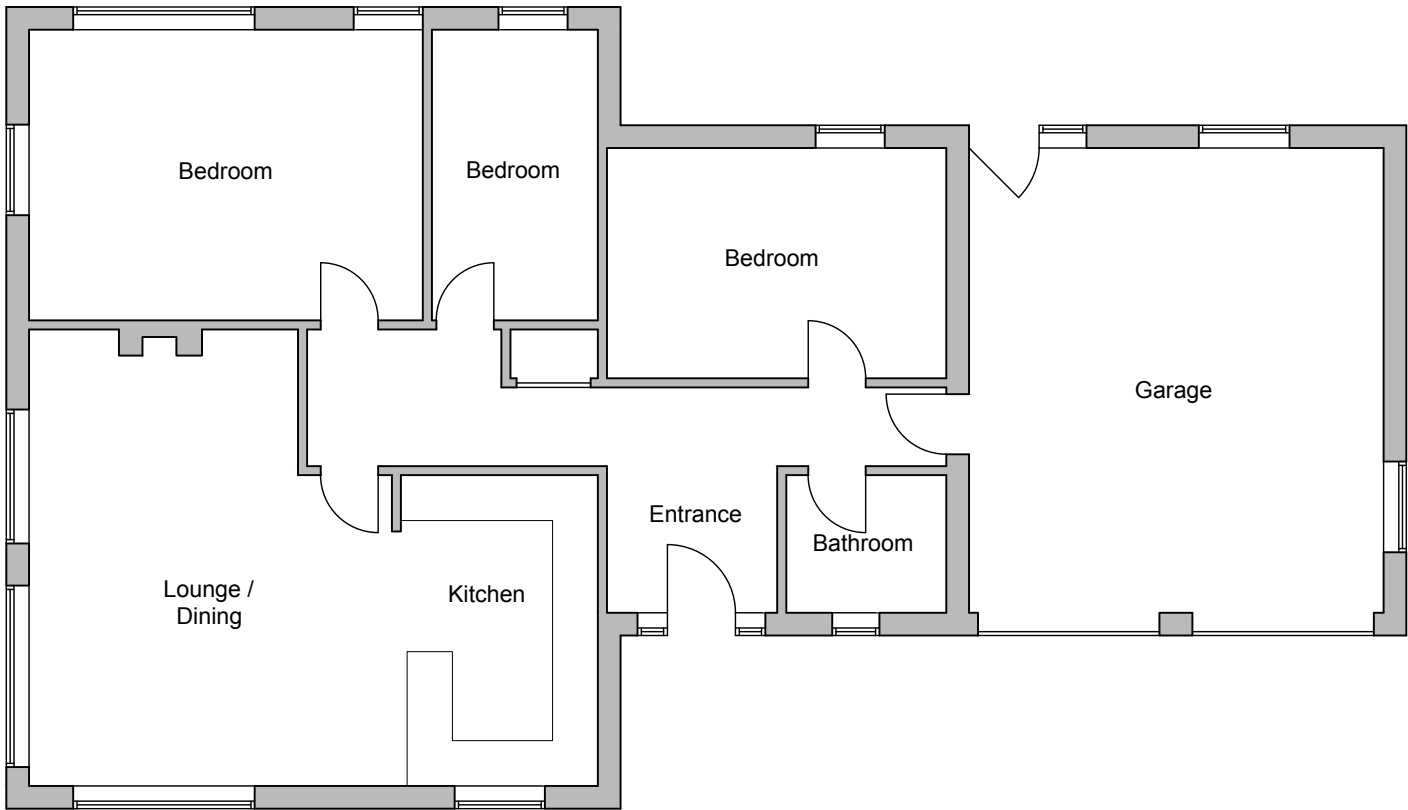

GROUND FLOOR PLAN 1:100 @ A3

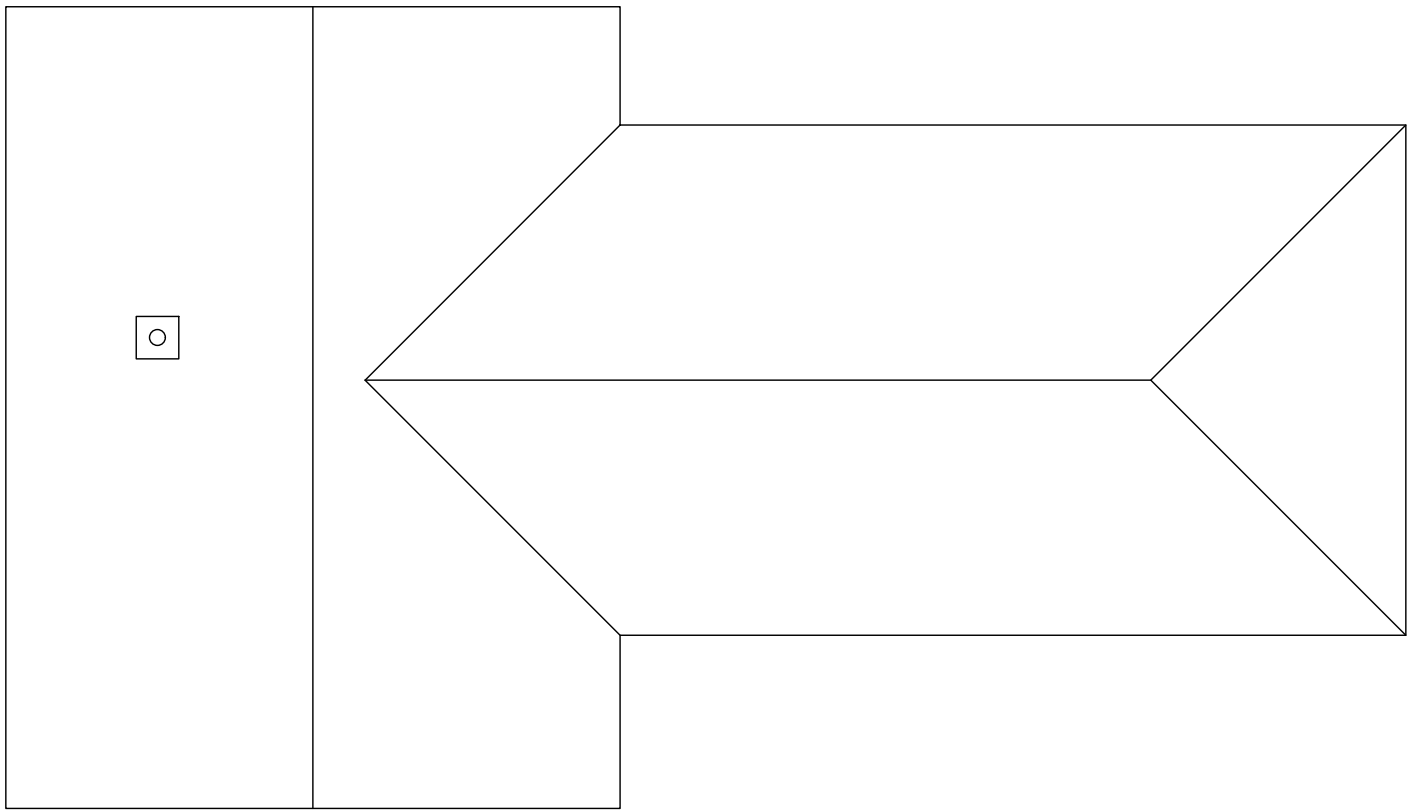

ROOF PLAN 1:100 @ A3



© nat-design, all rights reserved. Use figured dimensions only. All dimensions are to be checked on site before any work is carried out. Please contact the Architect immediately regarding any discrepancies discovered on site.

Rev.	Notes	Date
 NAT DESIGN ARCHITECTURAL SERVICES M: 07599199759 E: info@nat-design.co.uk www.nat-design.co.uk		
Project		
New House, Fly Farm Sinnocks, Pulborough, West Chiltington, RH20 2JX		
Drawing		
Pre-Existing Floor Plan & Roof Plan		
Drawn By		Scale
NSE		as shown
Date		Revision
June 2026		
Drawing No.		
2067 -DPA - 03		