



Existing

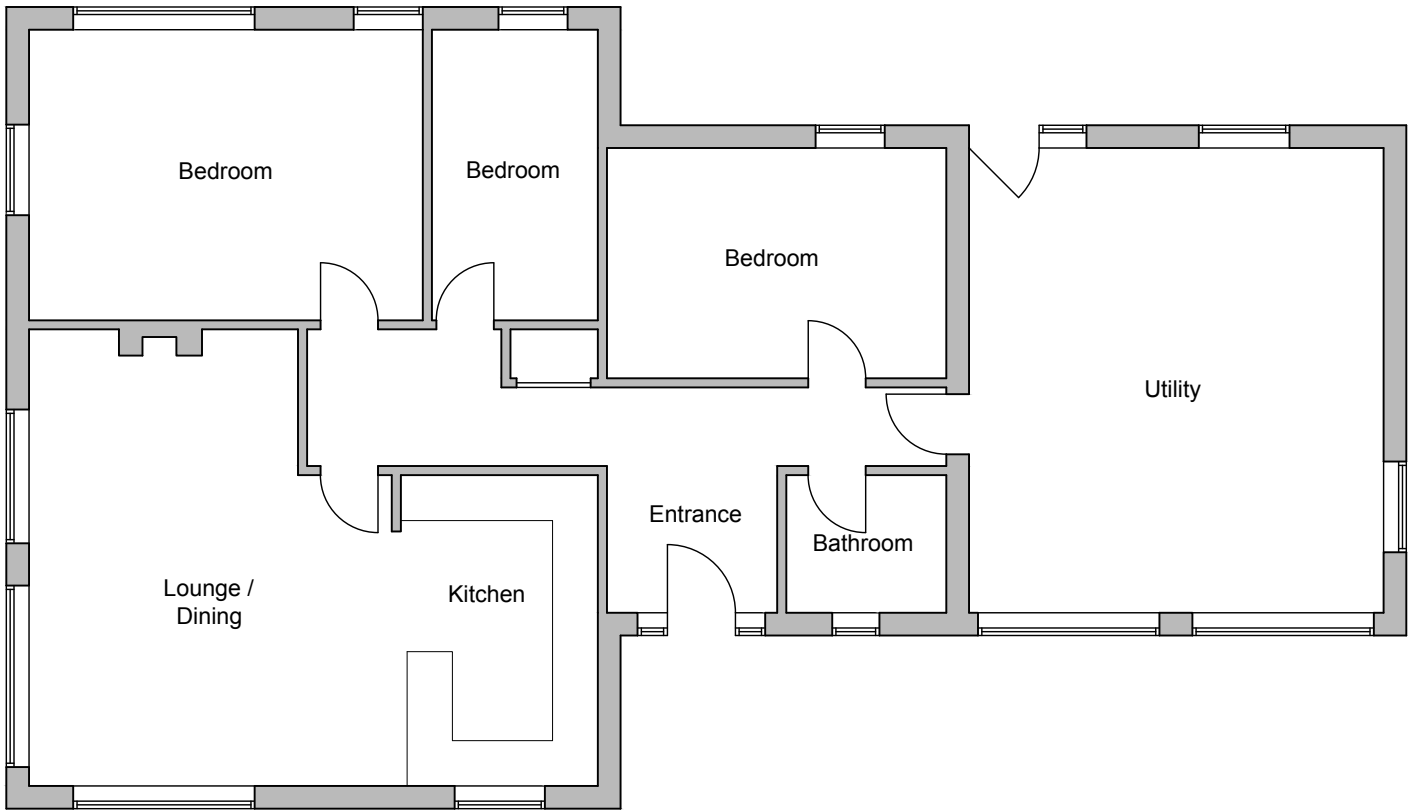

GROUND FLOOR PLAN 1:100 @ A3



© nat-design, all rights reserved. Use figured dimensions only. All dimensions are to be checked on site before any work is carried out. Please contact the Architect immediately regarding any discrepancies discovered on site.

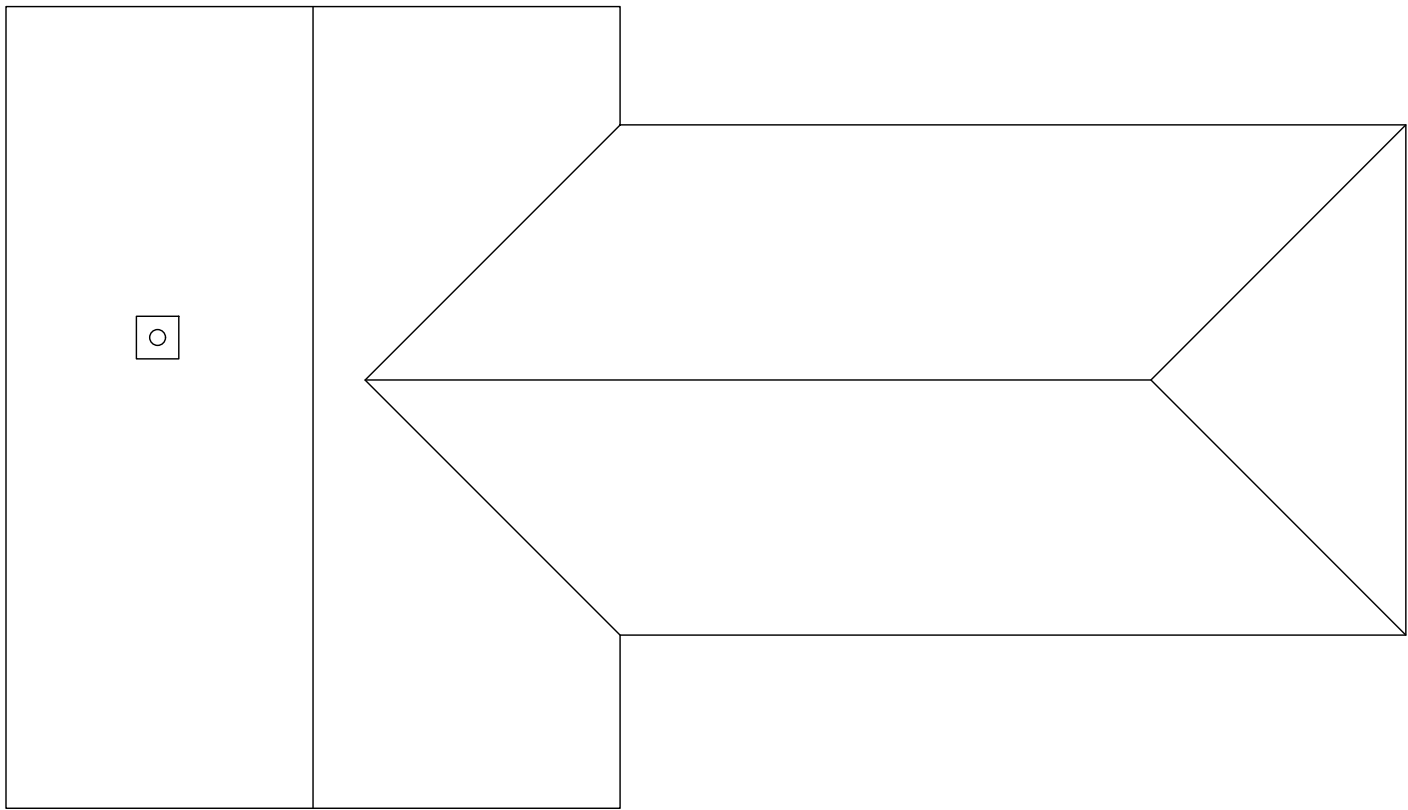

ROOF PLAN 1:100 @ A3



Rev.	Notes	Date
 NAT DESIGN ARCHITECTURAL SERVICES M: 07599199759 E: info@nat-design.co.uk www.nat-design.co.uk		
Project		
New House, Fly Farm Sinnocks, Pulborough, West Chiltington, RH20 2JX		
Drawing		
Existing Floor Plan & Roof Plan		
Drawn By NSE		Scale as shown
Date June 2026		Revision
Drawing No. 2067 -DPA - 04		