



notes
Where applicable this drawing to be read in conjunction with Structural engineers
and specialist sub contractors' details, specification and drawings
Do not scale from this drawing

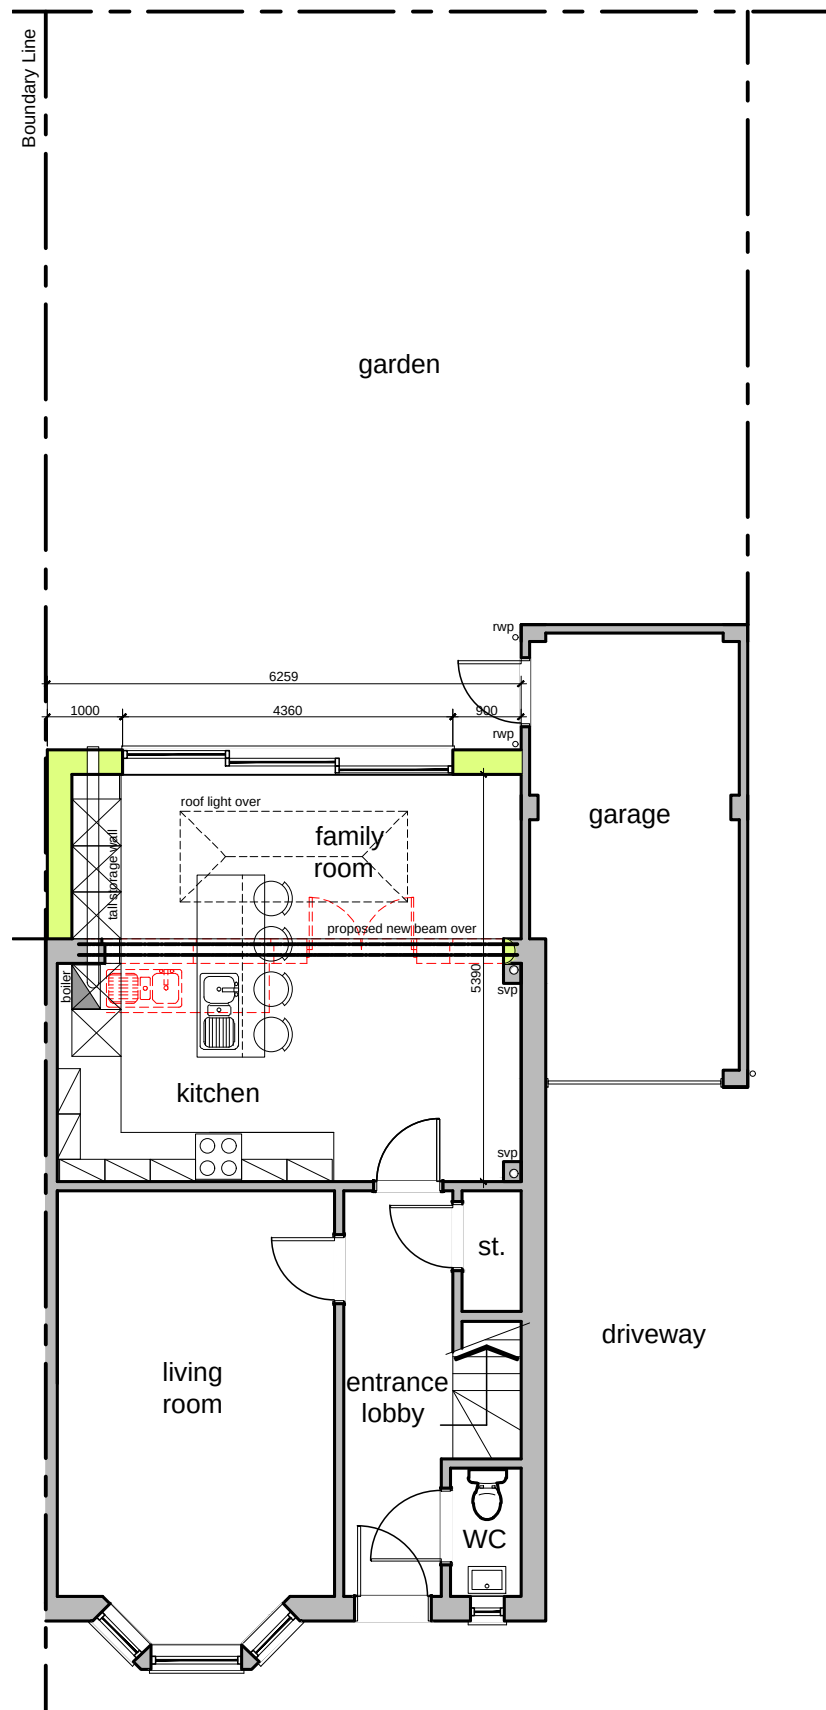

Proposed Ground Floor Plan

 


Scale 1:100




Proposed Front Elevation (No change)



Scale 1:100

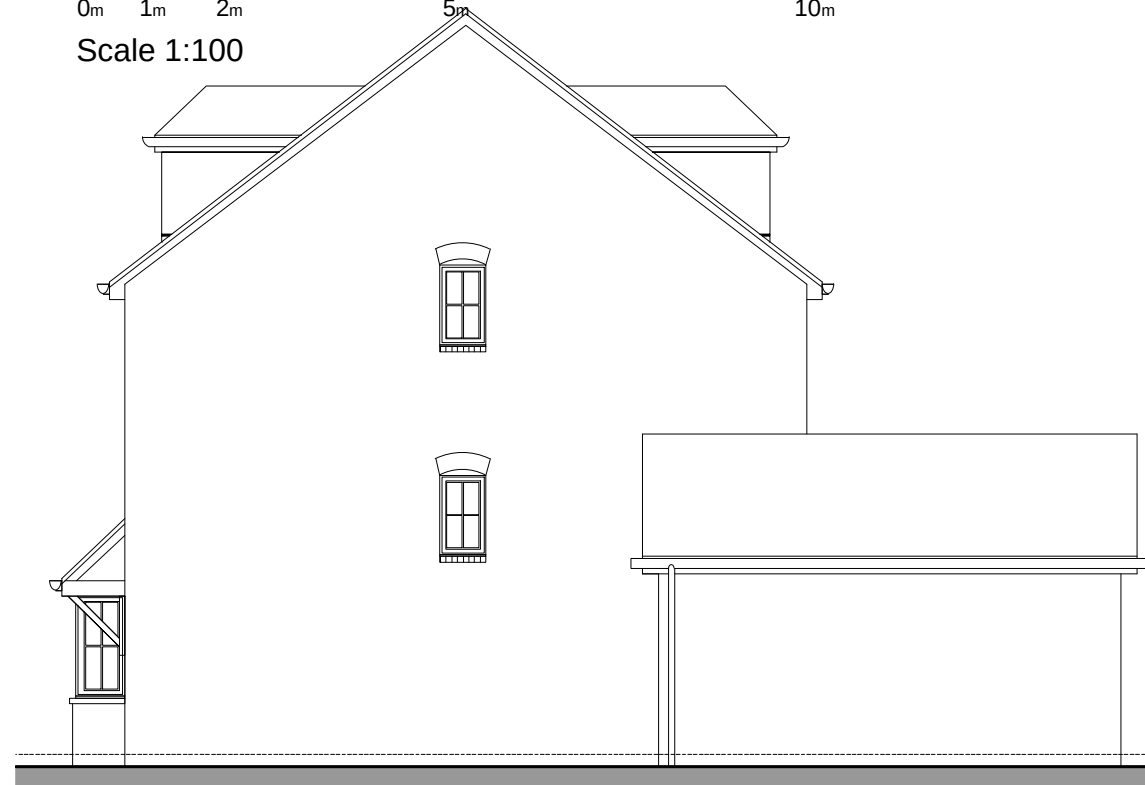

Proposed Side Elevation (No change)

 

Scale 1:100

Roof: concrete plain tiles
to remain as existing

Windows: white uPVC
to remain as existing

Rainwater: black uPVC
to remain as existing


Walls: face brick
to remain as existing

Roof: concealed flat roof
dark grey EPDM &
roof light


Rainwater: black
uPVC to match existing

Doors: PPC aluminium
sliding doors


Walls: face brick
to match existing

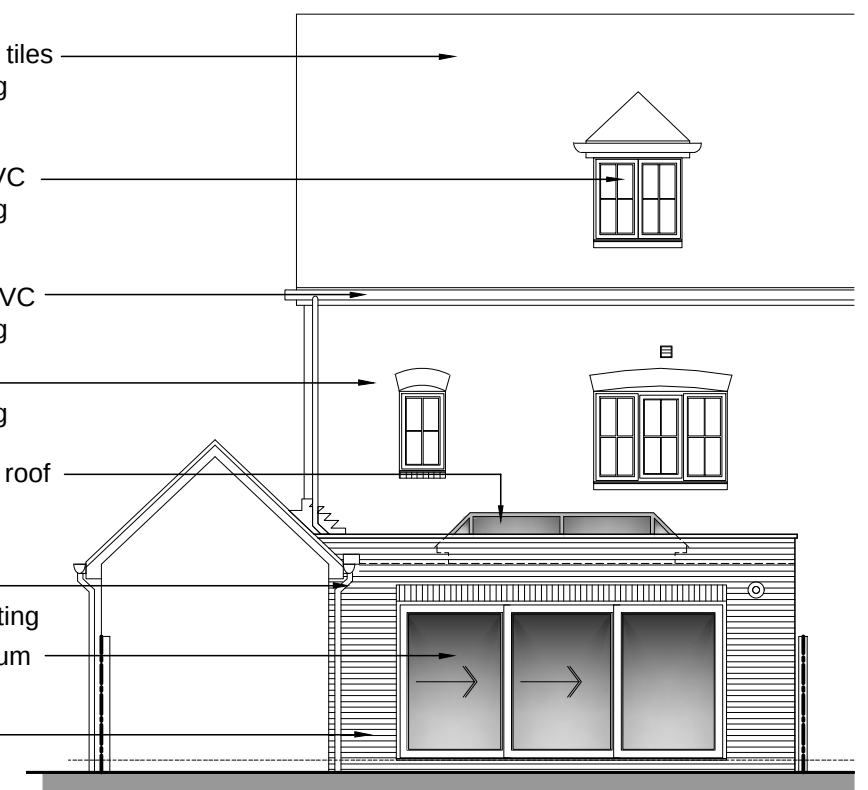


Proposed Rear Elevation

 


Scale 1:100

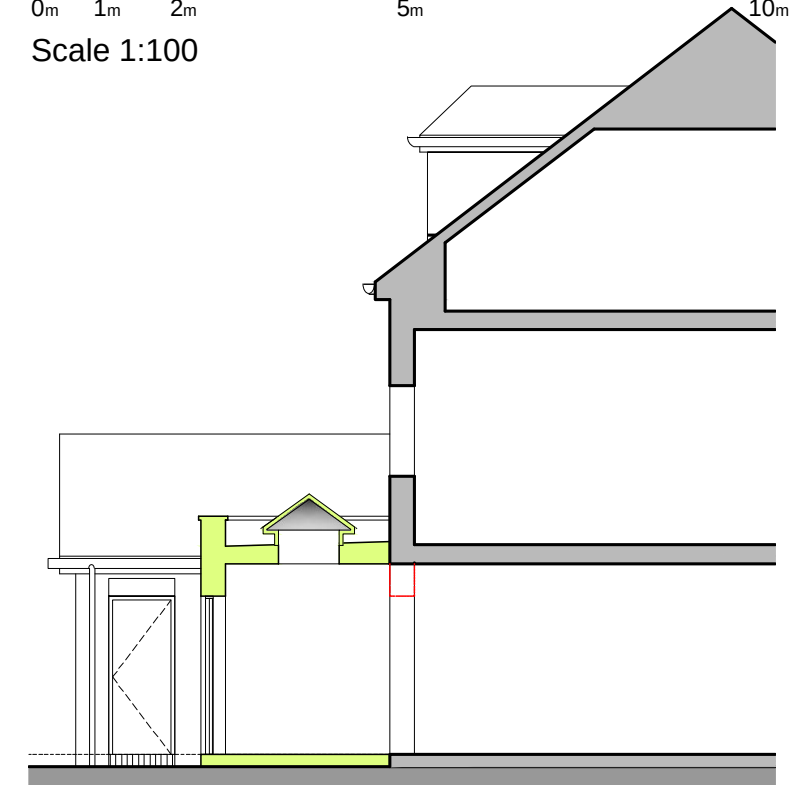

Proposed Sectional Elevation

 

Scale 1:100

 

planning issue

Proposed change of use for
21 Wood Croft, Billingshurst,
RH14 9XL for Mr & Mrs. Smith

Proposed Floor Plan and Elevations

a	cross section / side elevation added at HDC request			13.07.26
revisions				drawn
scale @ a3	date	dwg no.	drawn	
1:100	May '26	300a	Planning	