
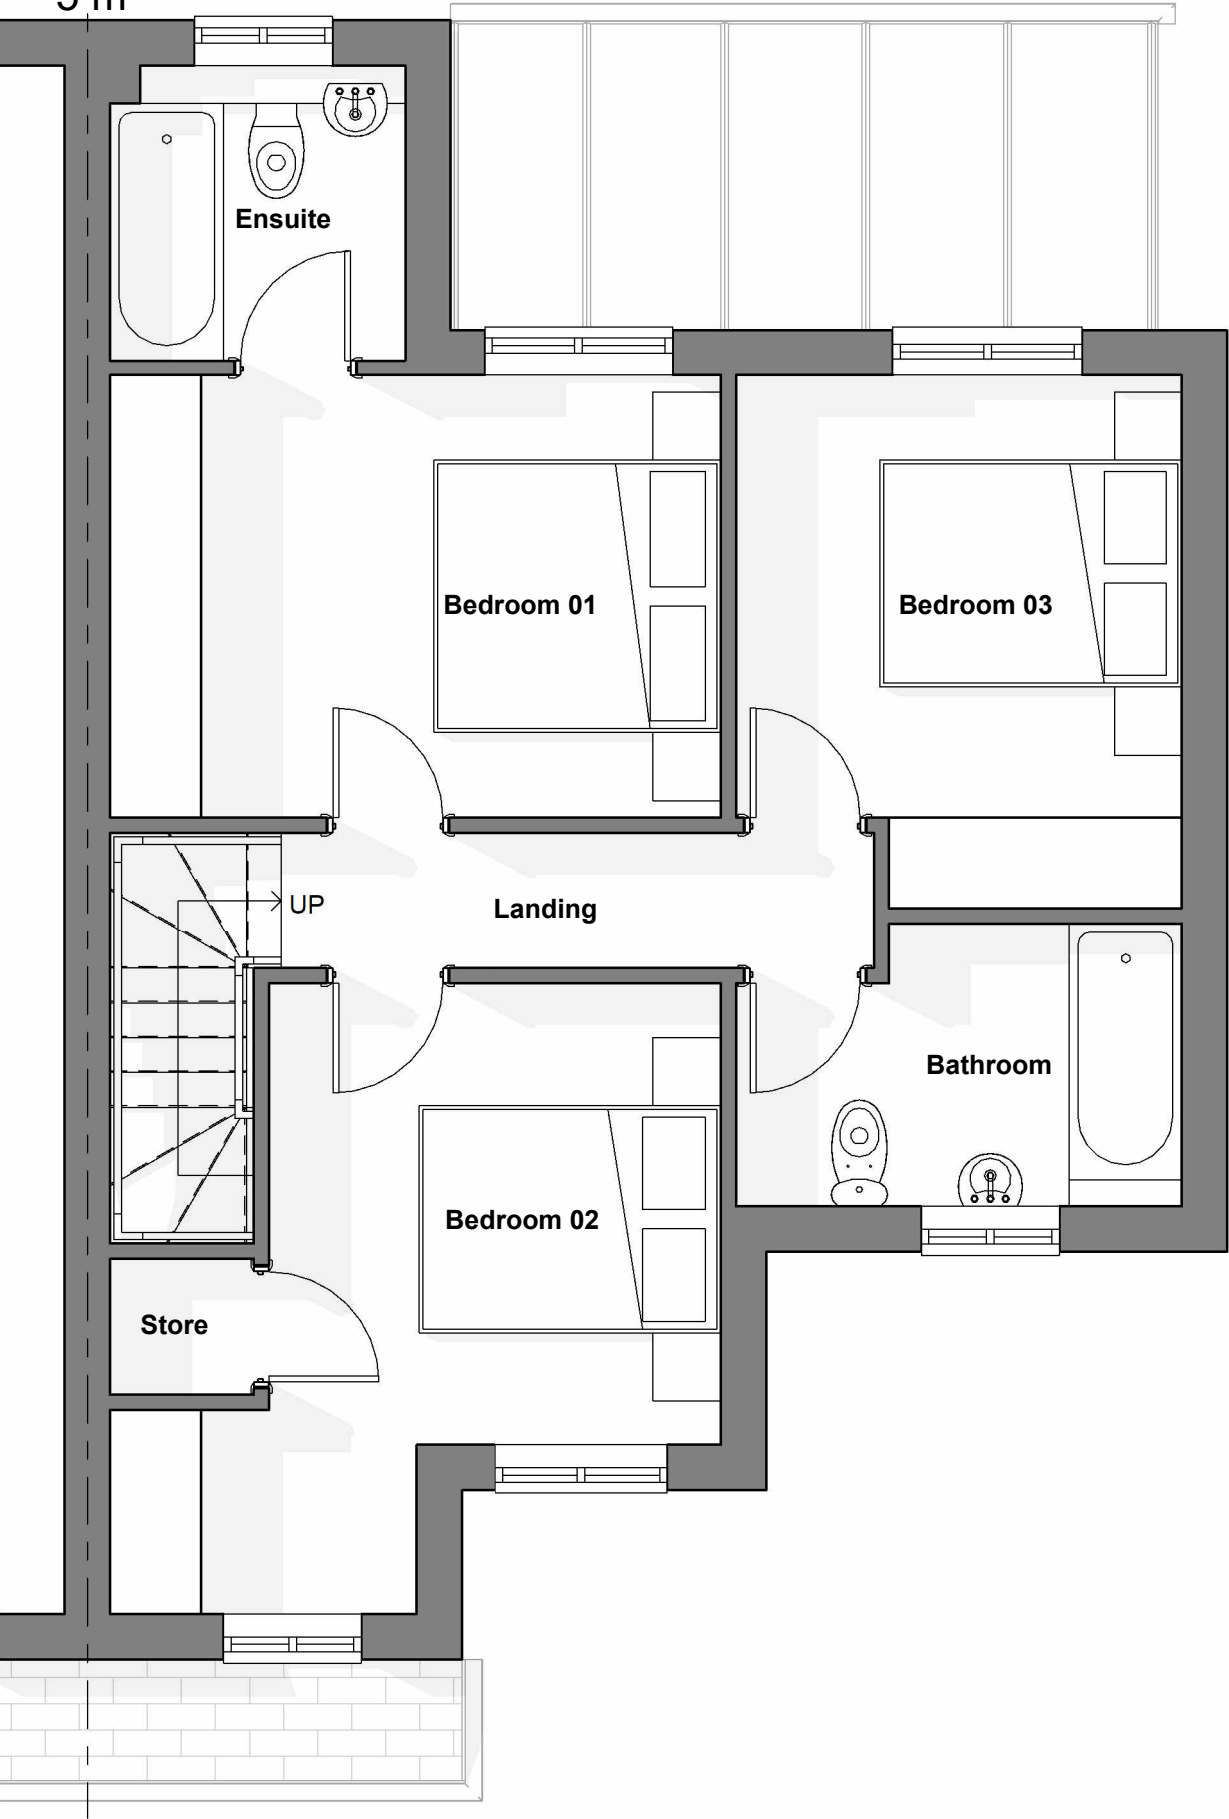


 

- GENERAL NOTE:
1. UNDER NO CIRCUMSTANCES SHOULD DIMENSIONS BE SCALED FROM THIS DRAWING 'IF IN DOUBT ASK'.
 2. THE DRAWINGS ARE TO BE READ IN CONJUNCTION WITH ALL OTHER RELEVANT DRAWINGS AND SPECIFICATION, ANY DISCREPANCIES, ERRORS OR OMISSIONS TO BE BROUGHT TO THE ATTENTION OF THE CLIENT.
 3. ALL DIMENSIONS ARE TO BE CHECKED PRIOR TO COMMENCEMENT.

Rev:	Description:	Date:
X	Planning Issue	03.12.25
A	Scale Bars Added	09.07.26

Planning

Scheme Title:
3 Oaklands

Drawing Reference:
Existing First Floor Plan

Scale @ A3: **1 : 50**
Drawn by: **KSL**
Checked by: **AGD**

Drawing Number: **EX02** Revision: **A**

Existing - First Floor Plan
Scale: 1 : 50