
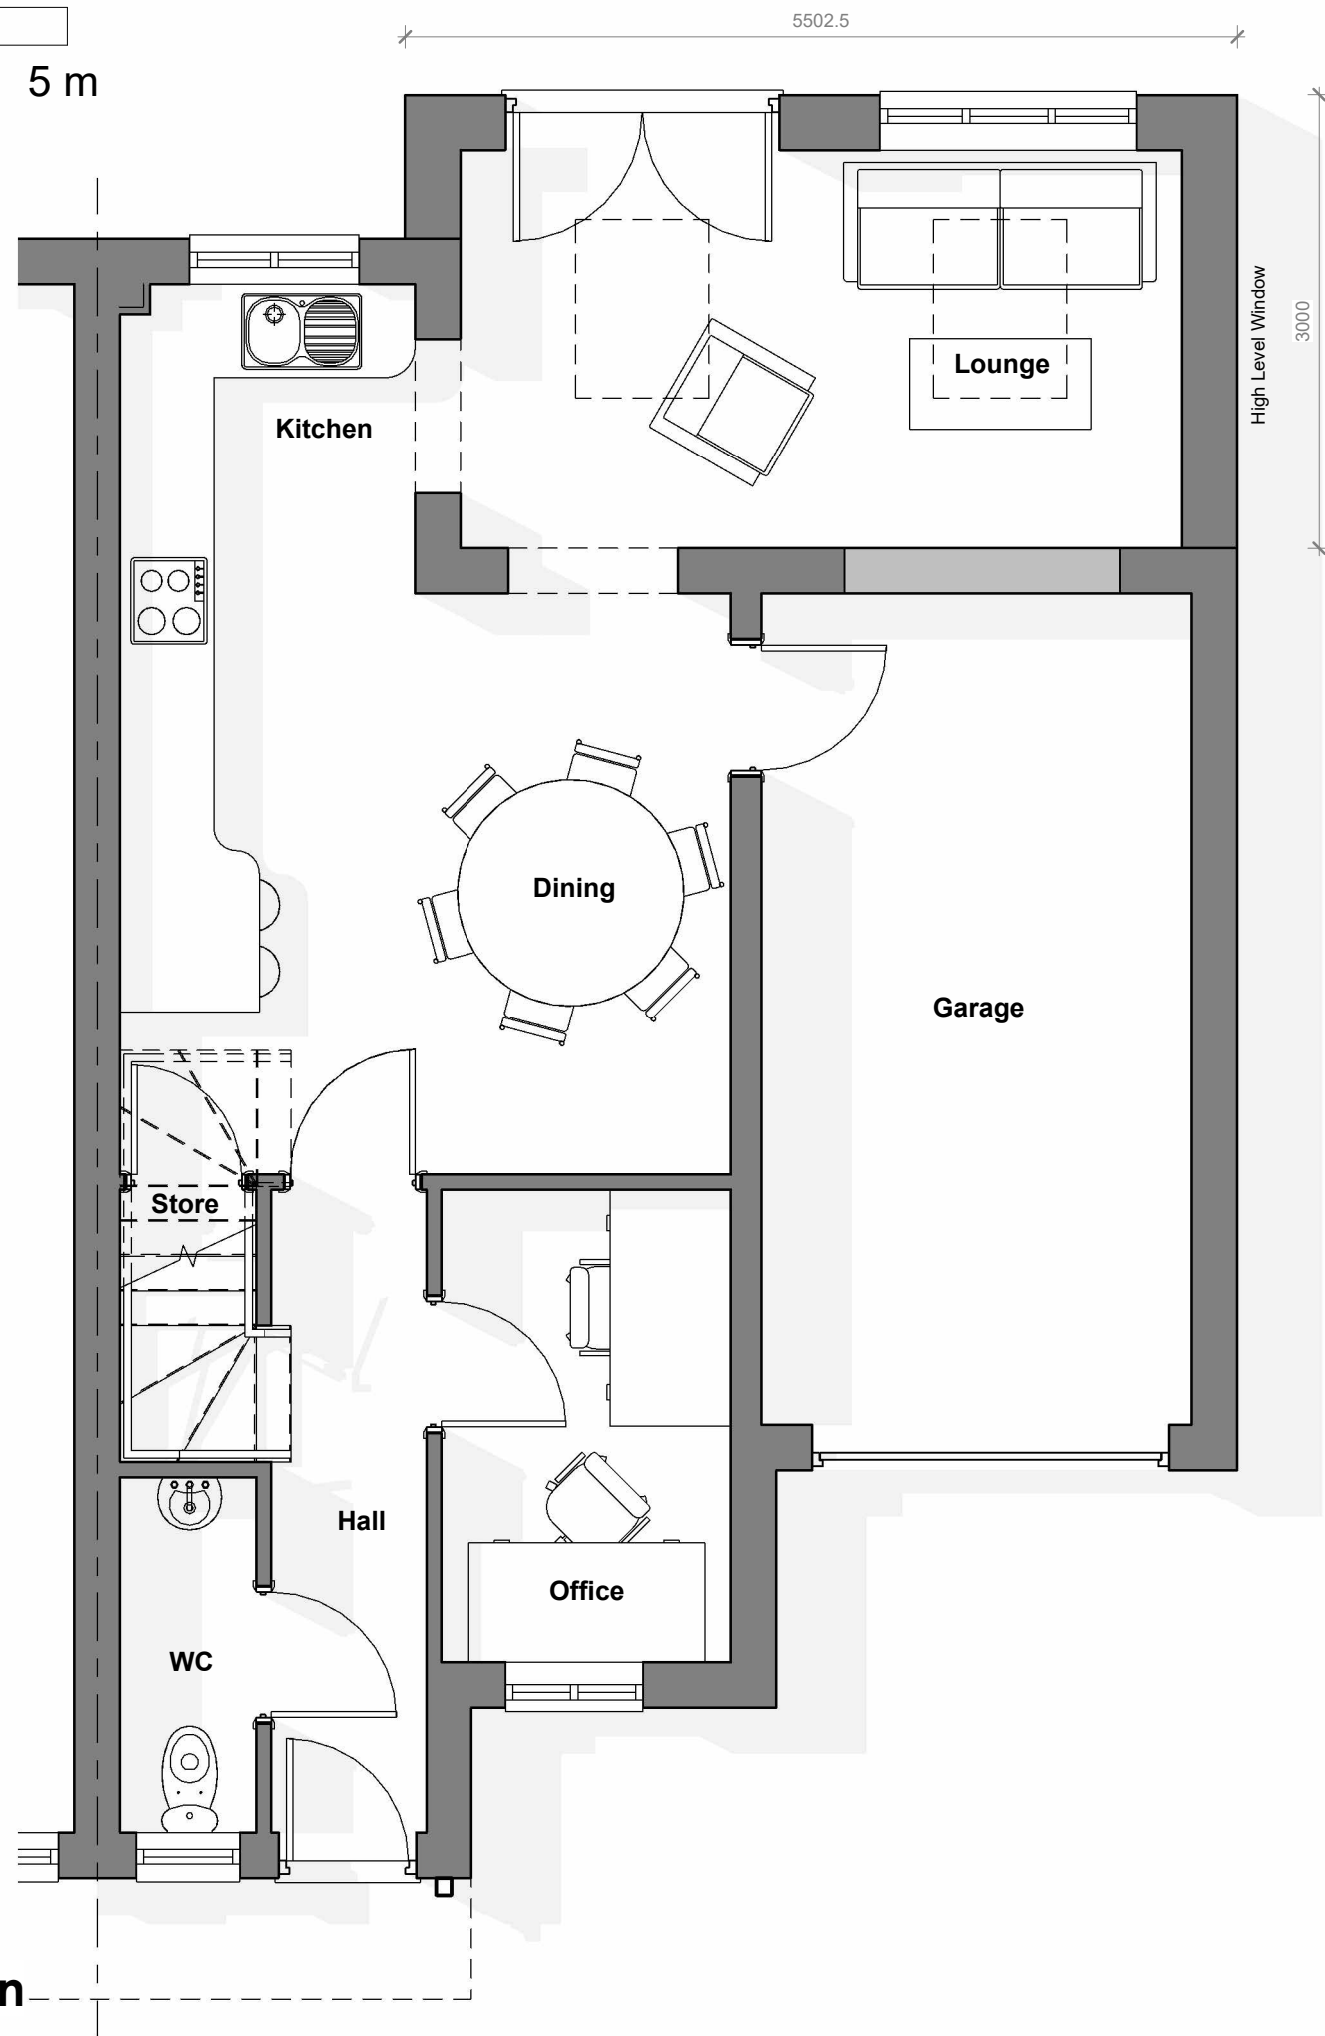


 

GENERAL NOTE:		
1.	UNDER NO CIRCUMSTANCES SHOULD DIMENSIONS BE SCALED FROM THIS DRAWING 'IF IN DOUBT ASK'.	
2.	THE DRAWINGS ARE TO BE READ IN CONJUNCTION WITH ALL OTHER RELEVANT DRAWINGS AND SPECIFICATION, ANY DISCREPANCIES, ERRORS OR OMISSIONS TO BE BROUGHT TO THE ATTENTION OF THE CLIENT.	
3.	ALL DIMENSIONS ARE TO BE CHECKED PRIOR TO COMMENCEMENT.	

Rev:	Description:	Date:
X	Planning Issue	03.12.25
A	Pier Amended	05.03.26
B	Scale Bars Added	09.07.26

Planning

Scheme Title: 3 Oaklands	
Drawing Reference: Proposed Ground Floor Plan	
Scale @ A3:	1 : 50
Drawn by:	KSL
Checked by:	AGD
Drawing Number:	Revision:
PR01	B

Proposed - Ground Floor Plan
Scale: 1 : 50