


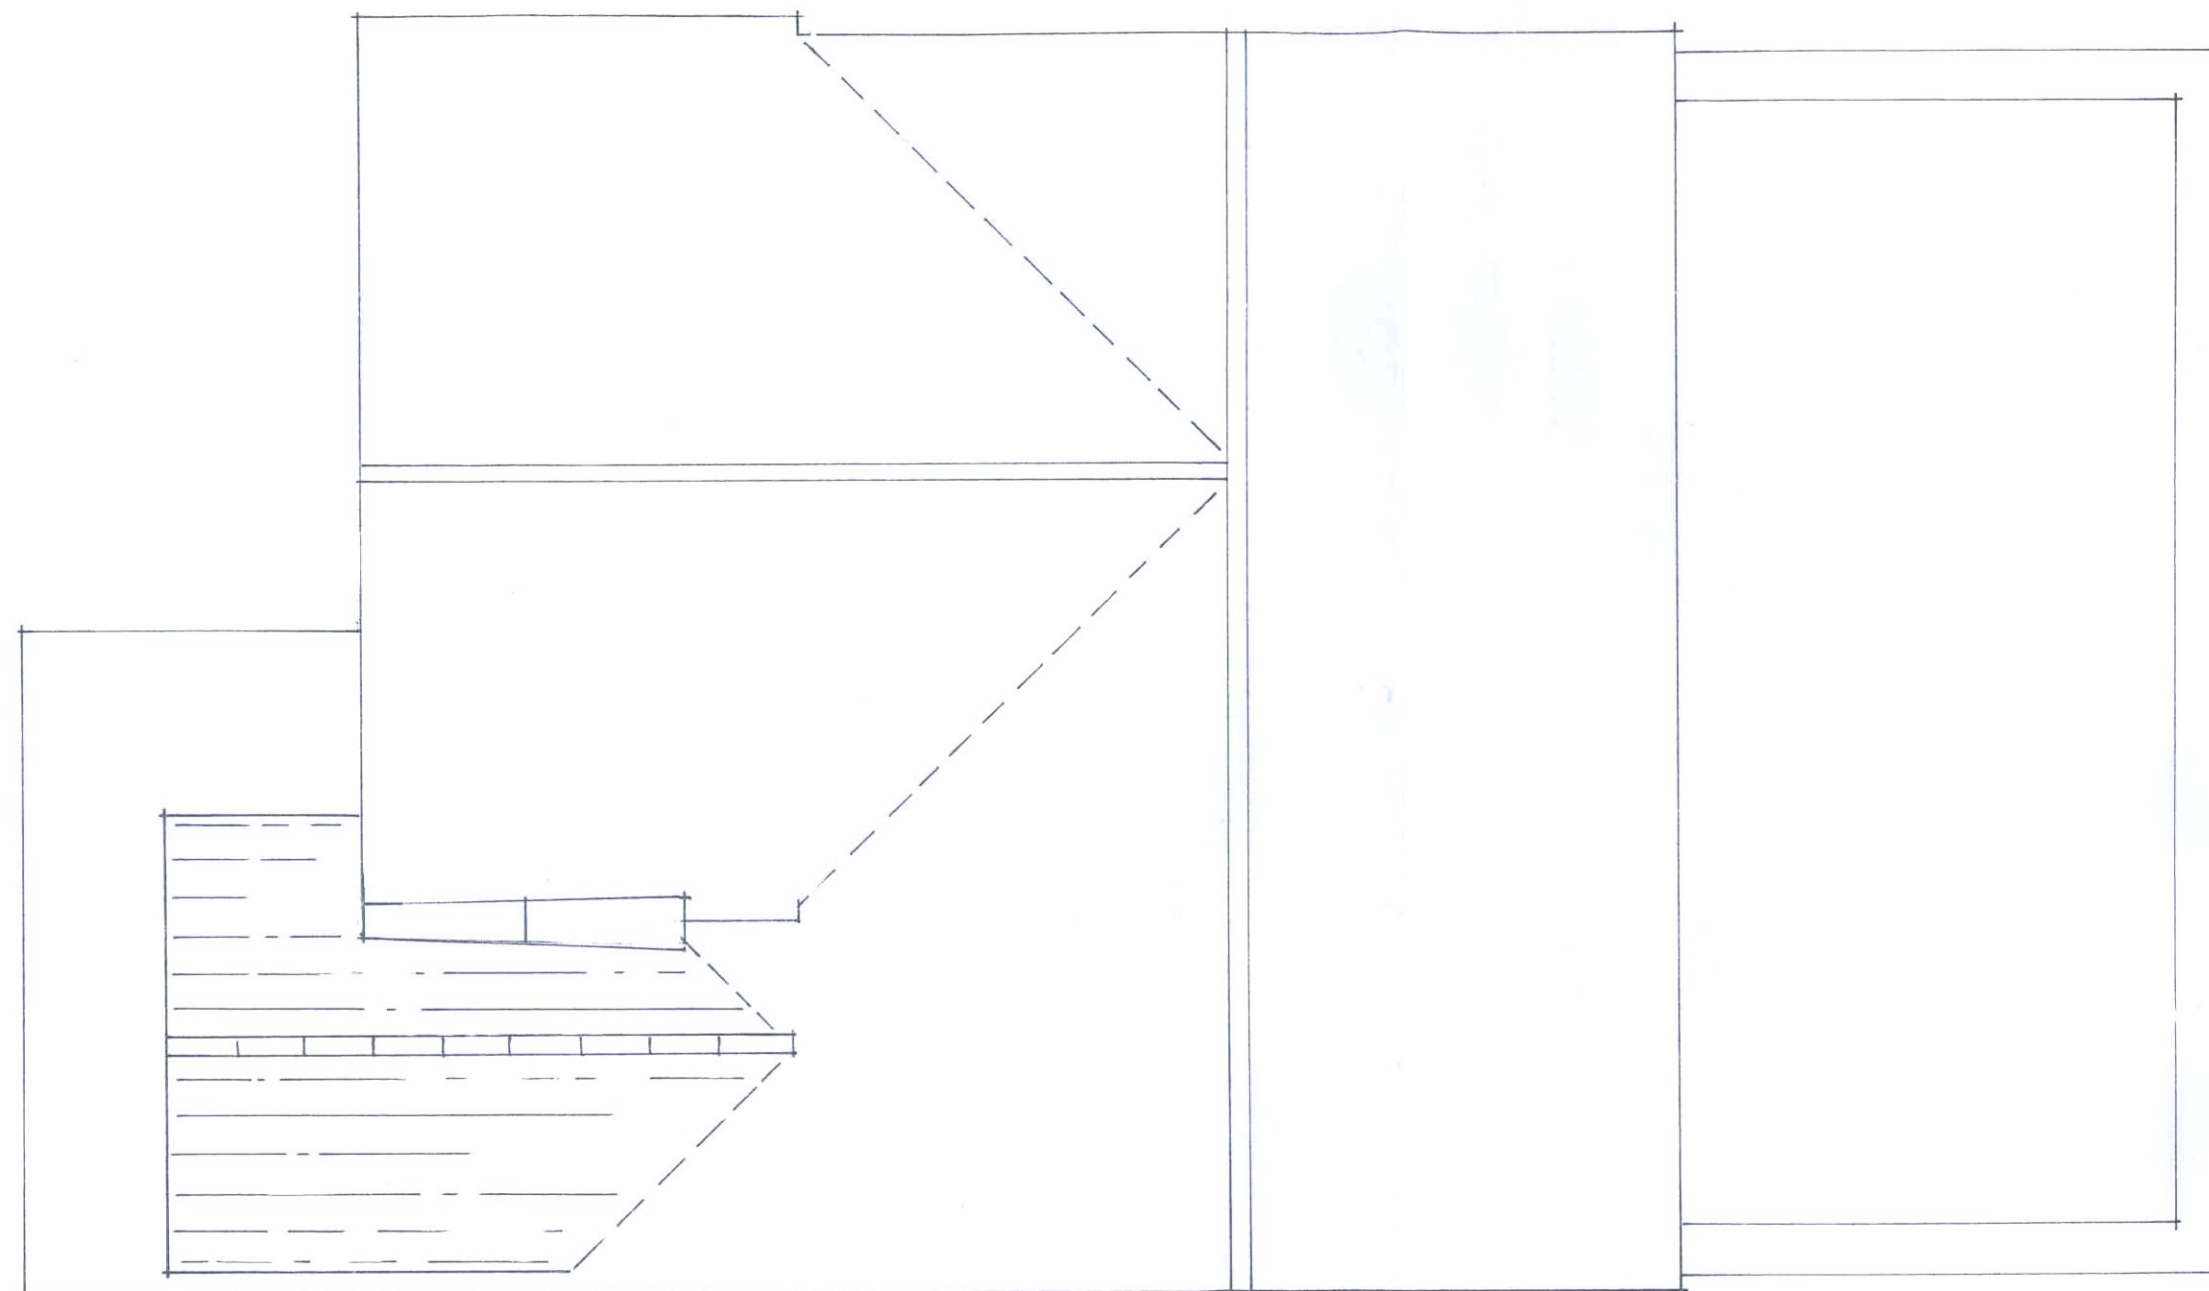

ROOF PLAN ~ AS PROPOSED

19, HORMARE CRESCENT, STORRINGTON, WEST SUSSEX

SCALE 1:50 JUNE 2026 No. 4/27/09

Clive Fish ~ Building & Design Consultant

Tel ; ( 01903 ) 732942

SCALE 1:50 @ A3 PAPER SIZE

